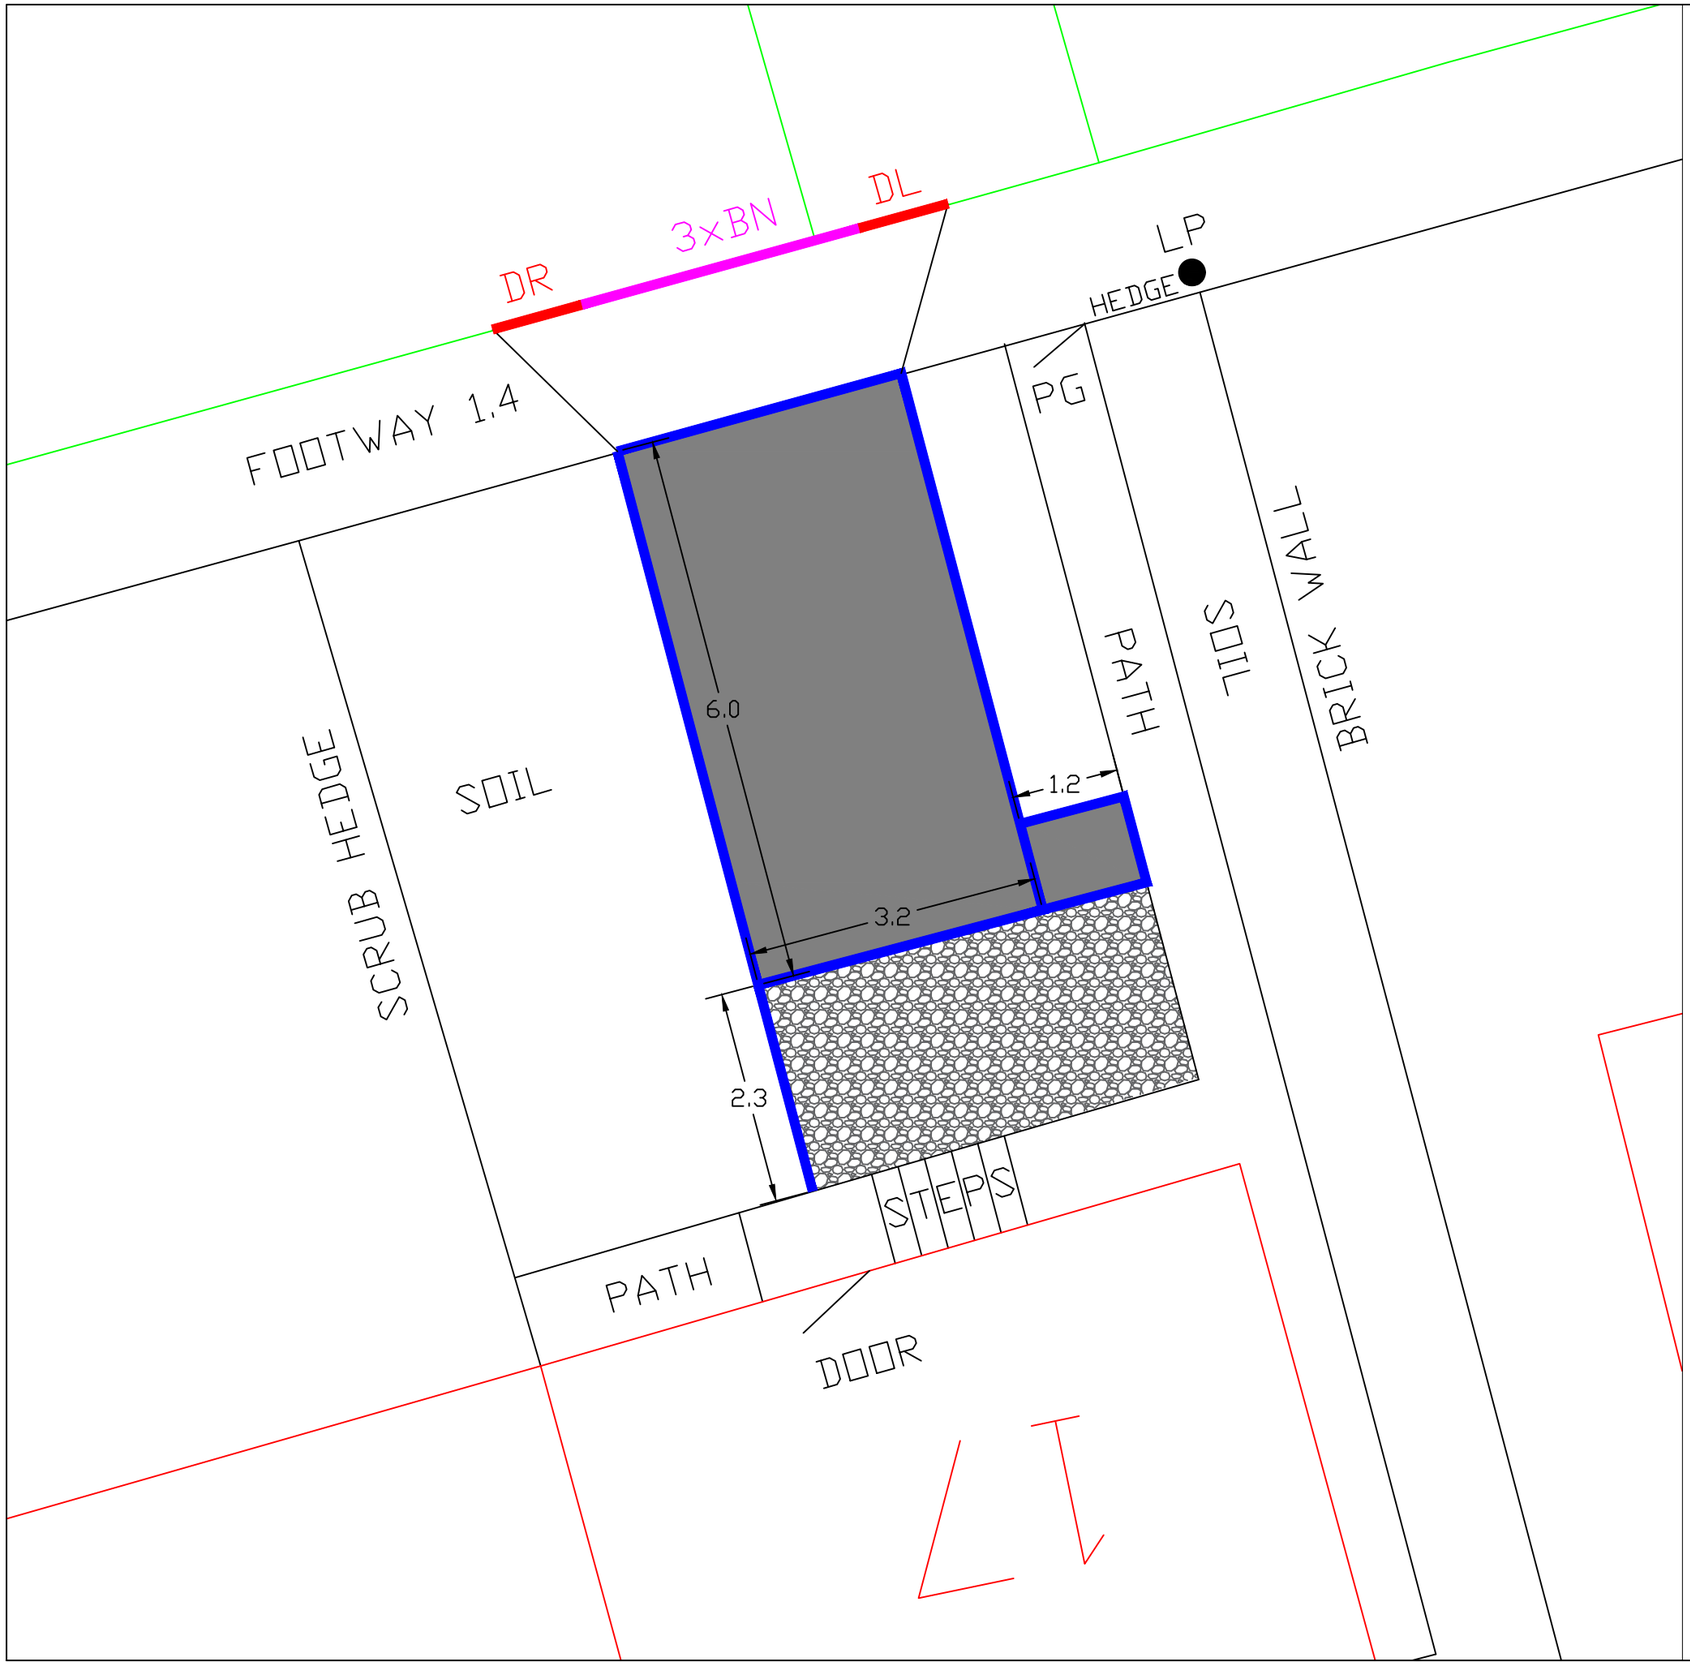


Notes

Hardstanding 3.2x6.0m
New path linking to existing
Planning permission required
Drop kerb required
Install edging kerbs (around driveway and new path)
Install gravel to the end of driveway.
Vehicular gate will not be installed

KEY

- Precast Concrete BN Kerb 125 x 150mm
- Precast Concrete DL1/DR1 Kerb
- Precast Concrete HB2 Kerb

HARDSTANDING SPECIFICATION

Surface Course, Dense Bitumen Macadam, 10mm nominal size,depth 40mm
Binder Course, Dense Bitumen Macadam, 20mm nominal size,depth 60mm
Sub-base, Granular Sub-base Type1 ,depth 250mm

FOOTPATH SPECIFICATION

Surface Course, Dense Bitumen Macadam, 10mm nominal size,depth 20mm
Binder Course, Dense Bitumen Macadam, 20mm nominal size,depth 60mm
Sub-base, Granular Sub-base Type1 ,depth 150mm

All setting out to be agreed with WCBC prior to commencing works on site

WREXHAM COUNTY BOROUGH COUNCIL
Housing Services,
Housing and Public Protection Department,
Ruthin Road,
Wrexham.
LL13 7TU
Tel: (01978) 315300 Fax: (01978) 315355

Project: 17 Wheatsheaf Lane, Gwersyllt, Wrexham, LL11 4DR			
Detail: Proposed driveway and drop kerb			
Drawn By: RS	Date: Oct 2020	Checked By:	
Scale: 1:1500@A3	Project No: ??????	Dwg No: 01	Rev: Preliminary