



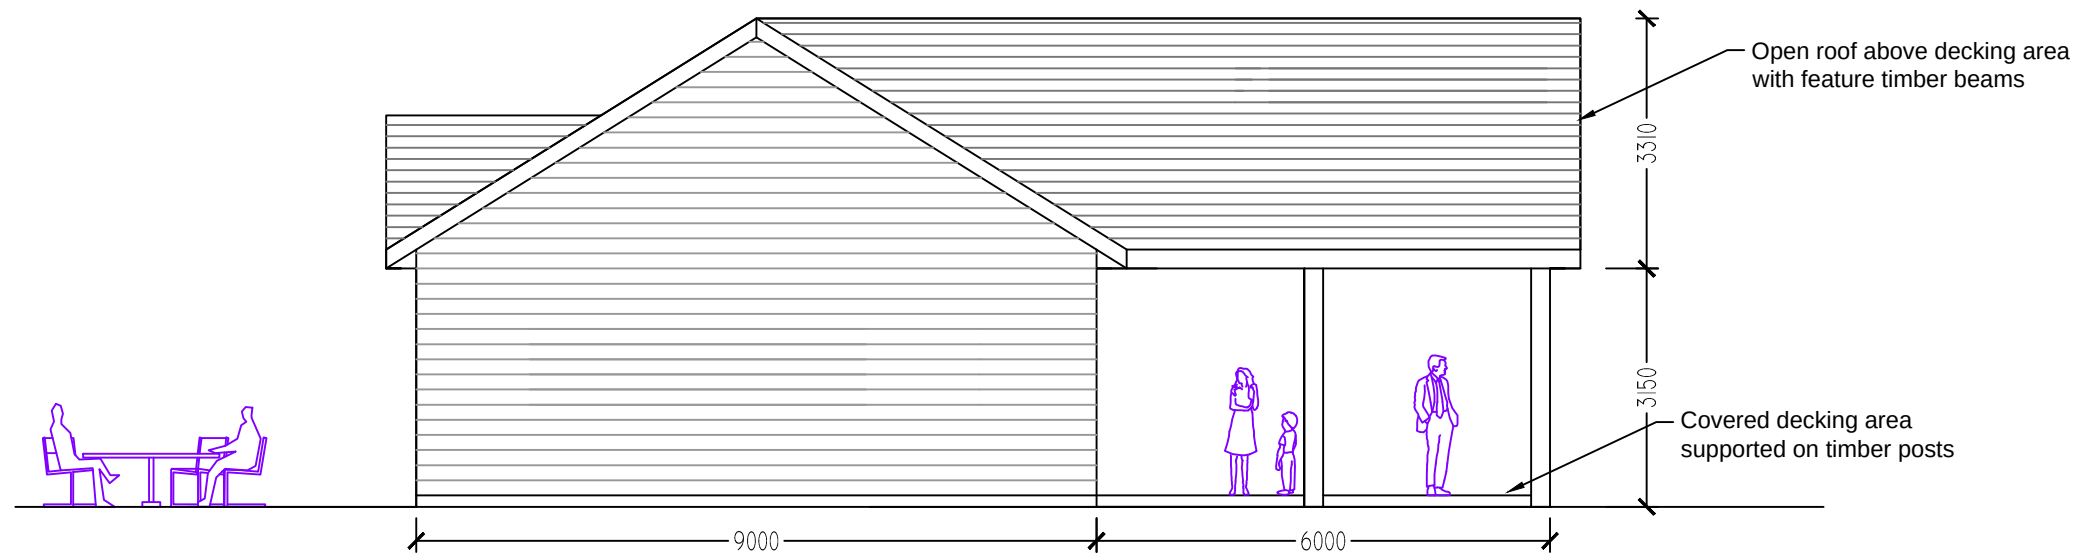

Proposed Left Elevation 6

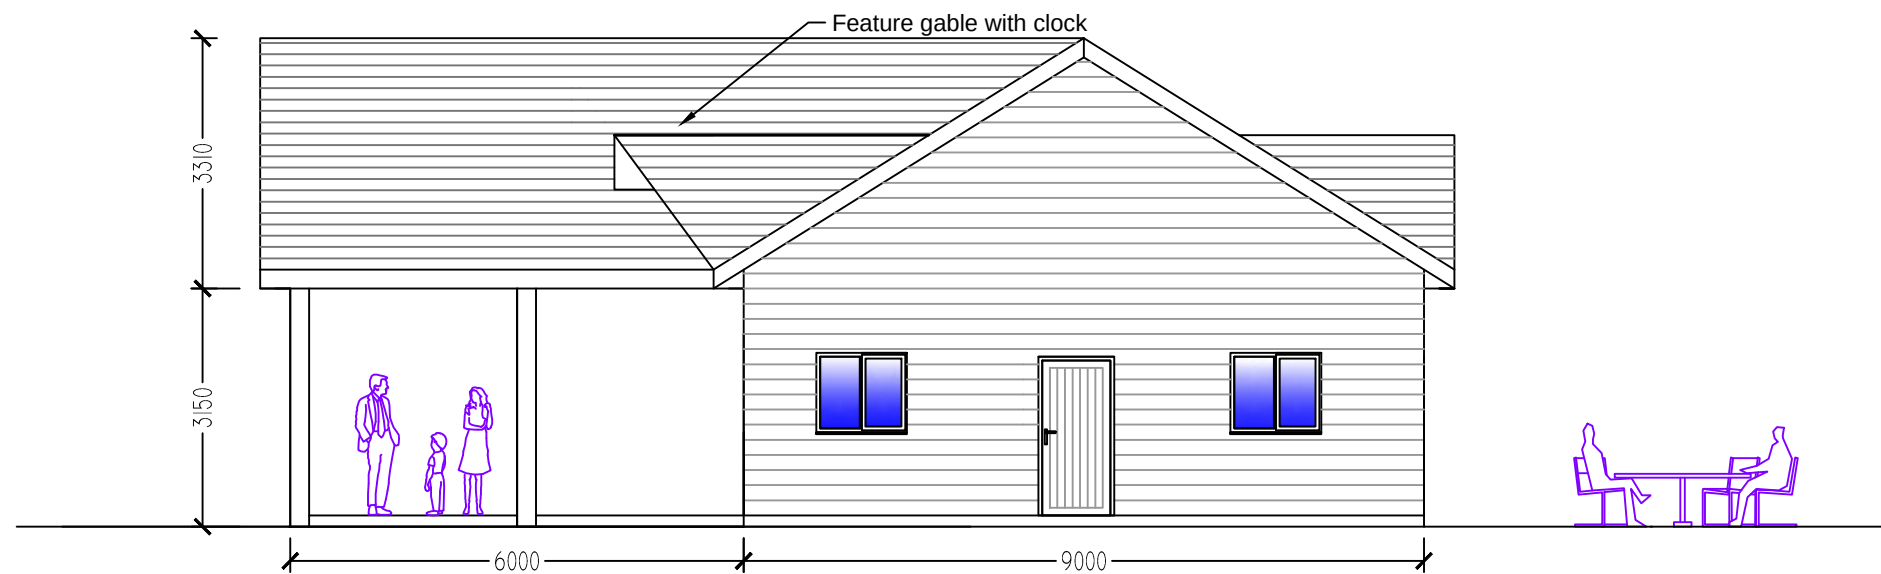

Proposed Right Elevation 6

External Materials:
Walls: Light coloured fire-proof weatherboard
Roof: Slate-effect tiles with solar PV panels
Windows: Timber or aluminium
Doors: Timber or aluminium

Clients: Rossett Community Centre	
The Green, Rossett	
Proposed Left and Right Elevations 6	
Scale: 1:100 on A3	These plans are for planning application only.
GBS Design Services	Tel: 07918 638 510
Copyright GBS Design Services 2020	E: glawrencebrown@aol.com
23 September 2020 Geoff Brown MCIAT	