



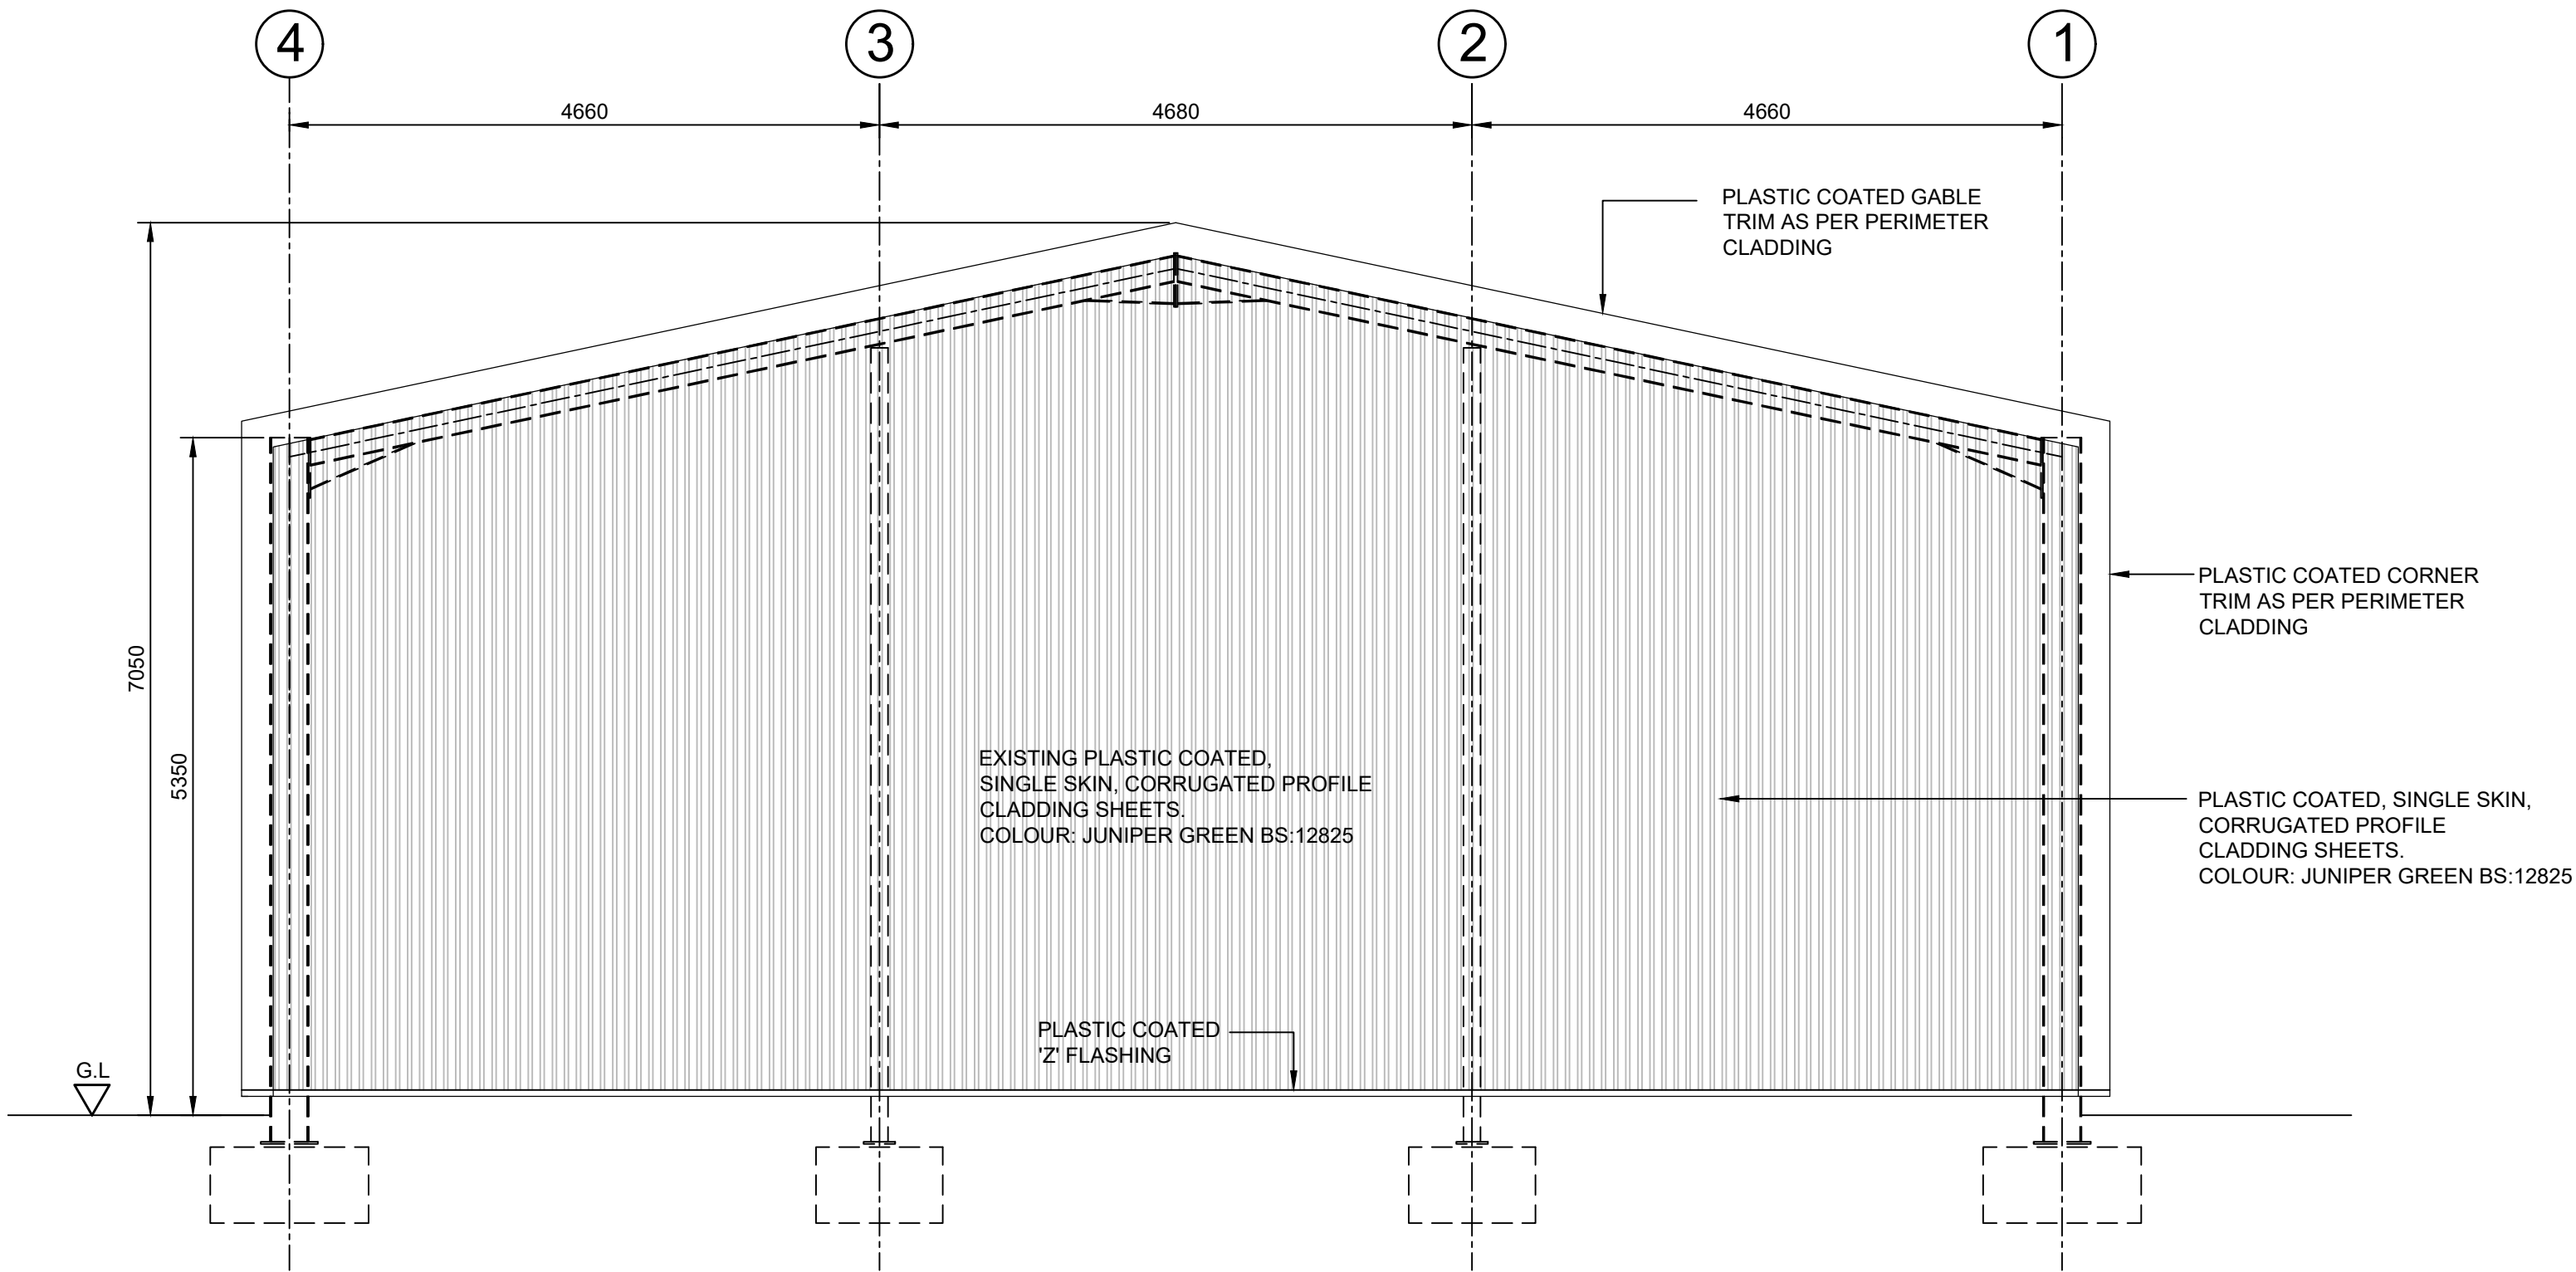

EXISTING ELEVATION ON GRID LINE A

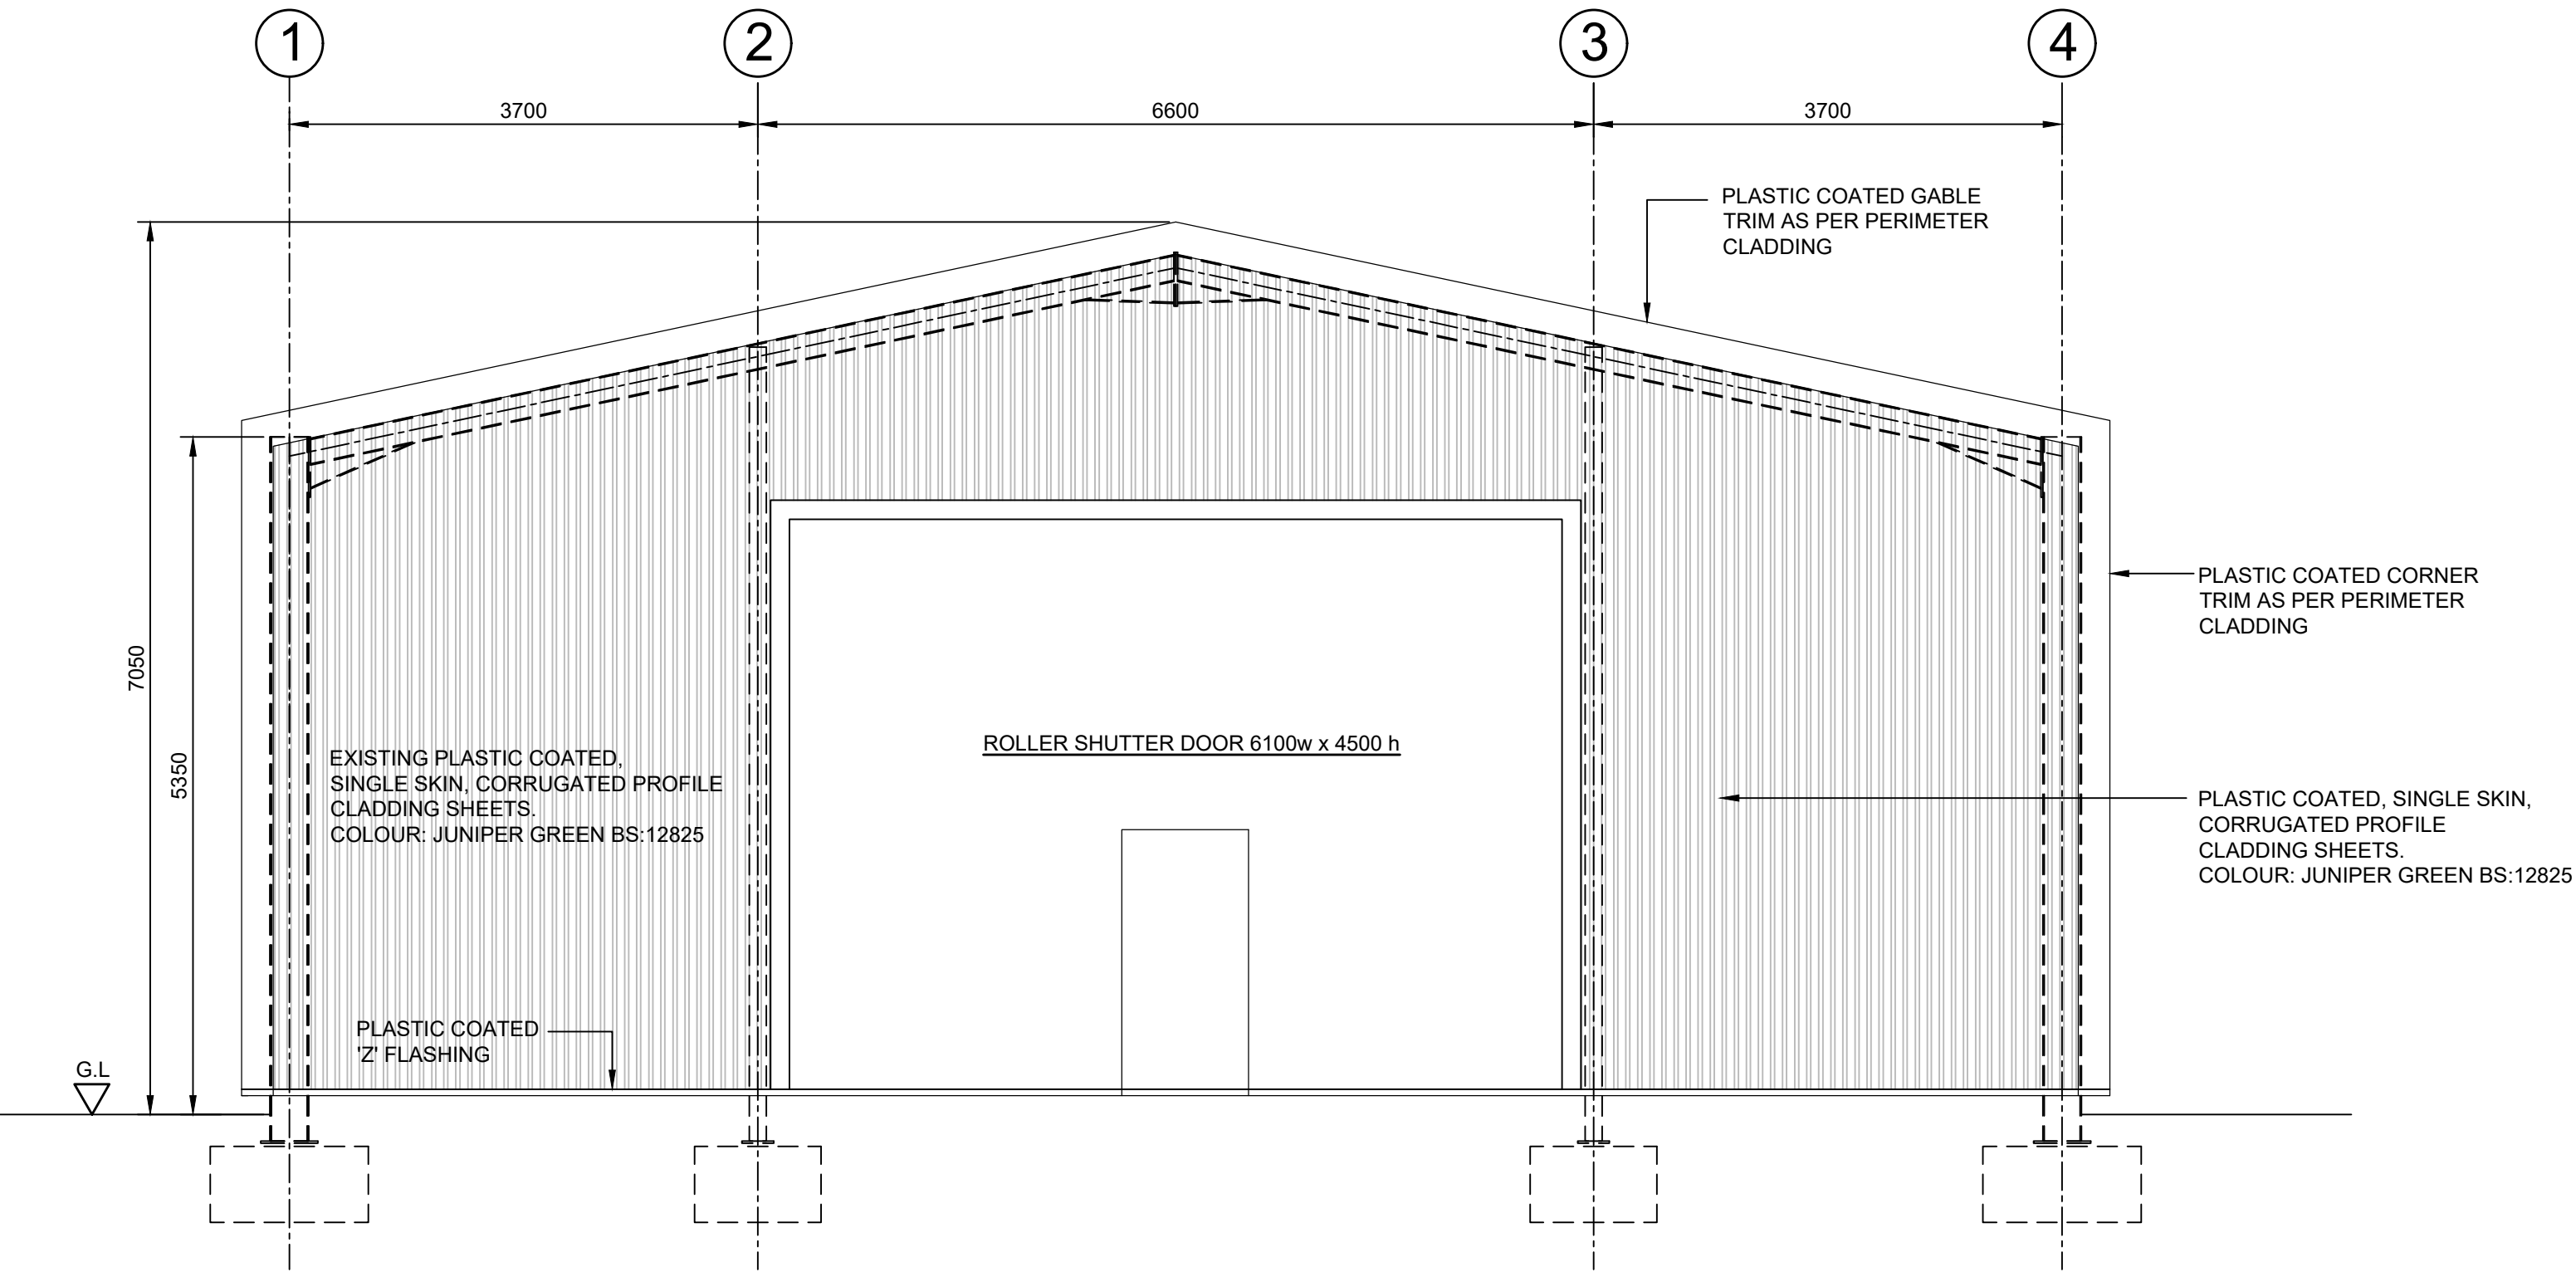

EXISTING ELEVATION ON GRID LINE F

TO BE READ IN CONJUNCTION WITH
EXISTING GENERAL ARRANGEMENT PLAN
Drawing No. GMS265_05

A	ISSUED FOR INFORMATION	04.08.20
REV	AMENDMENTS	DATE



Cae Madog, Cilcain Road,
Tafarn-y-Gelyn, Mold CH7 5SF
M: 07780 952781
E-Mail: phil@hughes-consulting.co.uk

CLIENT

A.E. EVANS

PROJECT

A.E. EVANS - EXTENSION TO EXISTING
DESPATCH BUILDING

DRAWING DESCRIPTION

EXISTING ELEVATIONS
GENERAL ARRANGEMENT
SHEET 2 OF 2

DRAWN BY	MH	DRAWING No	ISSUE / REV
SCALES	1:50@A1 1:100@A3	GMS265_07	A
DATE	04.08.20		