

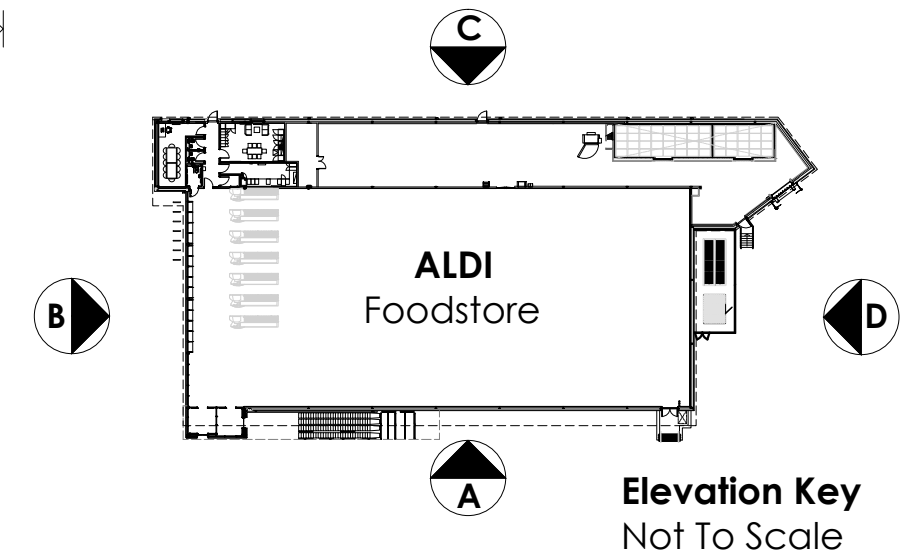
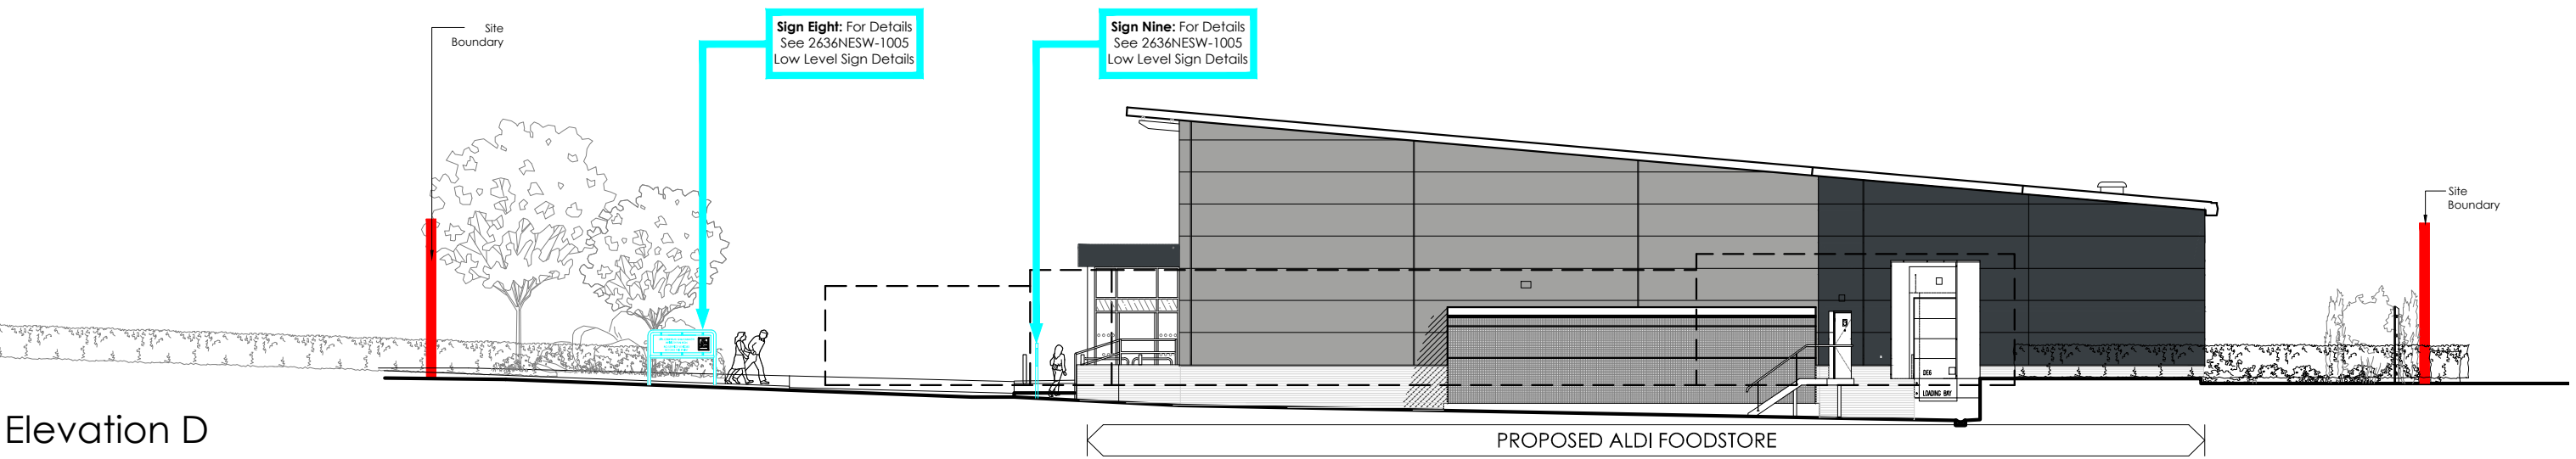


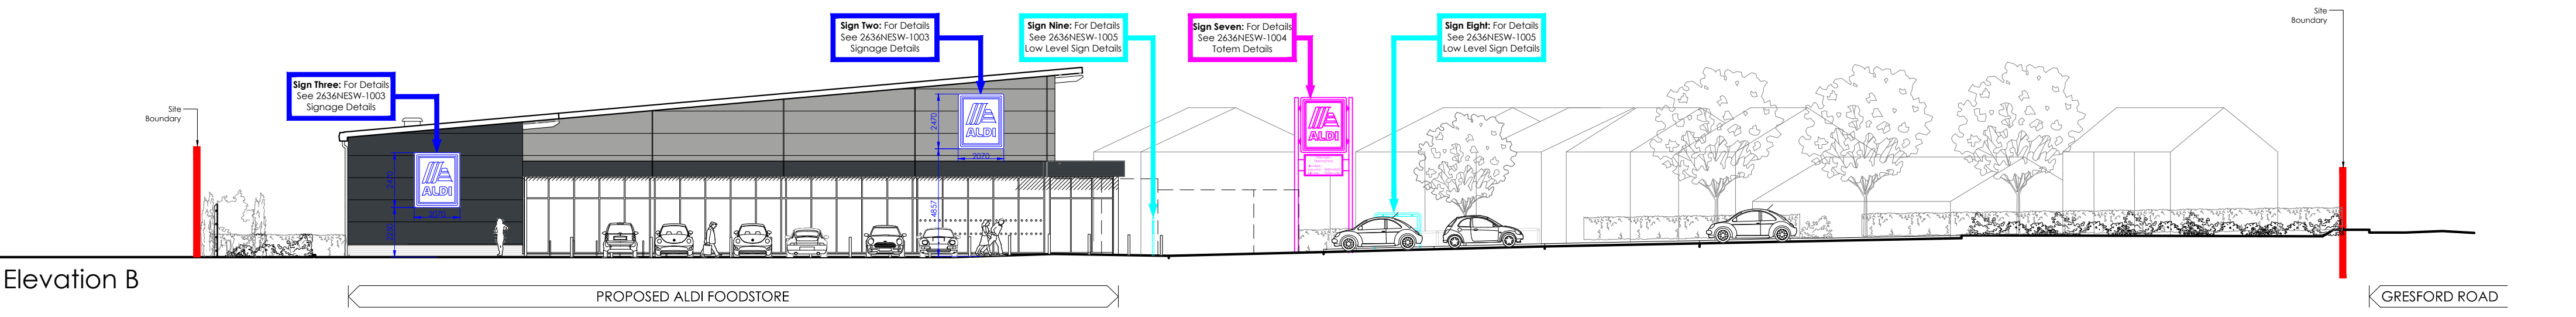

Proposed Elevations
Scale 1:200 @ A2

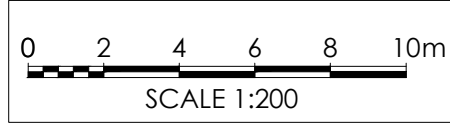

CAD file reference J:\2636NESW - Straight Mile, Llay\17.0 DWG & I.S\1000 Series Planning (Advert)

Project Title	PROPOSED DEVELOPMENT				Drawing Title	PROPOSED ELEVATIONS			
	GRESFORD ROAD LLAY				Job-Dwg No	2636NESW-1002		Rev	A
Client	ALDI STORES LTD.				☐	2 St. Johns North, Wakefield, WF1 3QA t. 01924 291800			
Status	PLANNING (ADVERTISEMENT)				☒	Carvers Warehouse, 77 Dale Street, Manchester, M1 2HG t. 0161 2388555			
Scale	1:200		Drawing Size	A2		☐	The Old Rectory, 79 High Street, Newport Pagnell, MK16 8AB t. 01908 211577		
Date	JAN 21	Drawn By	JA	Checked	MS	☐	101 London Road, Reading, RG1 5BY t. 0118 9507700		
						☐	10 Gees Court, St Christophers Place, London, W1U 1JJ t. 0207 4091215		



THE
HARRIS
PARTNERSHIP

ARCHITECTS

www.harrispartnership.com