


Flat Roof Detail F.R1

Scale 1:5.


GFR Fibre Resin Roof
Covered on 21mm
WBP Plywood Deck

ACTUAL U' VALUE = 0.15W/m²°C.
TARGET U' VALUE = 0.15W/m²°C.

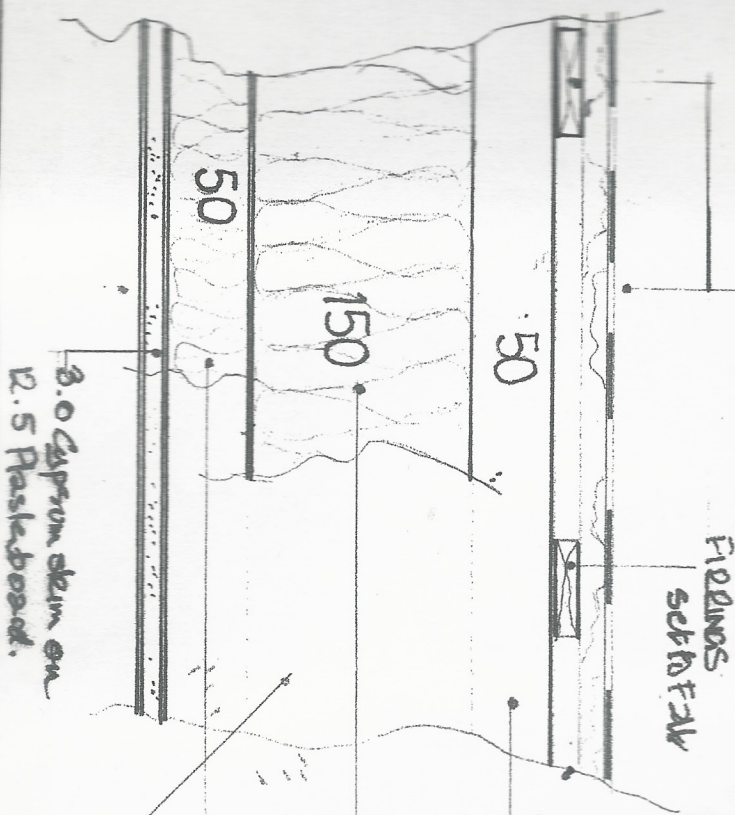


50 AIR GAP
150 CELESTEX Insulation Board
FR 5000 Between Joists
50 CELESTEX Insulation over board
FR 5000 below joists
RAPIER/JOISTS
200x50 C16 @ 400c/c

FLAT ROOF - PLINTH DETAIL.

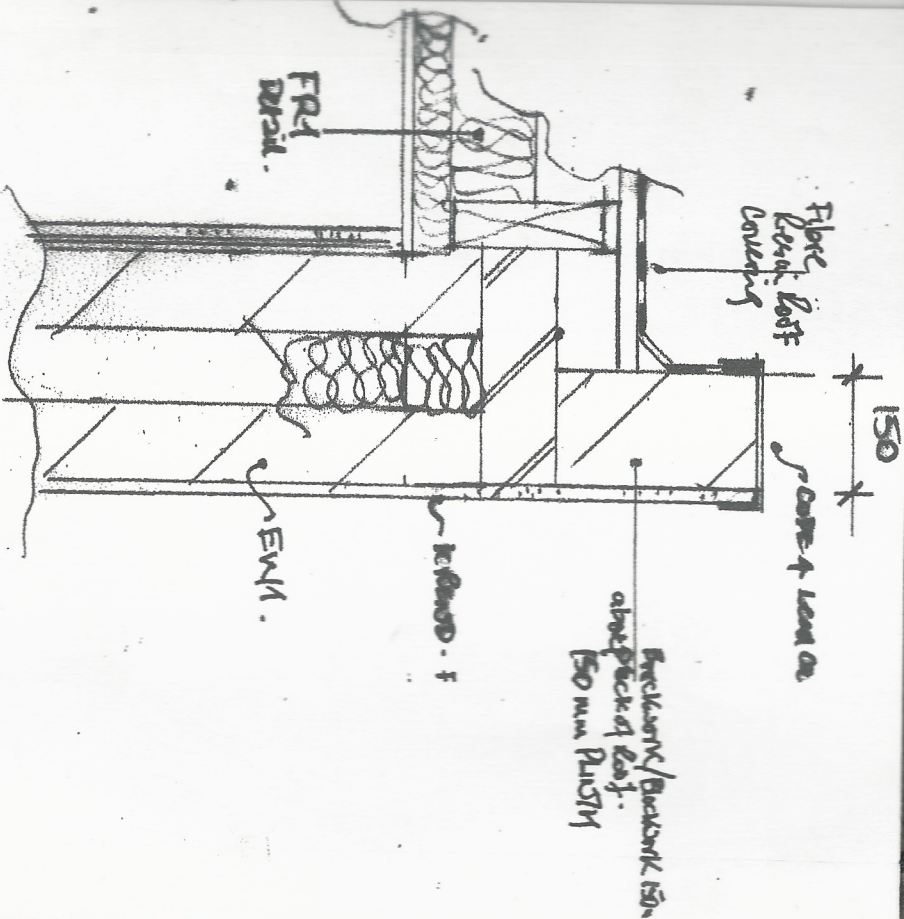

Detail D-D. scale 1:10.

Existing G5 layout. scale 1:200.

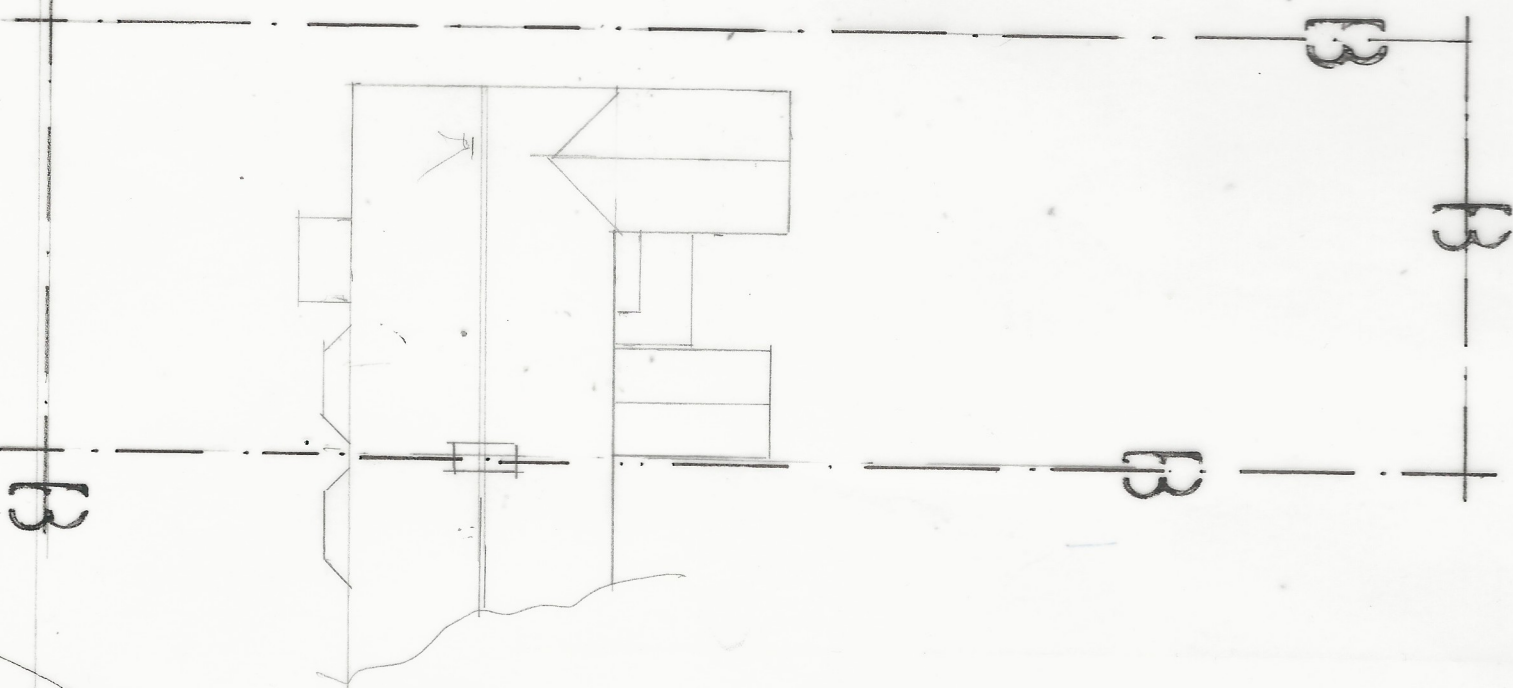

Drawing No.	45/8.10.020
R.P. Edwards Architectural Designer	
Mr. Jones - Structural Engineer TEL. 07800 007421	
PROJECT: DEMOLITION & CONSTRUCTION OF REAR EXTENSION: WORKED: REAR G. FLOOR FORTH EXTENSION @ 25 BOX DOOR, 1005x1000	
CLIENTS: Mr/Mrs HUGHES	
DATE: 16.10.2020	SCALE: AS SHOWN
DESCRIPTION: Existing G.S. Layout	
REVISIONS:	
Issue Date 16.10.2020 Planning/Client	