


Location Plan
1 : 500

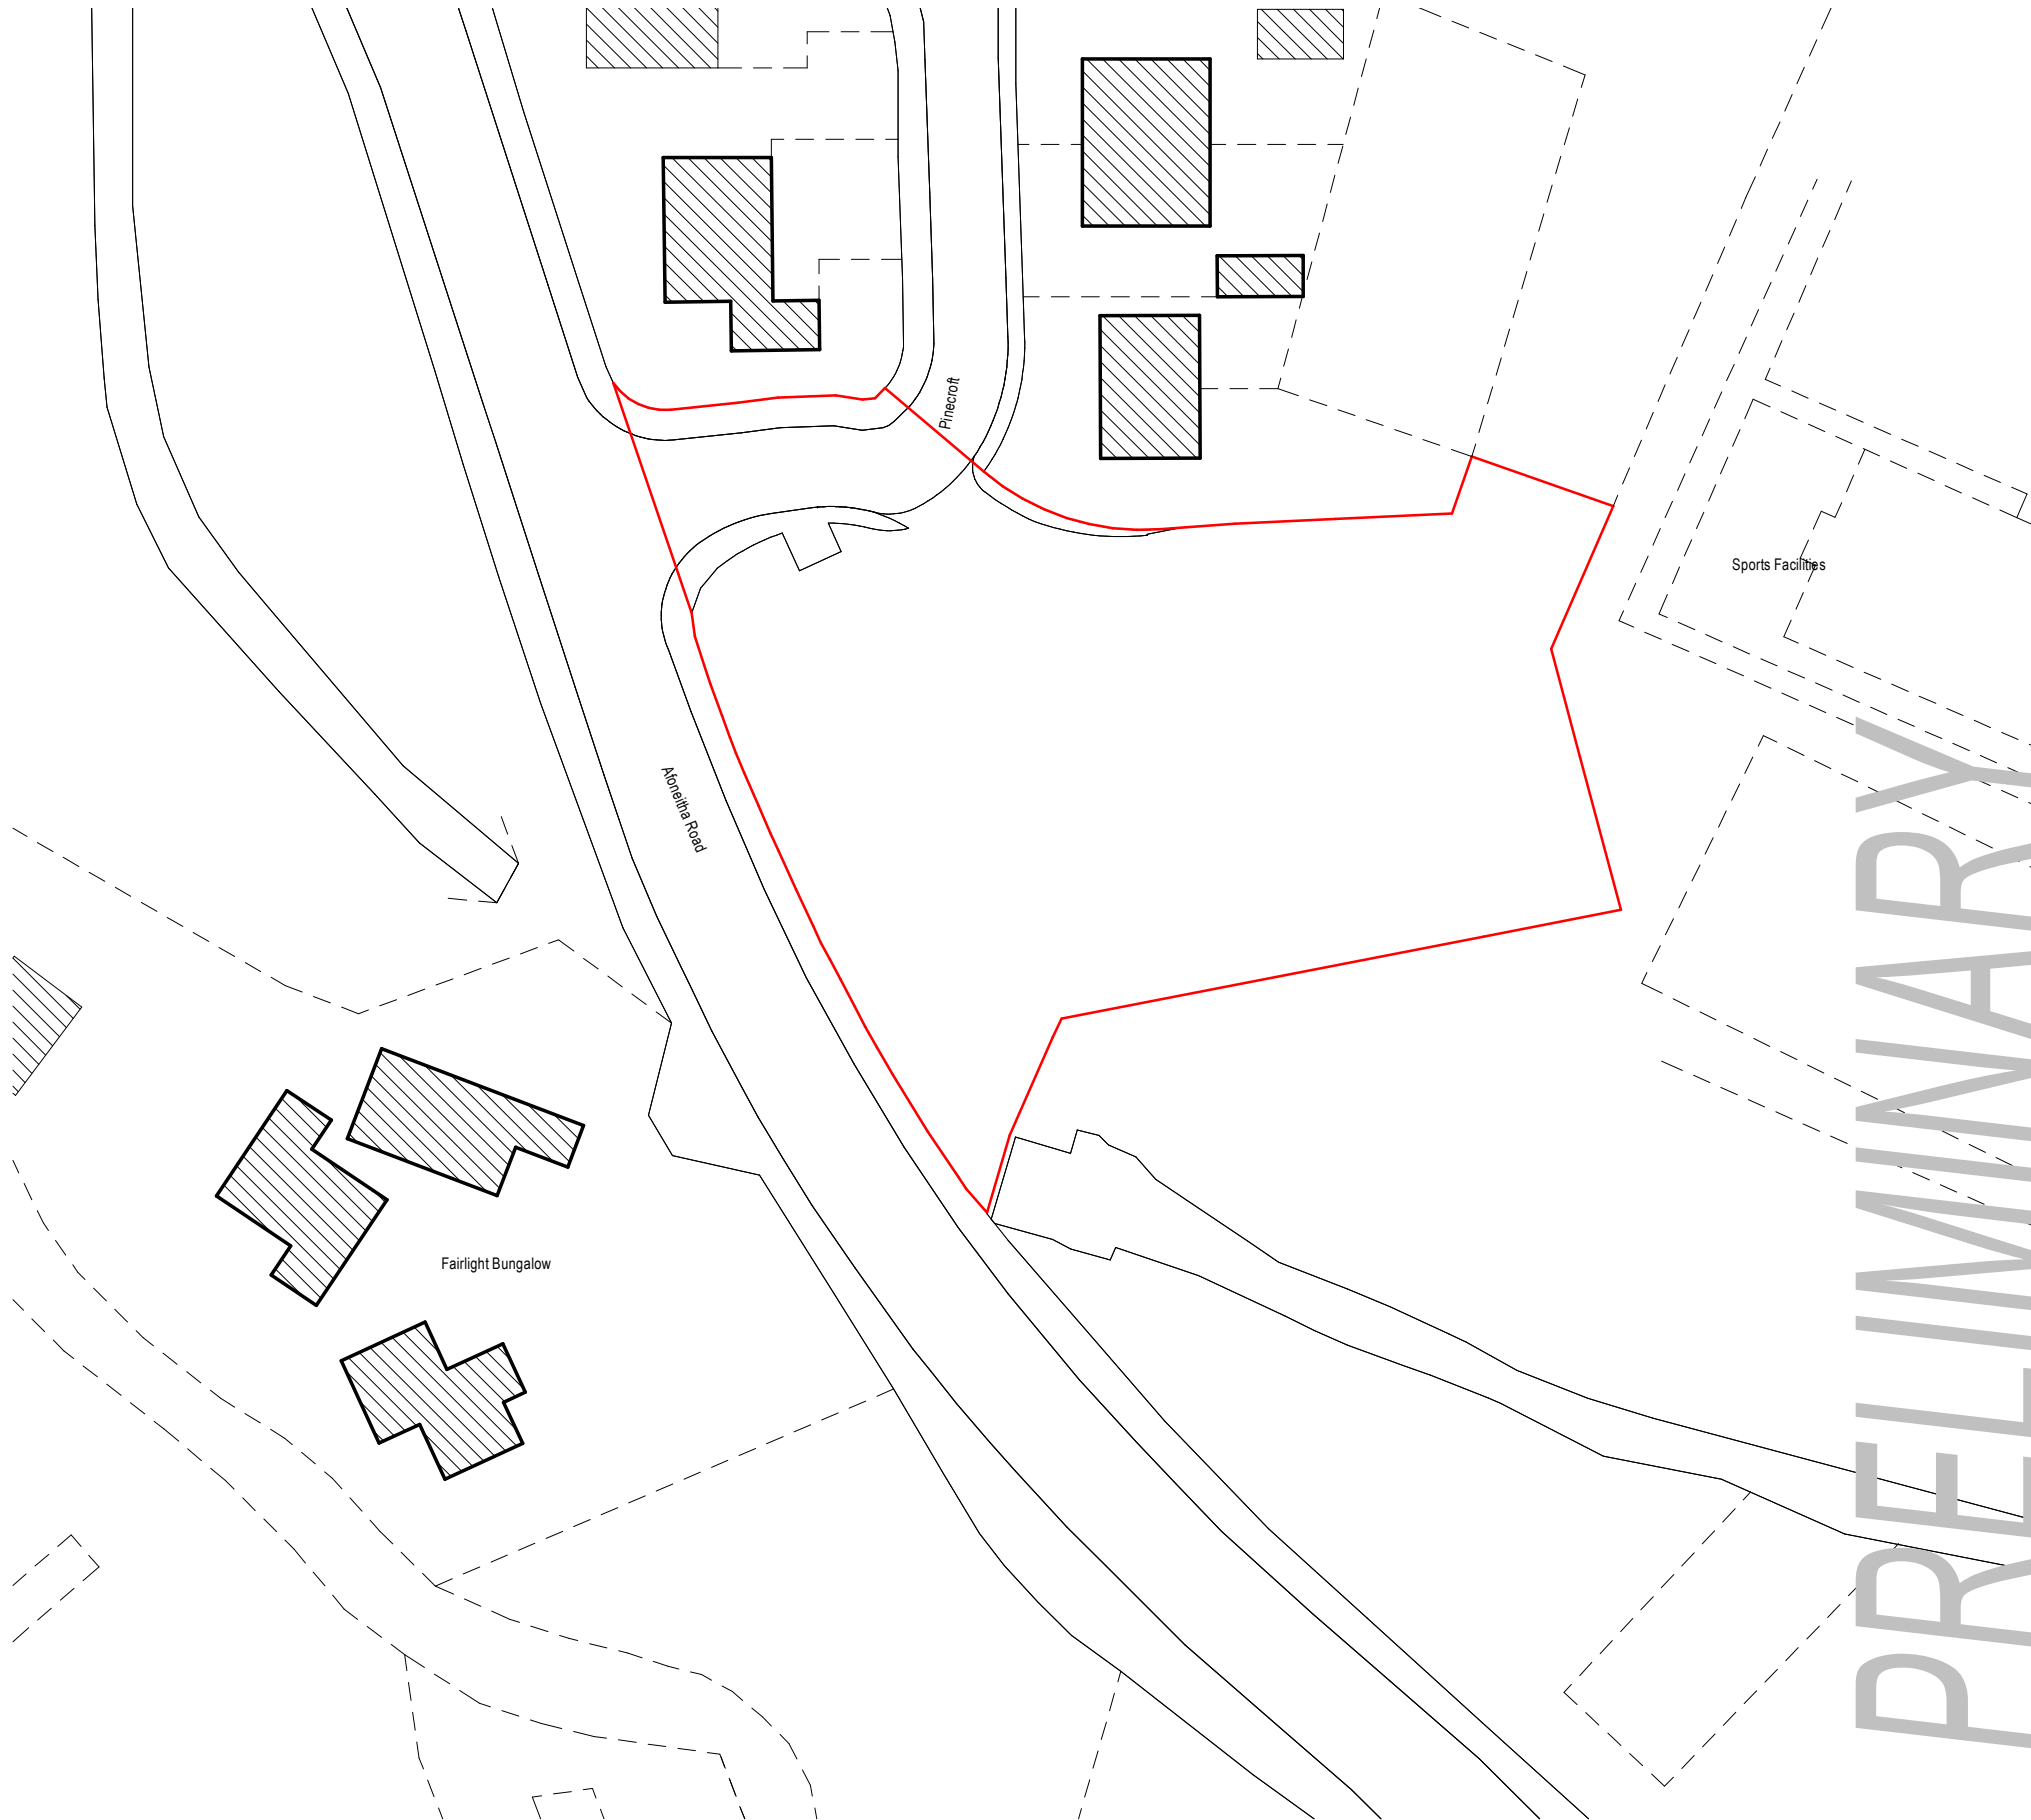

Notes

The Contractor is to check all dimensions and conditions on site before commencing. Do not scale from this drawing.
This drawing remains the copyright of POZZONI Architecture Ltd.

Scale Bars TO BE USED ONLY AS GUIDANCE

1:100	mm		1000	3000	5000
1:200	mm		5000	8000	
1:500	M		5	15	25
1:1250	M		10	30	50 70

Rev	Description	By	Date
Client	PDW		
Job	Afoneitha Rd		
Drawing	Location Plan		
BSRef	5524_SK1000		Rev
	SK1000		
Date	09/11/20	Scale	1 : 500 @ A3
3D CoOrd	2D CoOrd	BE	Approved ET
	Project Status		
Planning		Tender	Construction
Design		Contract	As Built

10-12 Emerald Street
London
WC1N 3QA

Woodville House
2 Woodville Road
Altrincham
WA14 2FH

+44 20 7078 0079
architects@pozzoni.co.uk

+44 161 928 7848
www.pozzoni.co.uk