



80.000
79.000
78.000
77.000
76.000
75.000
74.000
73.000

Existing Section A-A

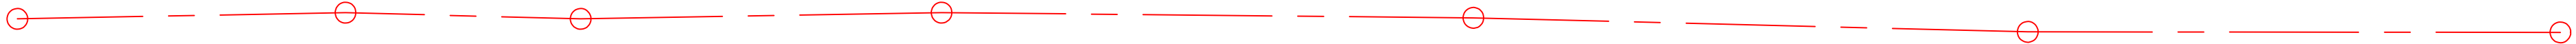

80.000
79.000
78.000
77.000
76.000
75.000
74.000
73.000

Proposed Section A-A

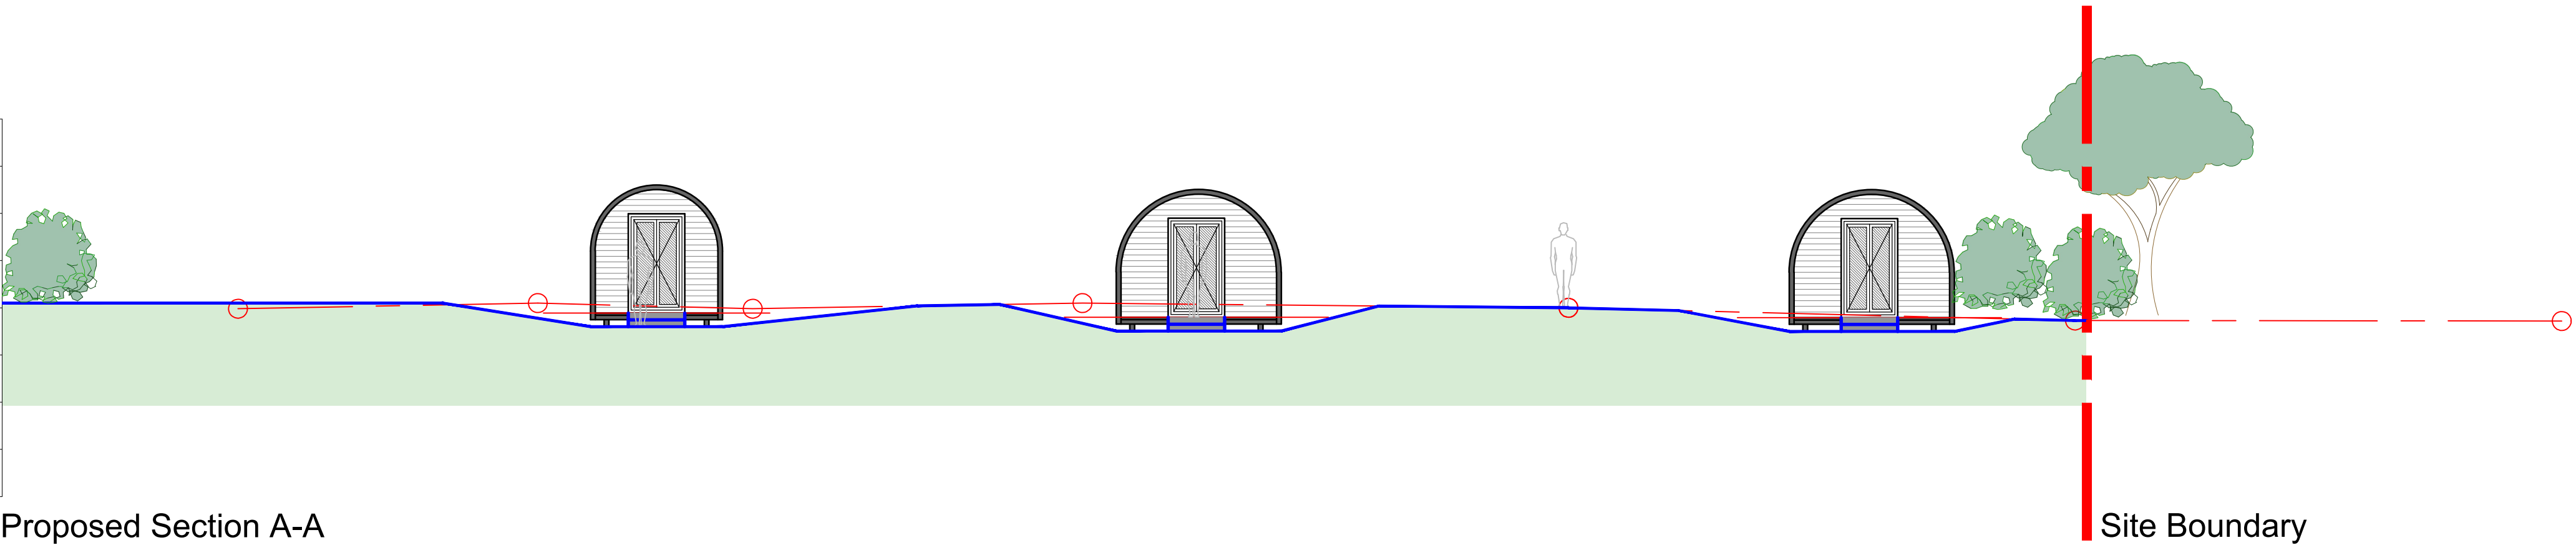

Existing & Proposed Site Section A-A 1:100



HDS Architectural Services, The Foundry,
15 Yorke Street, Wrexham
LL13 8LW
Tel (01978) 345250
www.hdsarchitectural.co.uk

Project; Croes Howell Restaurant and Bar, Straight Mile, Rossett, Wrexham, LL12 0NW	
Title; 06-Existing and Proposed Site Section A-A	Scale (A2); 1:100
Dwg No; CHI/PO/06	Date; February 2021
Revision; REV C - extra hedging to western boundary & mounding added to reduce impact of pods (09-03-21). REV D - excavation / mounding added to behind pods - requested by planning consultant (11-03-21).	