
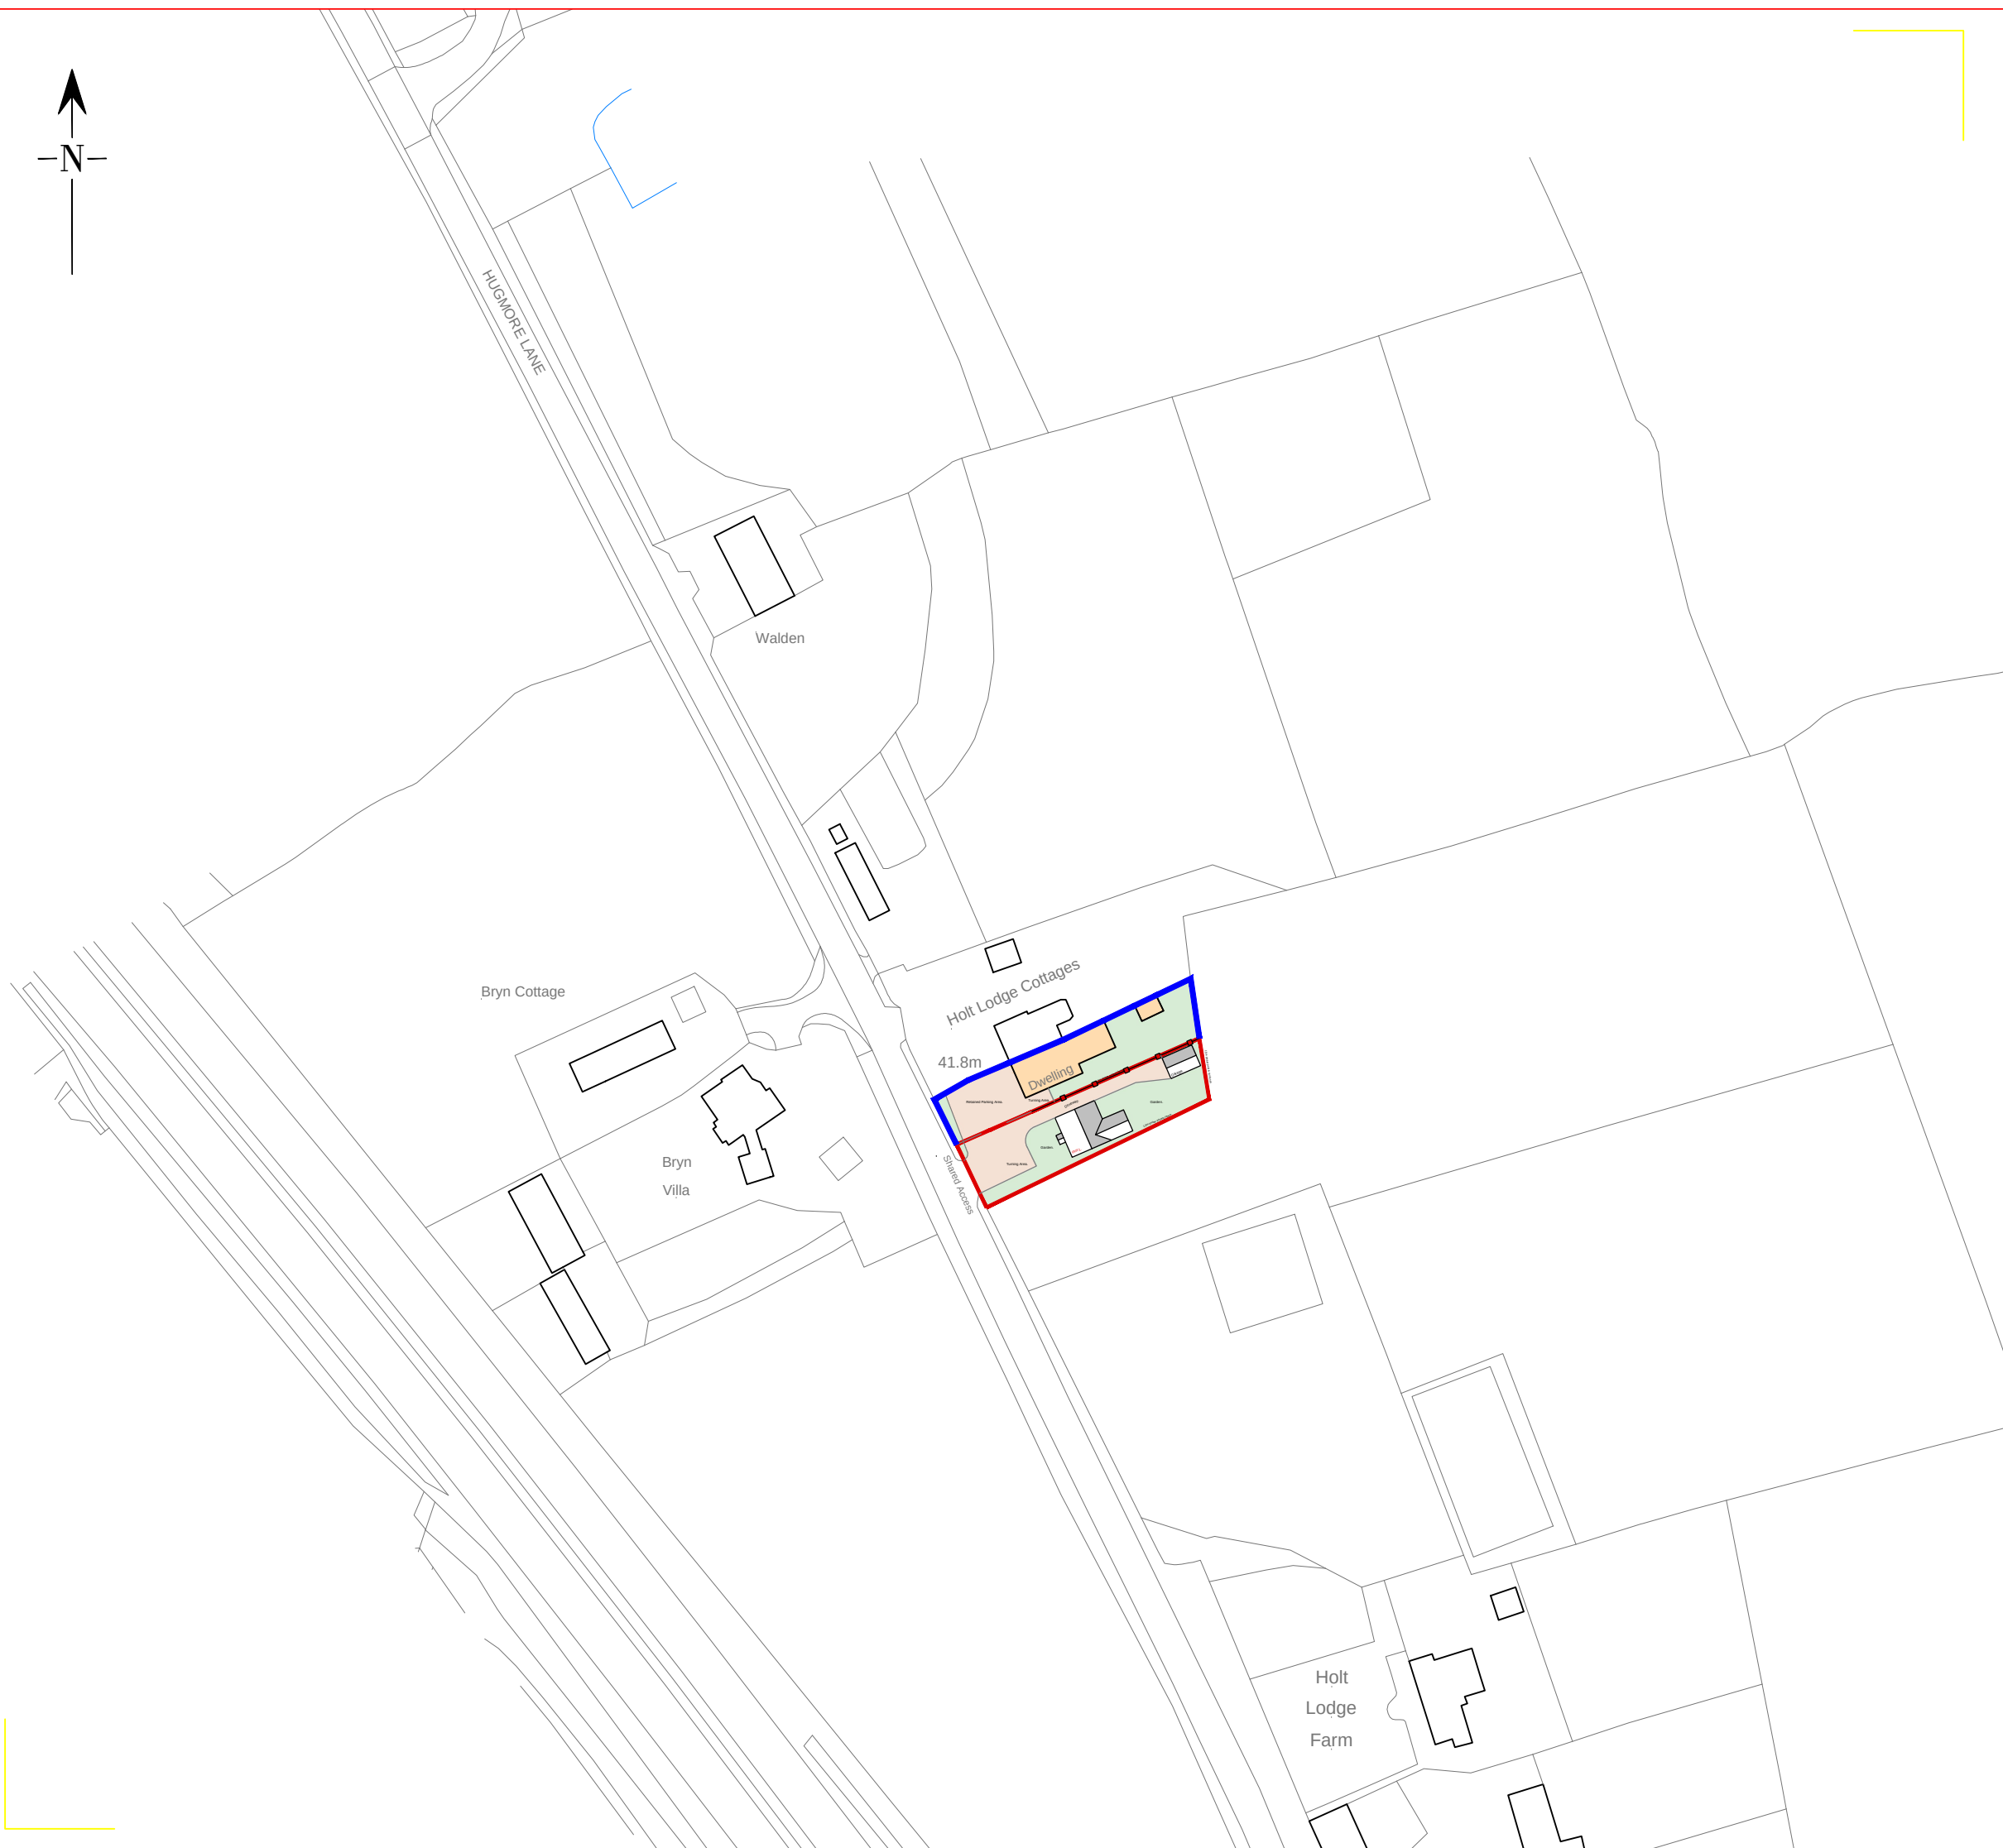


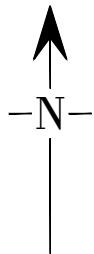

THIS DRAWING IS TO BE READ IN CONJUNCTION WITH ALL RELATED DRAWINGS. ALL DIMENSIONS MUST BE CHECKED AND VERIFIED ON SITE BEFORE COMMENCING ANY WORK OR PRODUCING SHOP DRAWINGS. THE ORIGINATOR SHOULD BE NOTIFIED IMMEDIATELY OF ANY DISCREPANCY. THIS DRAWING IS COPYRIGHT AND REMAINS THE PROPERTY ROGER PARRY & PARTNERS.

Roger Parry & Partners

Rev	Description	Date	Dr by	App by
Original	by			

DR Design

Davies Richards Design Ltd.
Architectural Services
Llandeilo - 01558 823351

Residential - Agricultural - Commercial

Job	- Residential Dwelling - plots.		
Title	- Plot 1 Location Plan.		
Location	- Plot at The Yews, Park Lane, Penley, LL13 0LT.		
Client	- Mr. Picken.		
Scales	- 1:1250.		
Drawing No.	- 1620-04	Rev	
Drawn by	- GRR	Date -	Aug. '20

HOGSTOW HALL, MINSTERLEY
SHREWSBURY, SHROPSHIRE. SY5 0HZ
Tel: 01743 791336 Fax: 01743 792770
email: mail@rogerparry.net
Web address: www.rogerparry.net

Roger Parry & Partners LLP partnership no.OC312203
Registered Office Hoggston Hall, Minsterley, Shrewsbury, SY5 0HZ
Registered in England and Wales.
A list of members of the LLP is available at the above address.