




TREVALYN WOOD, ROSSETT - 373

ARCHITECTURAL EMPORIUM Ltd
EMAIL: mail@architectural-emporium.co.uk
WEB: www.architectural-emporium.co.uk
ADDRESS: 13 Hope St, Liverpool, L1 9BQ
PHONE: +44 (0)151 363 0000

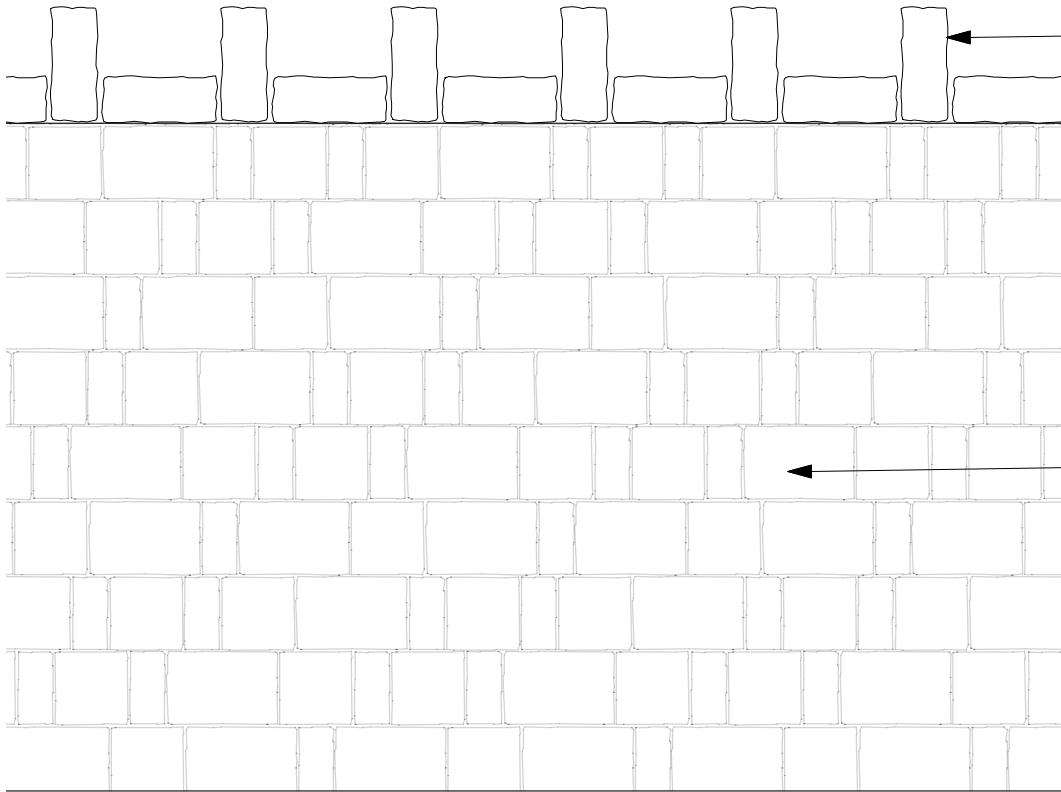

All new stone wall capping to follow the pattern shown of one stone laid horizontally with the next laid vertical to match the existing stone walls on the site.

Reclaimed stone from on site or locally sourced matching stone to be used to all new stone walls.

TYPICAL PROPOSED STONE WALL CAPPING ELEVATION 1:20

Rev A: 14.05.20
Revised planning submission

FOR: PLANNING
CHECKED BY: TW | DRAWN BY: MS

SCALE: 1:20

PAPER SIZE: A3

JOB: TREVALYN WOOD, ROSSETT NO. 373

3.502_Rev
FIRST ISSUE: 14.05.20

PROPOSED_STONE WALL CAPPING