


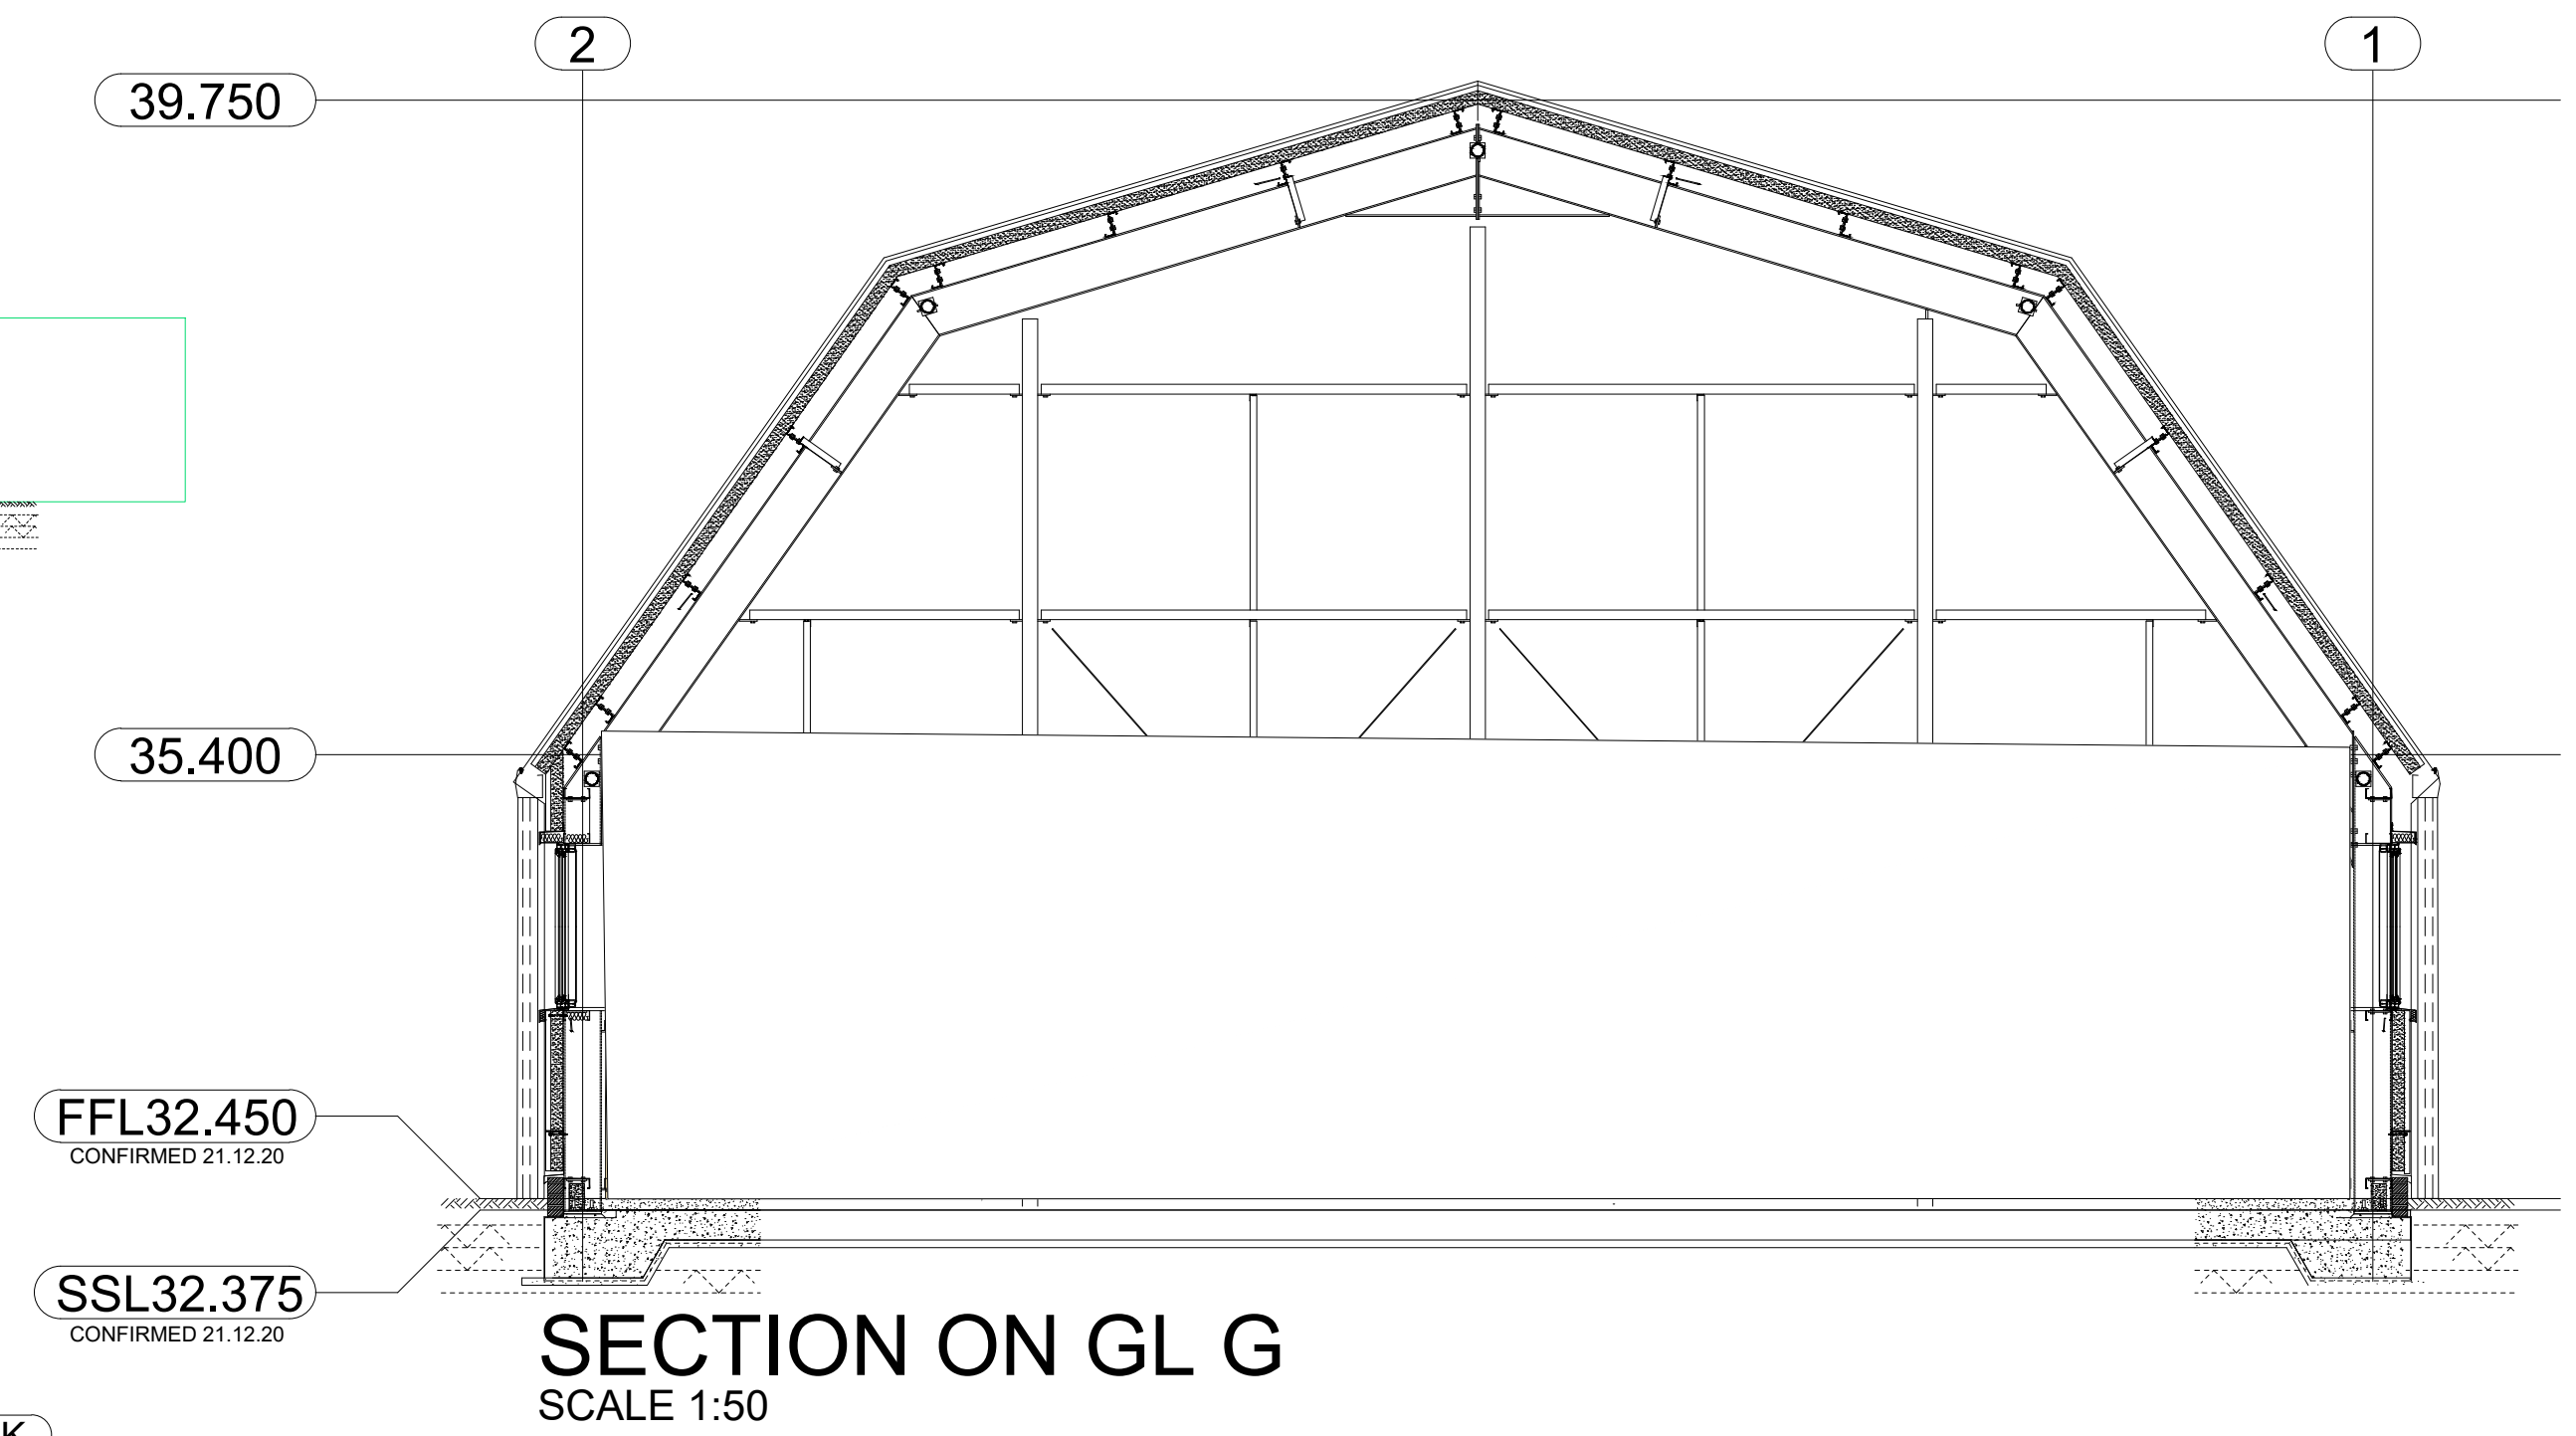

REV A CIRCULATION ROUTES ADDED				15.01.21	
AMENDMENTS				DATE	
 Ministry of Justice  Estates Directorate - 102 Petty France, London, SW1H 9AJ					
Site		HMP BERWYN, WREXHAM, NORTH WALES LL13 9QE			
Security Classification		OFFICIAL			
Drawing Number		111354-5080-HLN-107-03-DR-A- 6004			
Project Name		HMP Berwyn Ancilliary Works			
Dwg Title		Waste Management - Dutch Barn Layout plan and Sections			
E-PIMS	111354	BPRN No.	5080		Rev Ref S0_A
Drawn By	MW	DATE	21/12/20	SCALE	1:100