



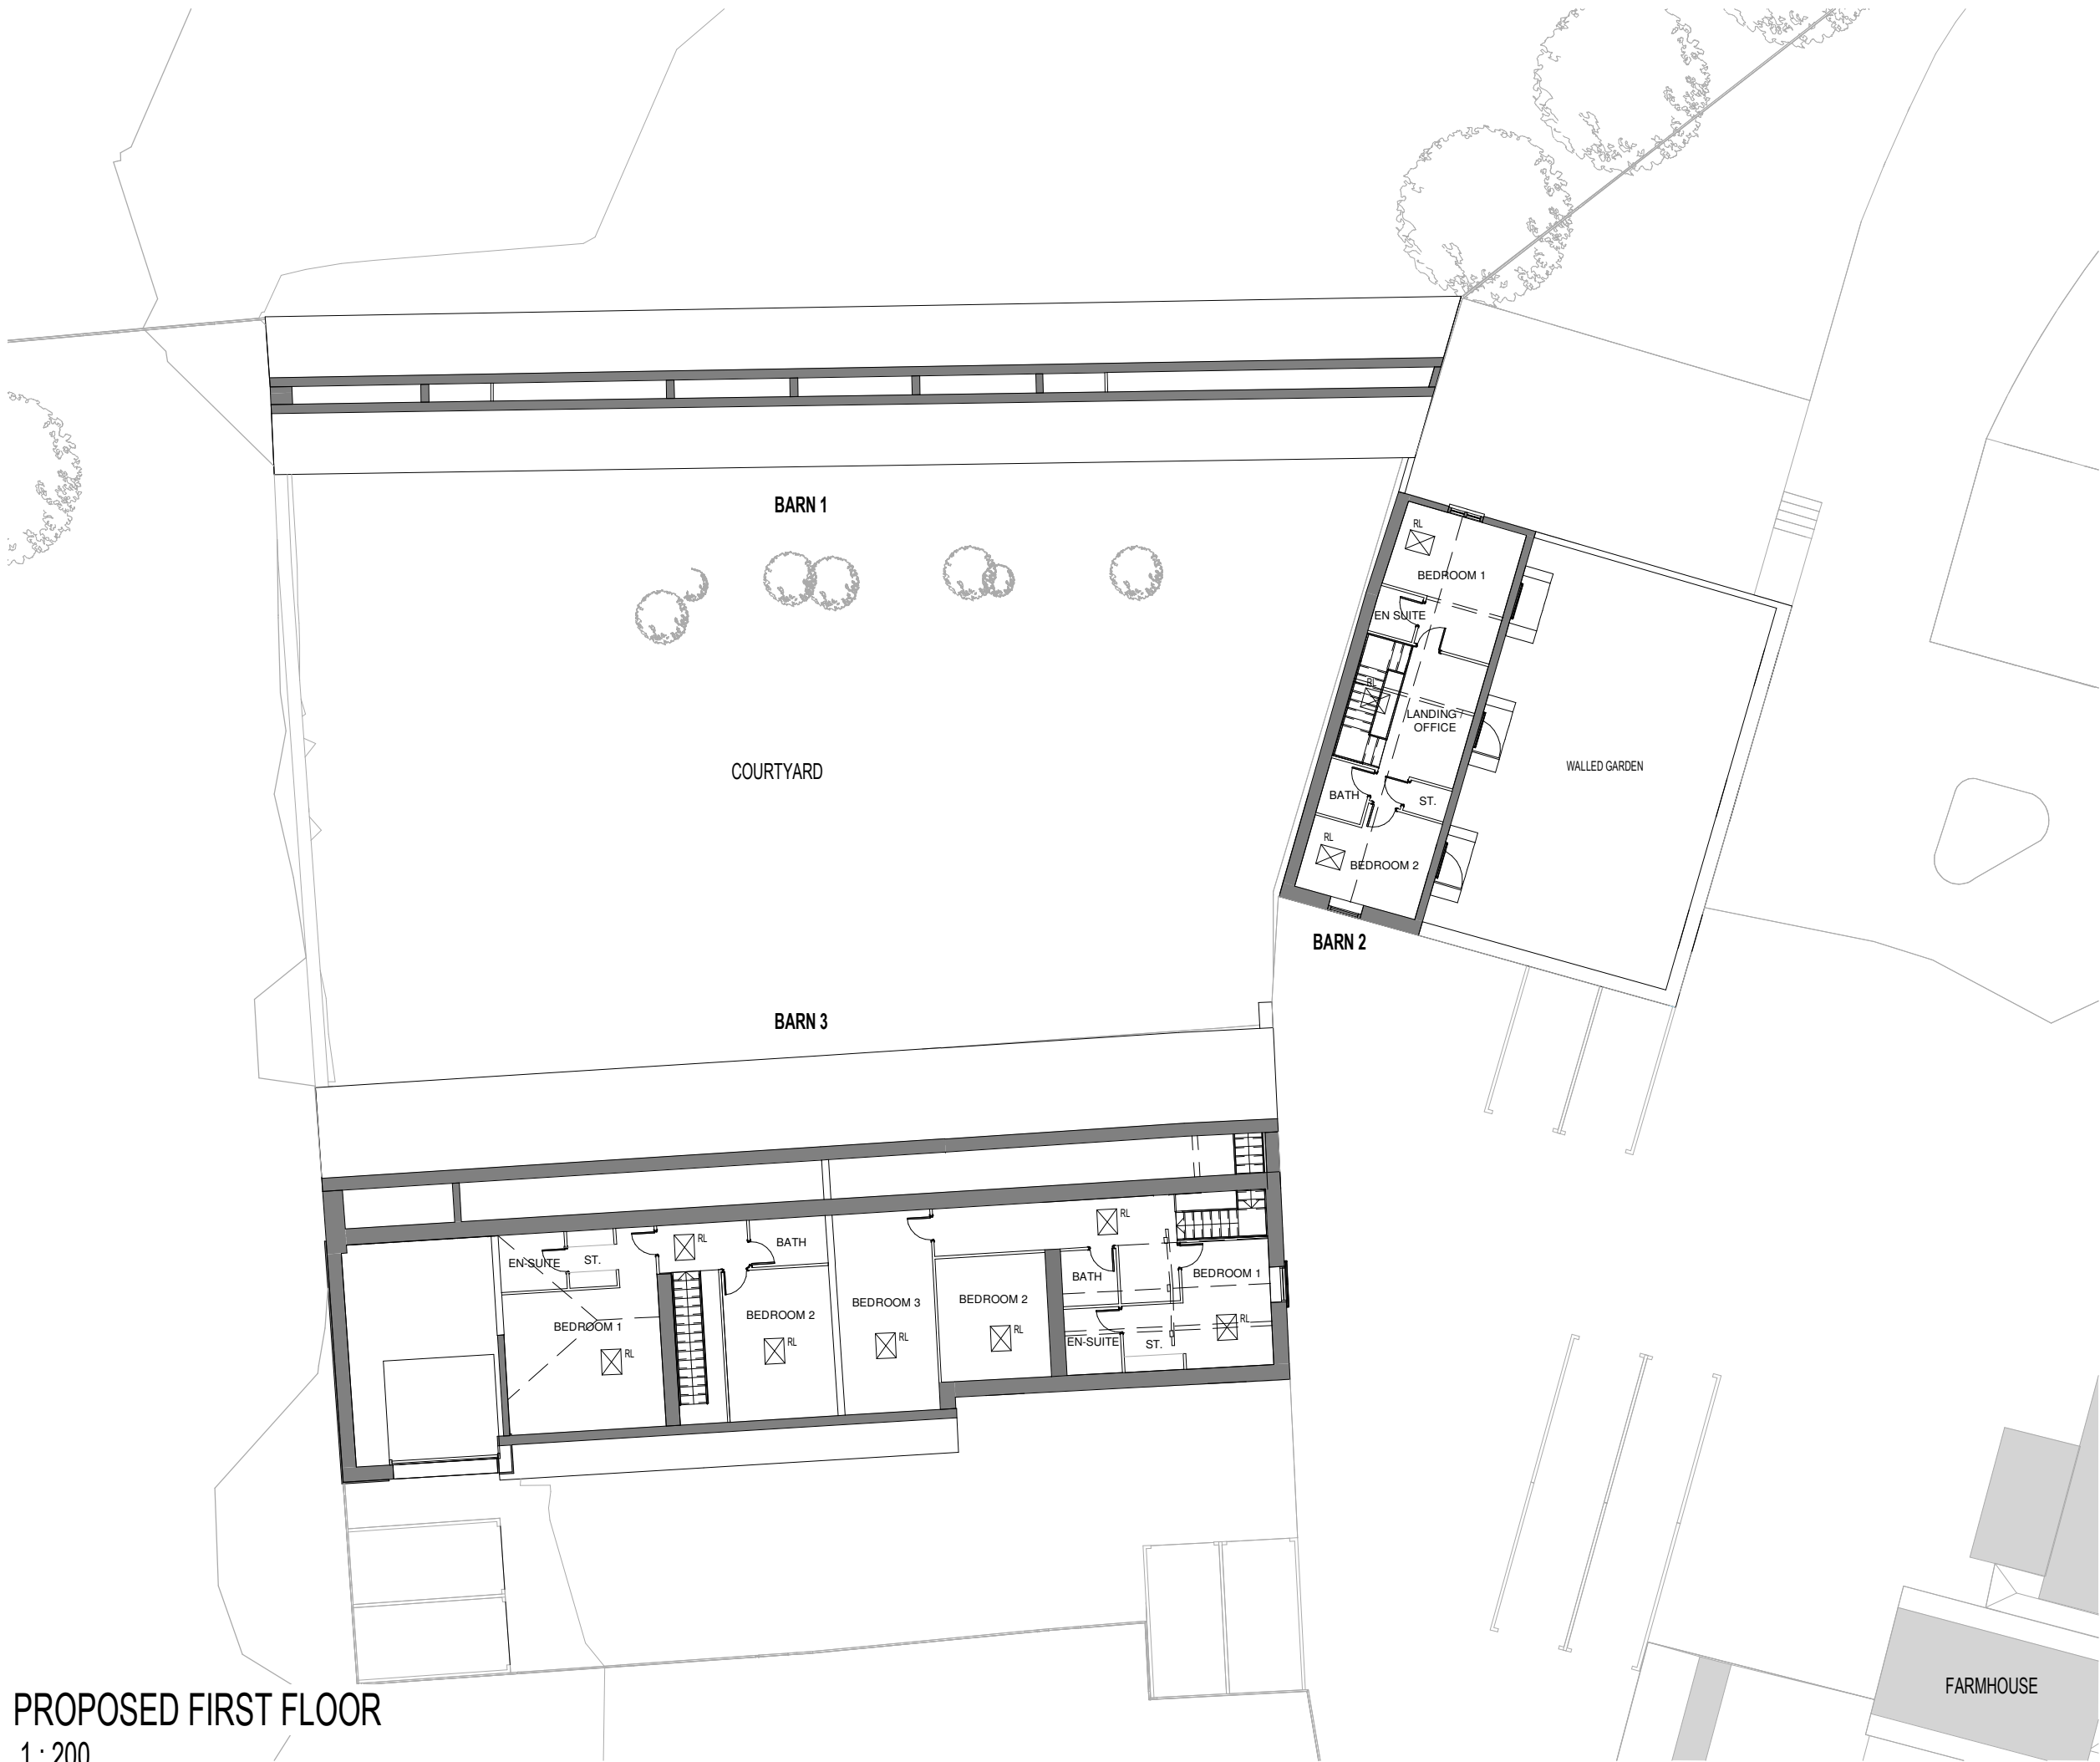

PROPOSED FIRST FLOOR
1 : 200

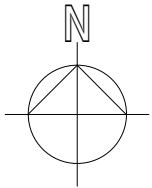

P01	Initial Issue CH DGH DGH	28.05.20
REV	DESCRIPTION DRAWN BY CHECKED BY APPROVED BY	DATE
RIBA PLAN OF WORK 2013 WORKSTAGE LEVEL OF MODEL DEFINITION (LoD)		

PURPOSE OF ISSUE - SUITABLE FOR ... BS1192 STATUS



lawray architects
penseiri

CARDIFF 029 2052 8140
LONDON 0207 138 3560
WREXHAM 01978 357 887
www.lawray.co.uk

CLIENT
RUTH EDWARDS

PROJECT TITLE
JAMES' FARM, RUABON

DRAWING TITLE
PROPOSED FIRST FLOOR GA PLAN

PROJECT No 19216	SCALE @ A3 1 : 200
DRAWING No BS1192:2007 +A2:2016) & BS EN ISO19650	PROJECT - ORIGINATOR - VOLUME - LEVEL - TYPE - ROLE - NUMBER JFR-LAW-X-U01-DR- A-061002 P01
DO NOT SCALE	Any discrepancy or query concerning this drawing should be referred to the Architect Copyright © LAWRAY LIMITED Registered Office: Greenmeadow Springs, 1 Cae Gwyrdd, Tongerhalls, CARDIFF CF15 7AB Reg. Co. No. 2724178, VAT Reg. No. 134 2146 06