




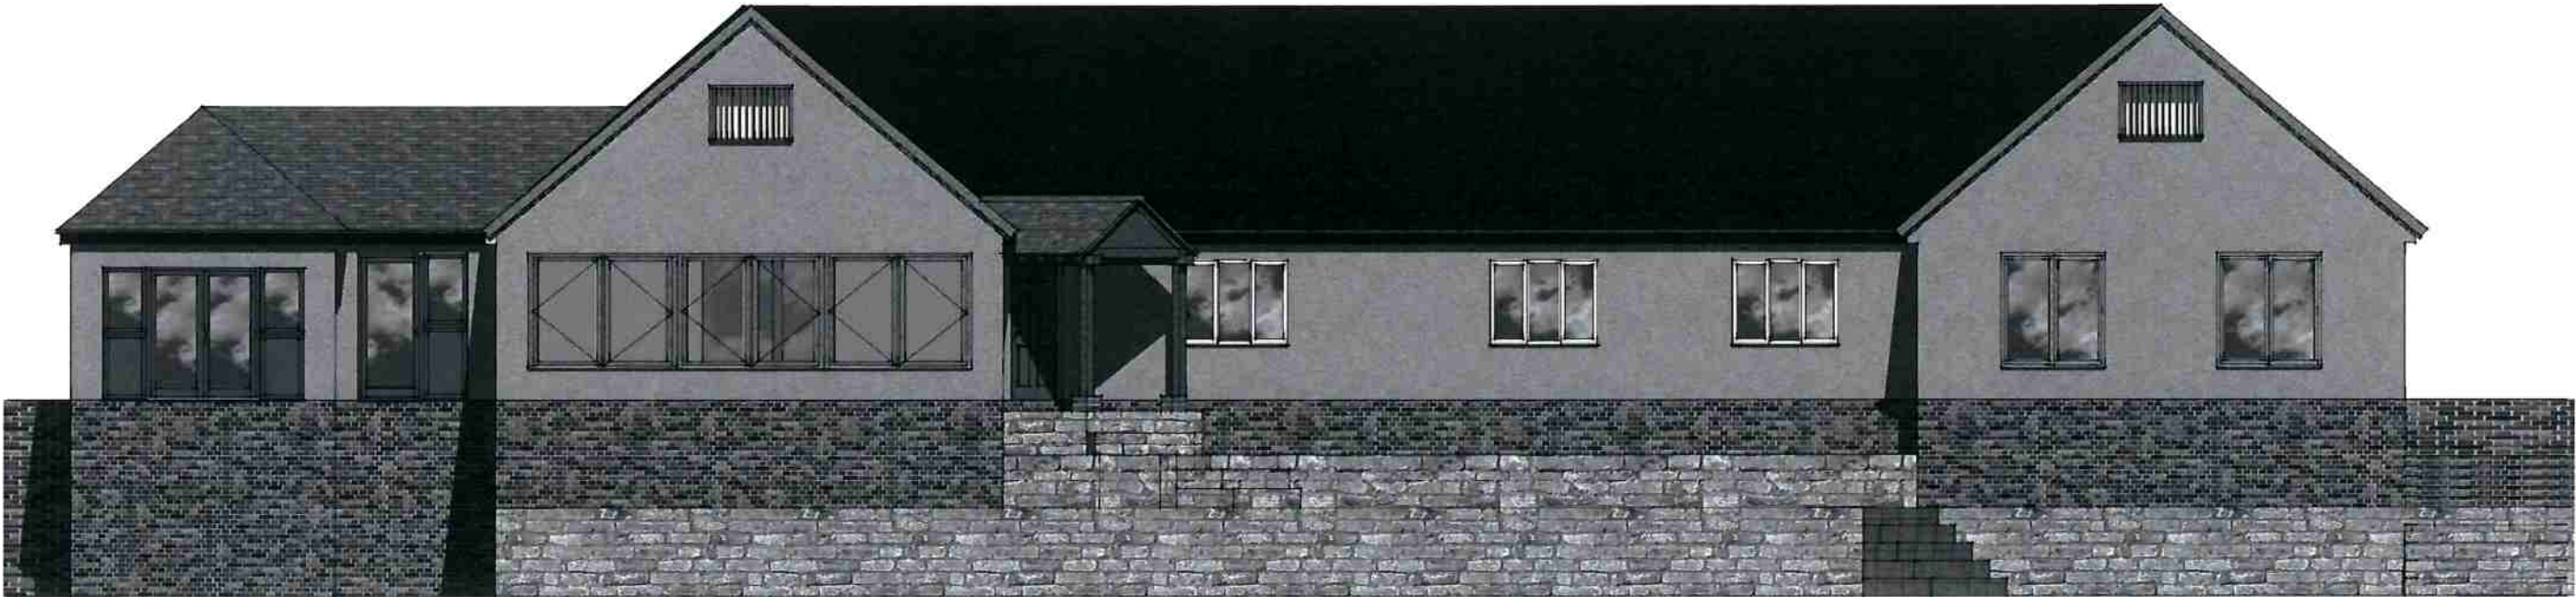

PROPOSED FRONT (EAST) ELEVATION

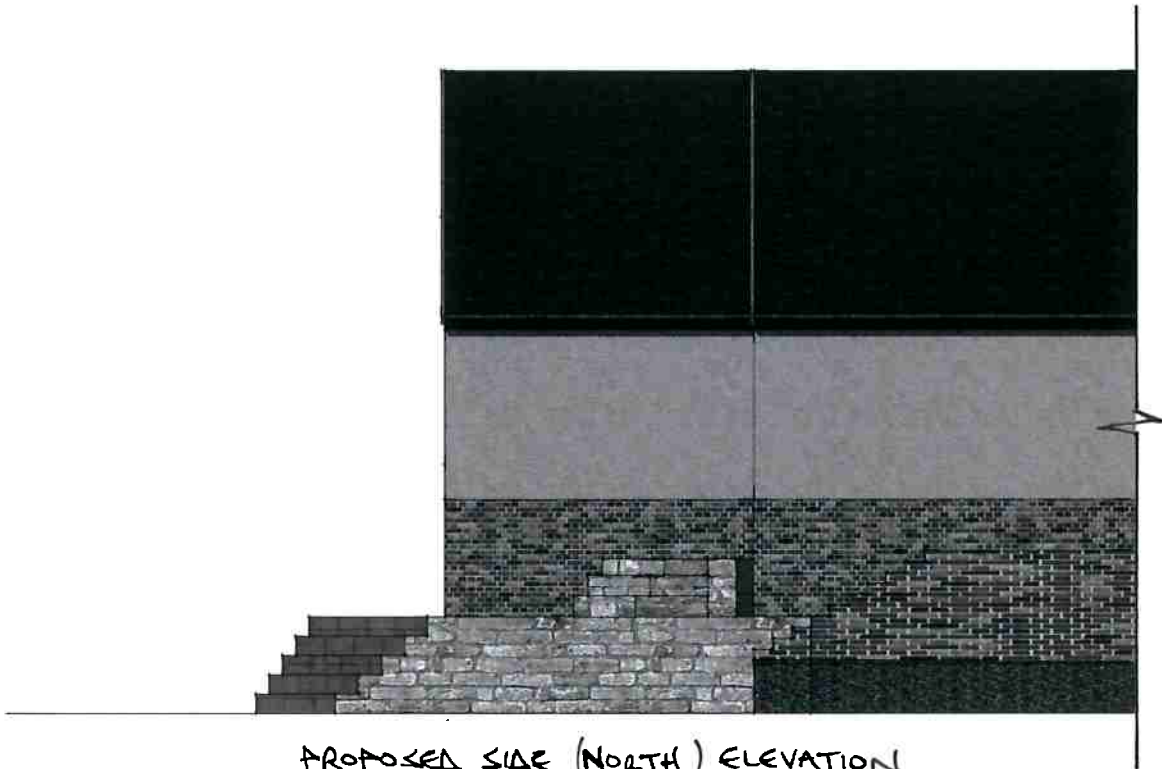

PROPOSED SIDE (NORTH) ELEVATION

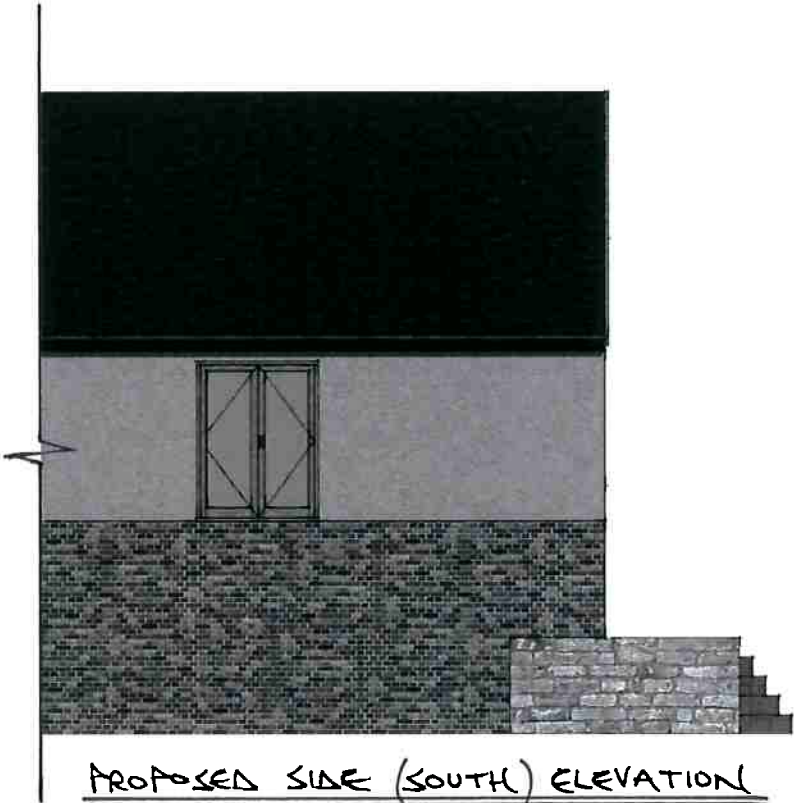

PROPOSED SIDE (SOUTH) ELEVATION

ARG. No. 42134 / 20

0m 5m
1:100 @ A3



Proposed

Mr Halstead
Oak Framed Orangery - 1:100 Date:05/10/20 - AC/SF/051020/01 - PLN P