
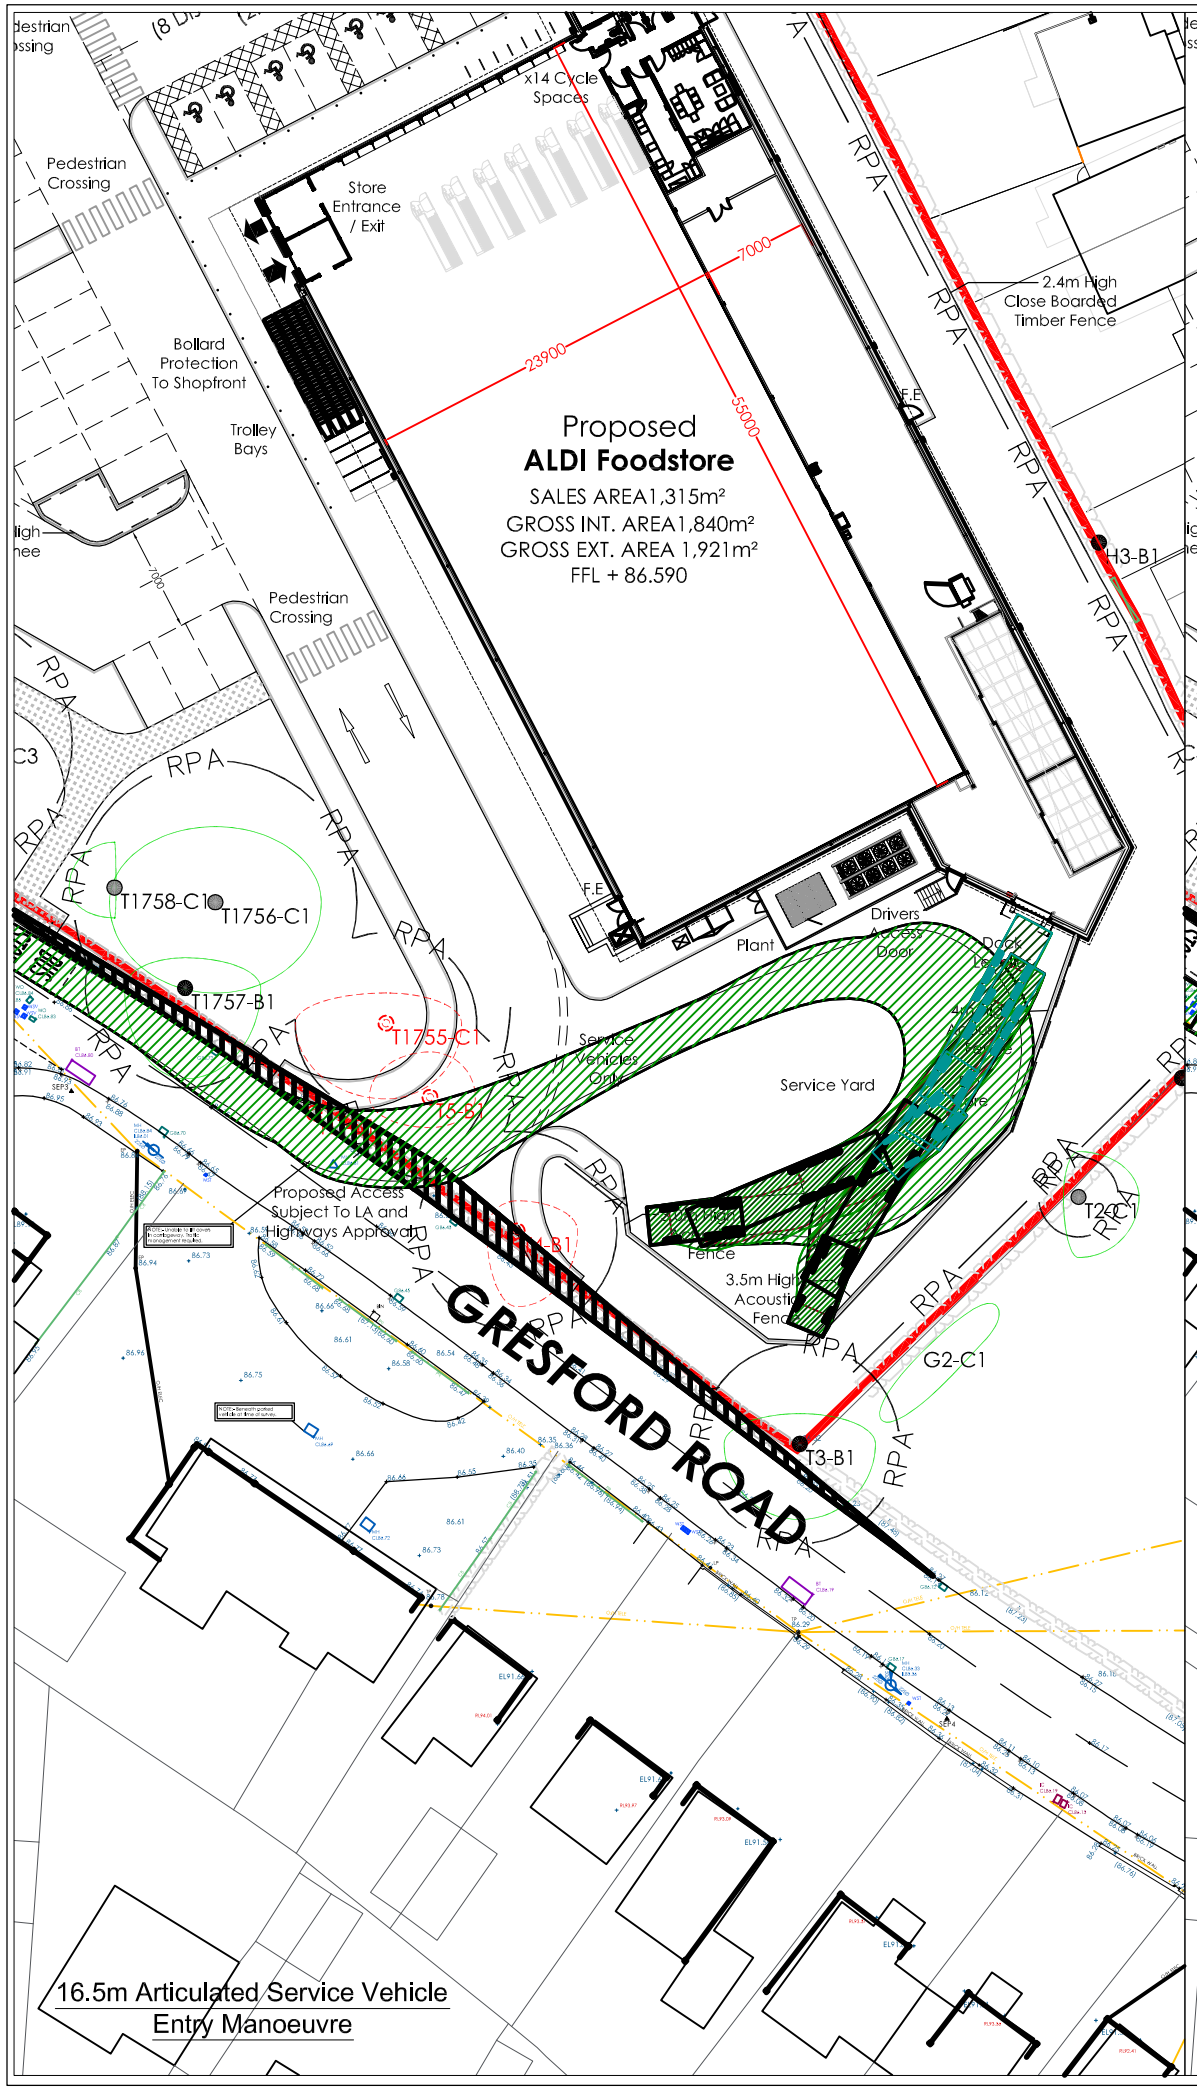


16.5m Articulated Service Vehicle
Entry Manoeuvre

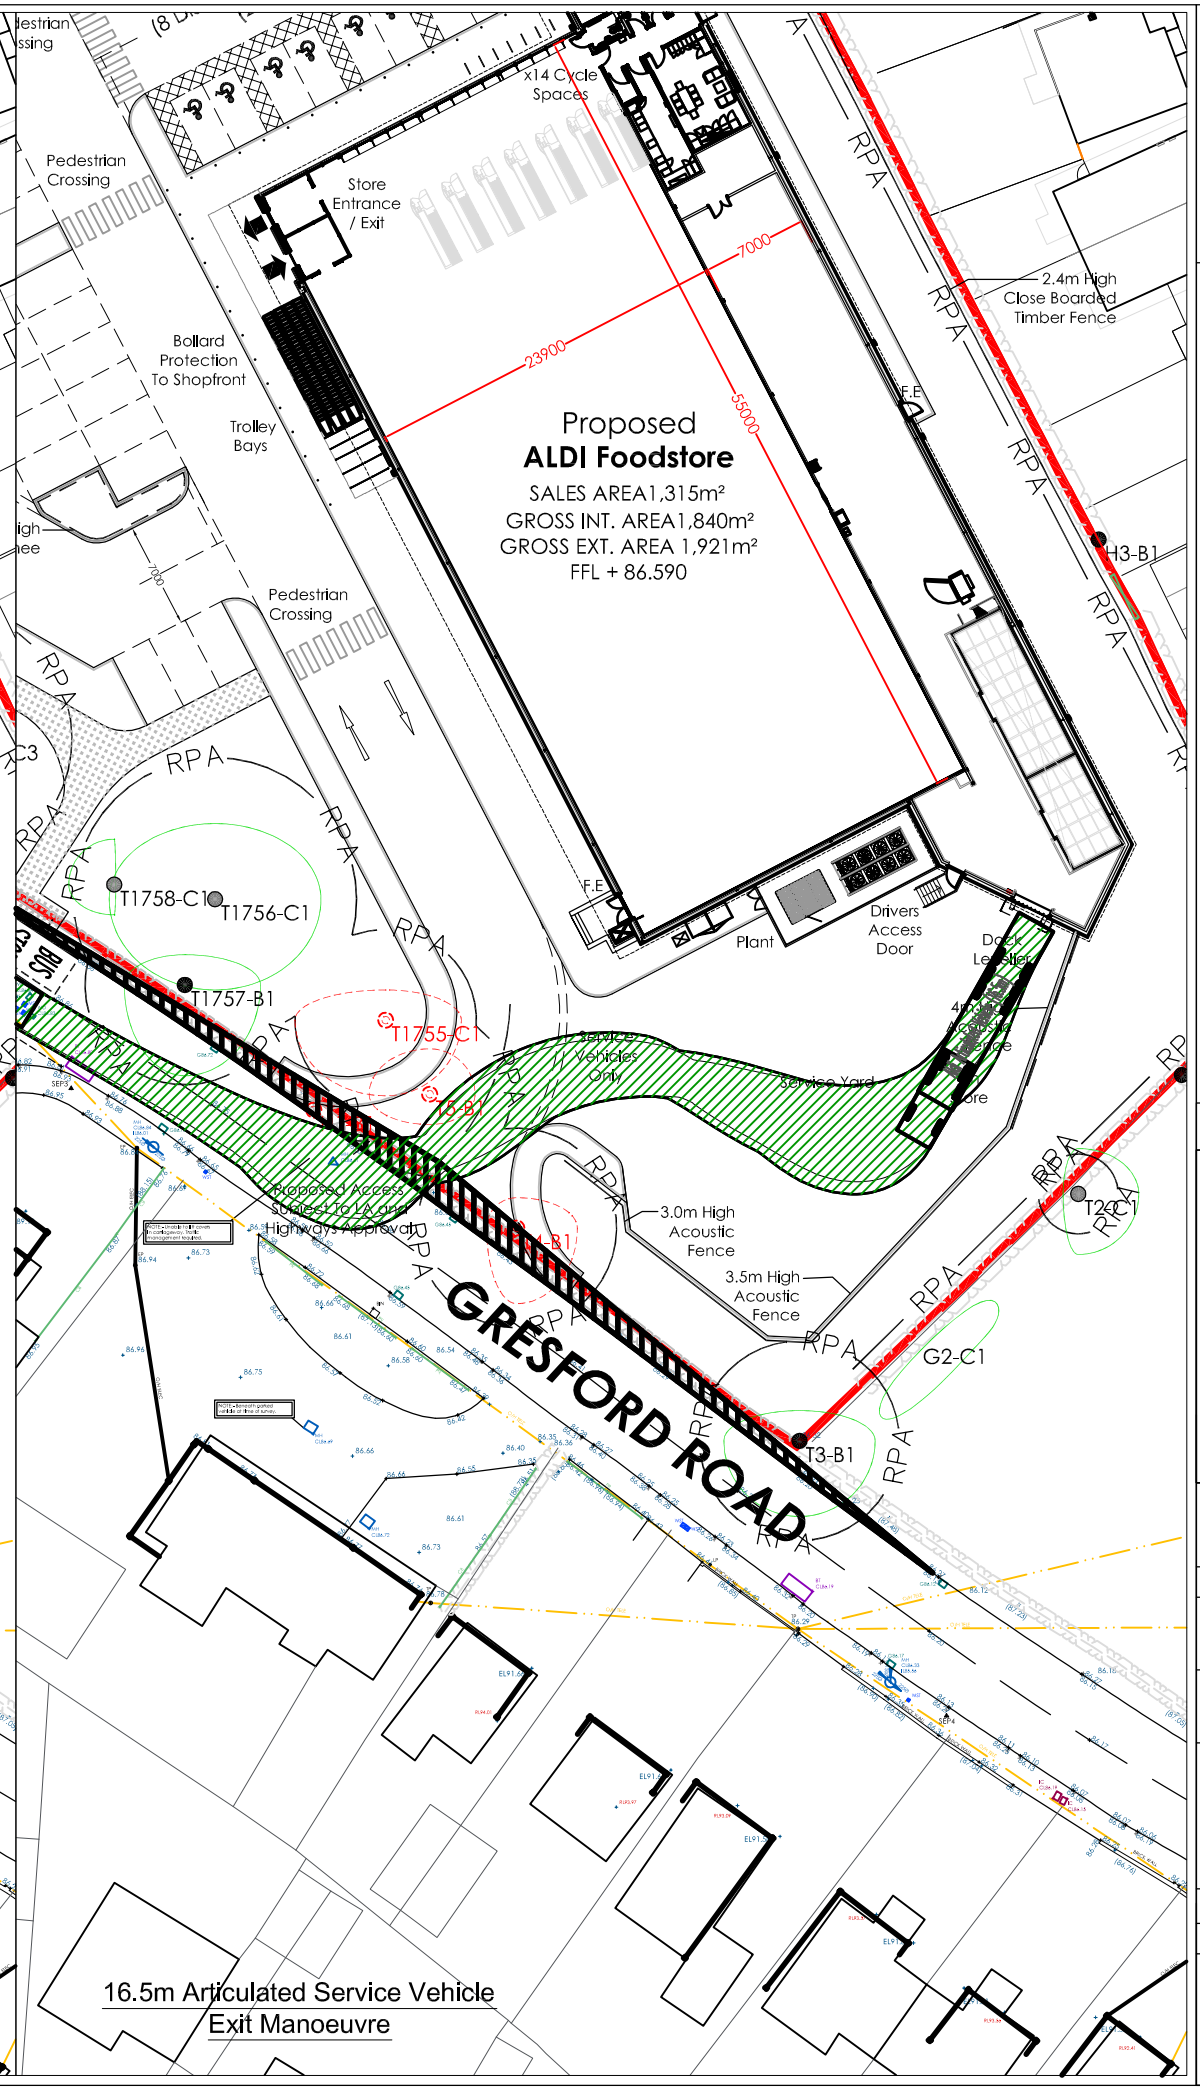


16.5m Articulated Service Vehicle
Exit Manoeuvre

This drawing is the copyright of Cameron Rose Limited and may not be loaned, copied or reproduced in any way, or used for any offer, quote, tender or construction purposes without written consent of the company to do so.

Follow any figured dimensions - do not scale. IF IN DOUBT ASK.

This drawing has been prepared for feasibility purposes and does not represent a construction plan. All design aspects to be confirmed at the appropriate detailed design stage.

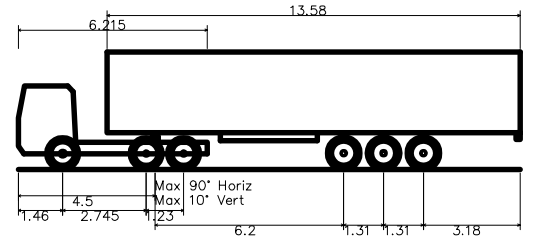

Aldi Articulated Vehicle (16.5m)	
Overall Length	16.500m
Overall Width	2.600m
Overall Body Height	3.863m
Min Body Ground Clearance	0.511m
Max Track Width	2.500m
Lock to Lock Time	8.00s
Wall to Wall Turning Radius	8.250m

• Revision History		• Date
A	desc	date a
B	desc	date b
C	desc	date c
D	desc	date d
E	desc	date e
F	desc	date f
G	desc	date g
H	desc	date h
I	desc	date i
J	desc	date j

10 King Street
Newcastle-under-Lyme
Staffordshire
ST5 1EL
01782 627029
www.cameron-rose.co.uk

CAMERON ROSE ASSOCIATES

client: Aldi Stores Limited

project: Gresford Road Huyton

drawing title: Site Access Arrangement Track Plot Analysis Entr & Exit Manoeuvre

scale(s):	1/250	date:	04/07/19	drawn by:	checked:
drawing number:	486-01/ATR-02			IJM	CAB

xrefs:

status: Information

rev: -

DATE PRINTED: