


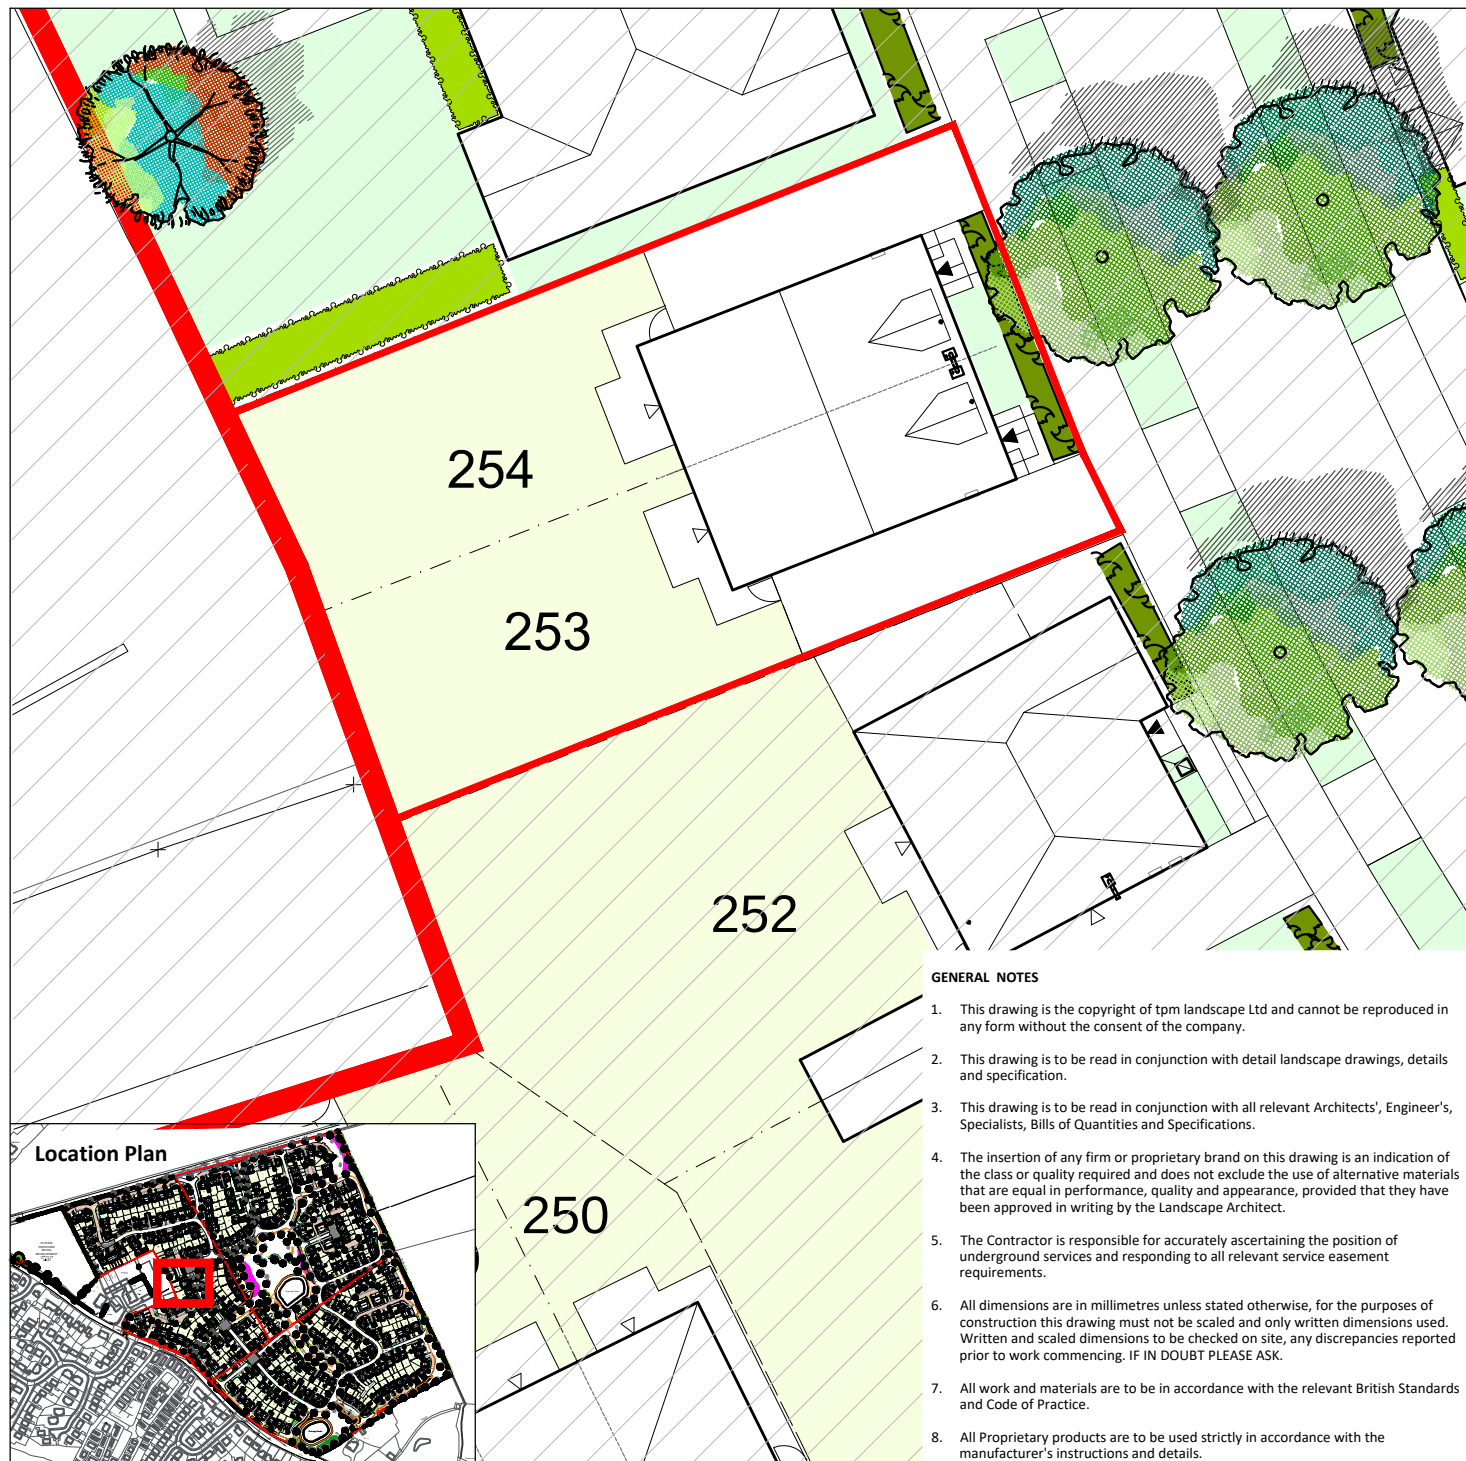

LEGEND



Proposed Ornamental Hedge to Gardens

Proposed ornamental hedge to be planted as 100-150cm height RB or 10L pots (depending on time of year planting) at 4 per lin.m to provide an instant impact.



Ornamental Shrub Planting

Proposed shrubs and flowering herbaceous plants to be planted as 5-10L pots at 3-5 per sq.m. planted with feature specimen, 10-12L pots.

NOTE: For boundary treatments details please refer to APD Boundary Treatment Plan

REVISION NOTES

Rev	By	Description	Date
A	GBS	Red line amended	24/09/20

Client
Anwyl

Project
Home Farm, Gresford Road, Llay

Description
**Landscape Layout- Plots 253-254
(Sheet 4 of 6)**

Status
For Approval

Scale @ A4	Drawn	Checked	Date
1:250	GBS	DC	15.09.20
Job number	Drawing number	Revision	
2912	111	-	

tpm landscape
chartered landscape architects

address: 4th Floor Studio 10 Little Lever St Manchester M11 1HR
tel: 0161 235 0600 fax 0601 email info@tpmlandscape.co.uk

GENERAL NOTES

1. This drawing is the copyright of tpm landscape Ltd and cannot be reproduced in any form without the consent of the company.
2. This drawing is to be read in conjunction with detail landscape drawings, details and specification.
3. This drawing is to be read in conjunction with all relevant Architects', Engineer's, Specialists, Bills of Quantities and Specifications.
4. The insertion of any firm or proprietary brand on this drawing is an indication of the class or quality required and does not exclude the use of alternative materials that are equal in performance, quality and appearance, provided that they have been approved in writing by the Landscape Architect.
5. The Contractor is responsible for accurately ascertaining the position of underground services and responding to all relevant service easement requirements.
6. All dimensions are in millimetres unless stated otherwise, for the purposes of construction this drawing must not be scaled and only written dimensions used. Written and scaled dimensions to be checked on site, any discrepancies reported prior to work commencing. IF IN DOUBT PLEASE ASK.
7. All work and materials are to be in accordance with the relevant British Standards and Code of Practice.
8. All Proprietary products are to be used strictly in accordance with the manufacturer's instructions and details.