


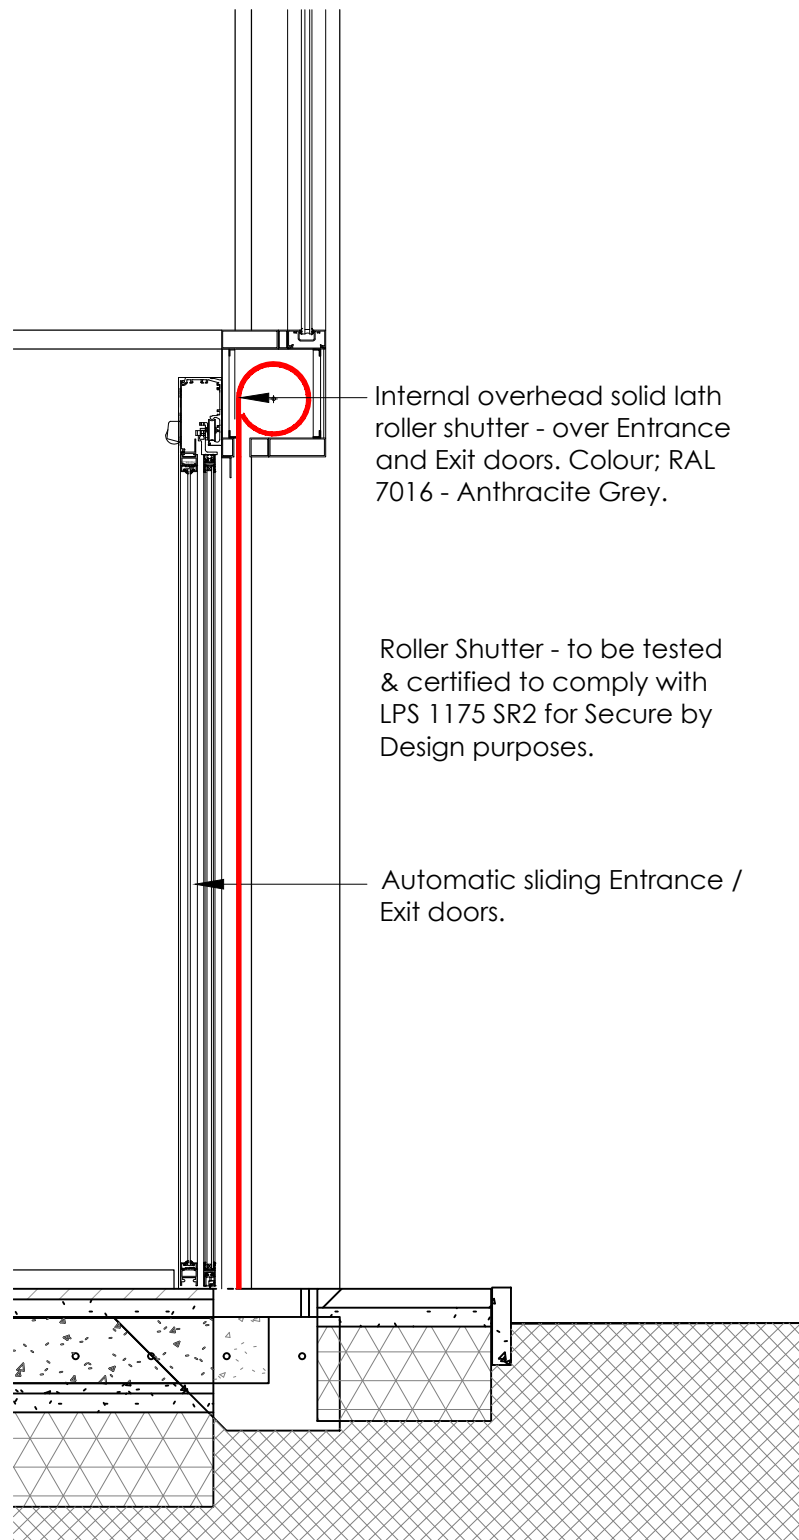


Internal overhead solid lath roller shutter - over Entrance and Exit doors. Colour; RAL 7016 - Anthracite Grey.

Roller Shutter - to be tested & certified to comply with LPS 1175 SR2 for Secure by Design purposes.

Automatic sliding Entrance / Exit doors.

Section Through Roller Shutter Door - 1:20


Proposed Roller Shutter
Scale 1:20 @ A3

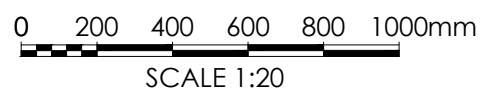

CAD file reference J:\2636NESW - Straight Mile, Llay\17.0 DWG & I.S\100 Series Planning



Elevation - 1:50

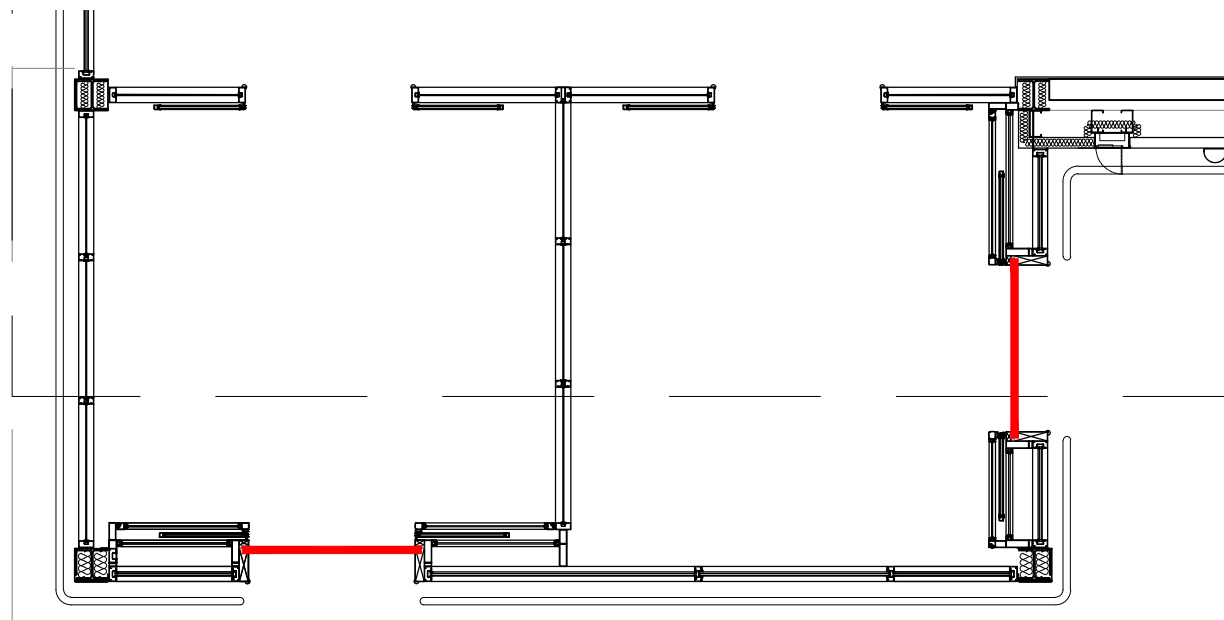

Plan - 1:50

-	--/--	-----	---	---
Rev	Date	Description	Rev By	Chk'd By
Project Title		PROPOSED DEVELOPMENT		
		GRESFORD ROAD LLAY		
Client		ALDI STORES LTD.		
Status		PLANNING		
Scale	VARIOUS		Drawing Size	A3
Date	SEPT 2020	Drawn By	MS	Checked MS
Drawing Title		PROPOSED ROLLER SHUTTER DOOR DETAIL		
Job-Dwg No	2636NESW-126		Rev	-
☐ 2 St. Johns North, Wakefield, WF1 3QA t. 01924 291800 ☒ Carvers Warehouse, 77 Dale Street, Manchester, M1 2HG t. 0161 2388555 ☐ The Old Rectory, 79 High Street, Newport Pagnell, MK16 8AB t. 01908 211577 ☐ 101 London Road, Reading, RG1 5BY t. 0118 9507700 ☐ 10 Gees Court, St Christophers Place, London, W1U 1JJ t. 0207 4091215				
			 ARCHITECTS www.harrispartnership.com	