




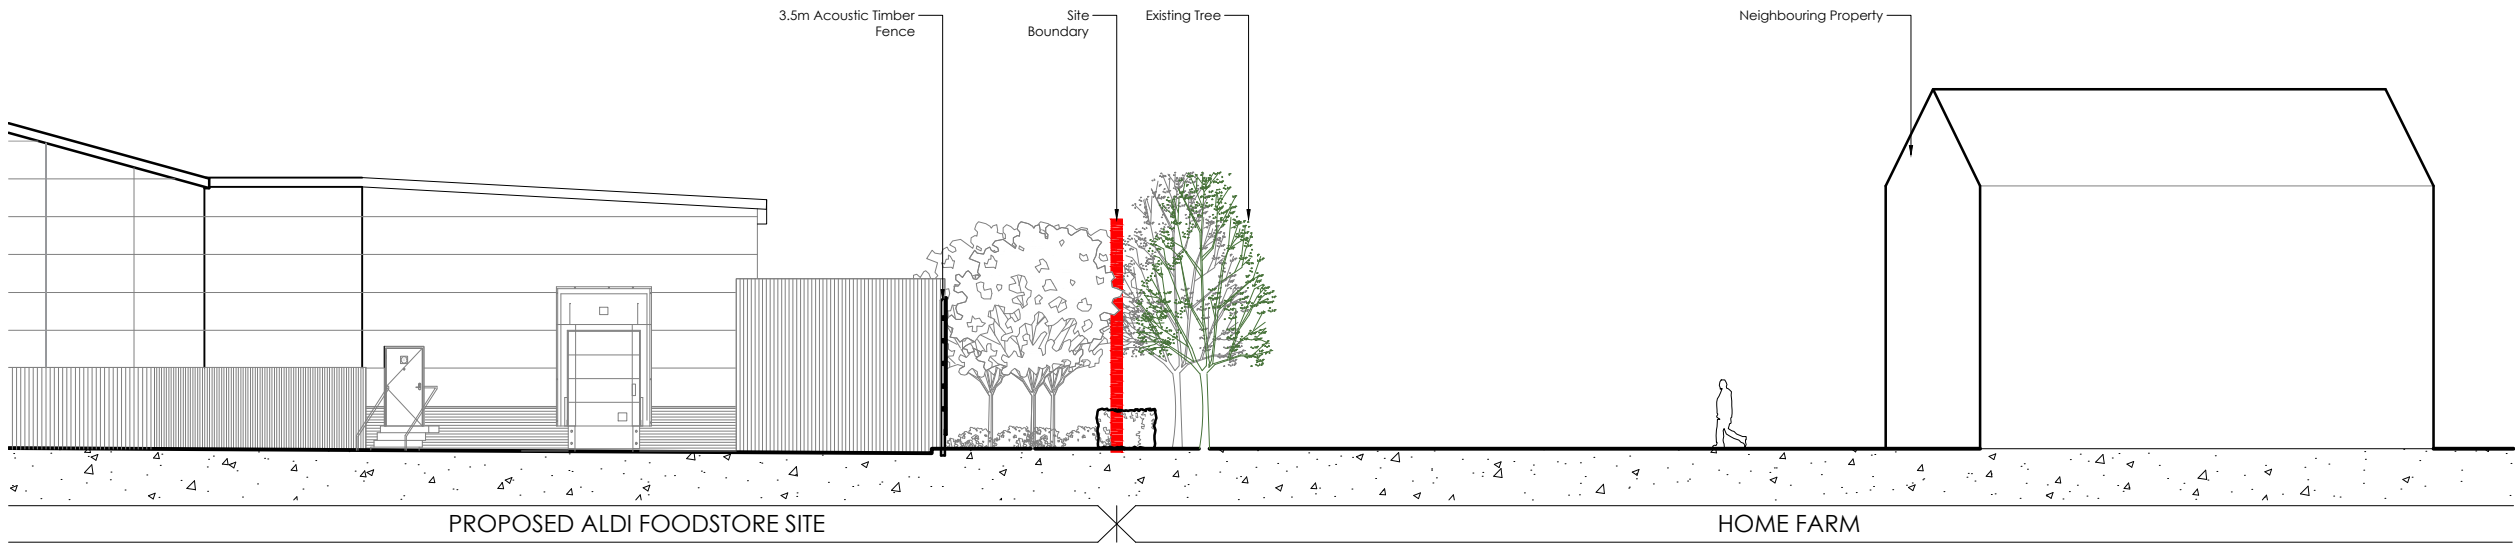


A-A: SERVICE AREA SECTION
1:200

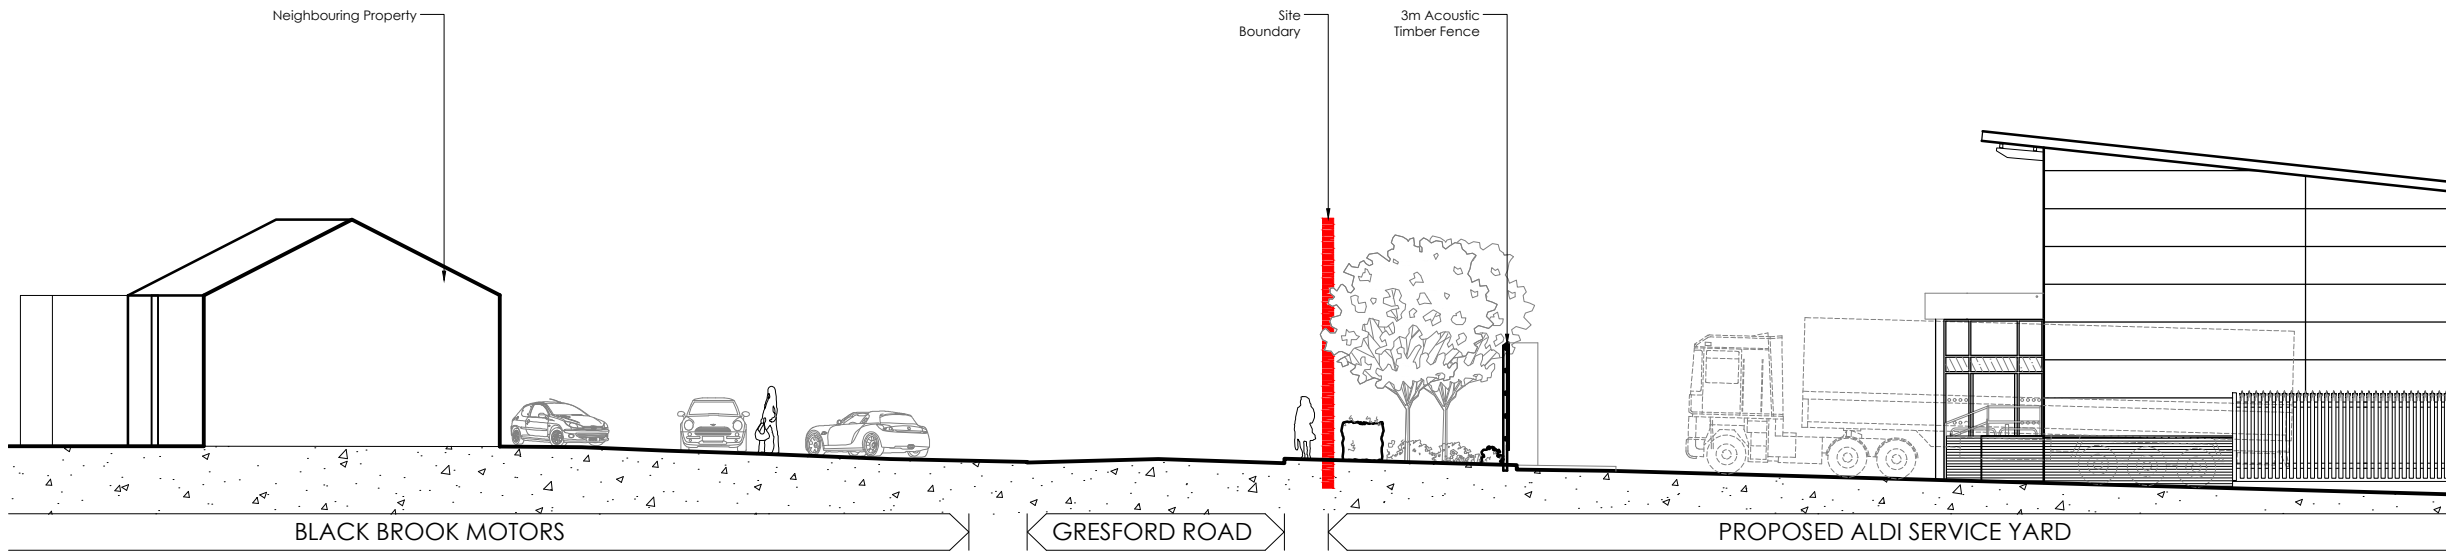

B-B: GRESFORD ROAD SECTION
1:200

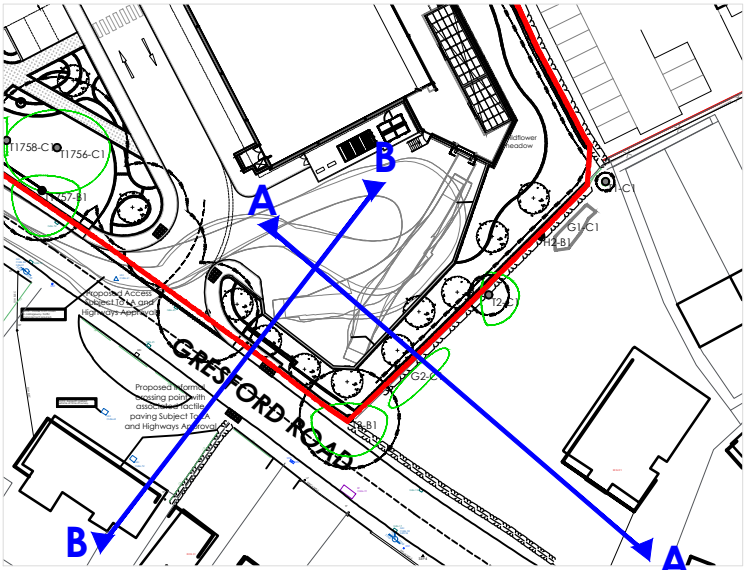

Proposed Fence Sections
Scale 1:200 @ A3

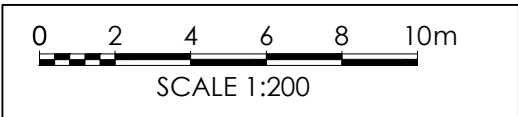

CAD file reference J:\2636NESW - Straight Mile, Llay\17.0 DWG & I.S\100 Series Planning

This drawing is copyright and may not be reproduced in whole or part without written authority. Do not scale off this drawing.

A	06/11/2020		PLANT UPDATED		MS	MS
Rev	Date	Description			Rev By	Chk'd By
Project Title		PROPOSED DEVELOPMENT				
		GRESFORD ROAD LLAY				
Client		ALDI STORES LTD.				
Status		PLANNING				
Scale	1:200			Drawing Size	A3	
Date	SEPT 2020	Drawn By	MS	Checked	MS	
Drawing Title		PROPOSED FENCE SECTIONS				
Job-Dwg No		2636NESW-130			Rev	A

- ☐ 2 St. Johns North, Wakefield, WF1 3QA t. 01924 291800
- ☒ Carvers Warehouse, 77 Dale Street, Manchester, M1 2HG t. 0161 2388555
- ☐ The Old Rectory, 79 High Street, Newport Pagnell, MK16 8AB t. 01908 211577
- ☐ 101 London Road, Reading, RG1 5BY t. 0118 9507700
- ☐ 10 Gees Court, St Christophers Place, London, W1U 1JJ t. 0207 4091215

THE
HARRIS
PARTNERSHIP
ARCHITECTS
www.harrispartnership.com