


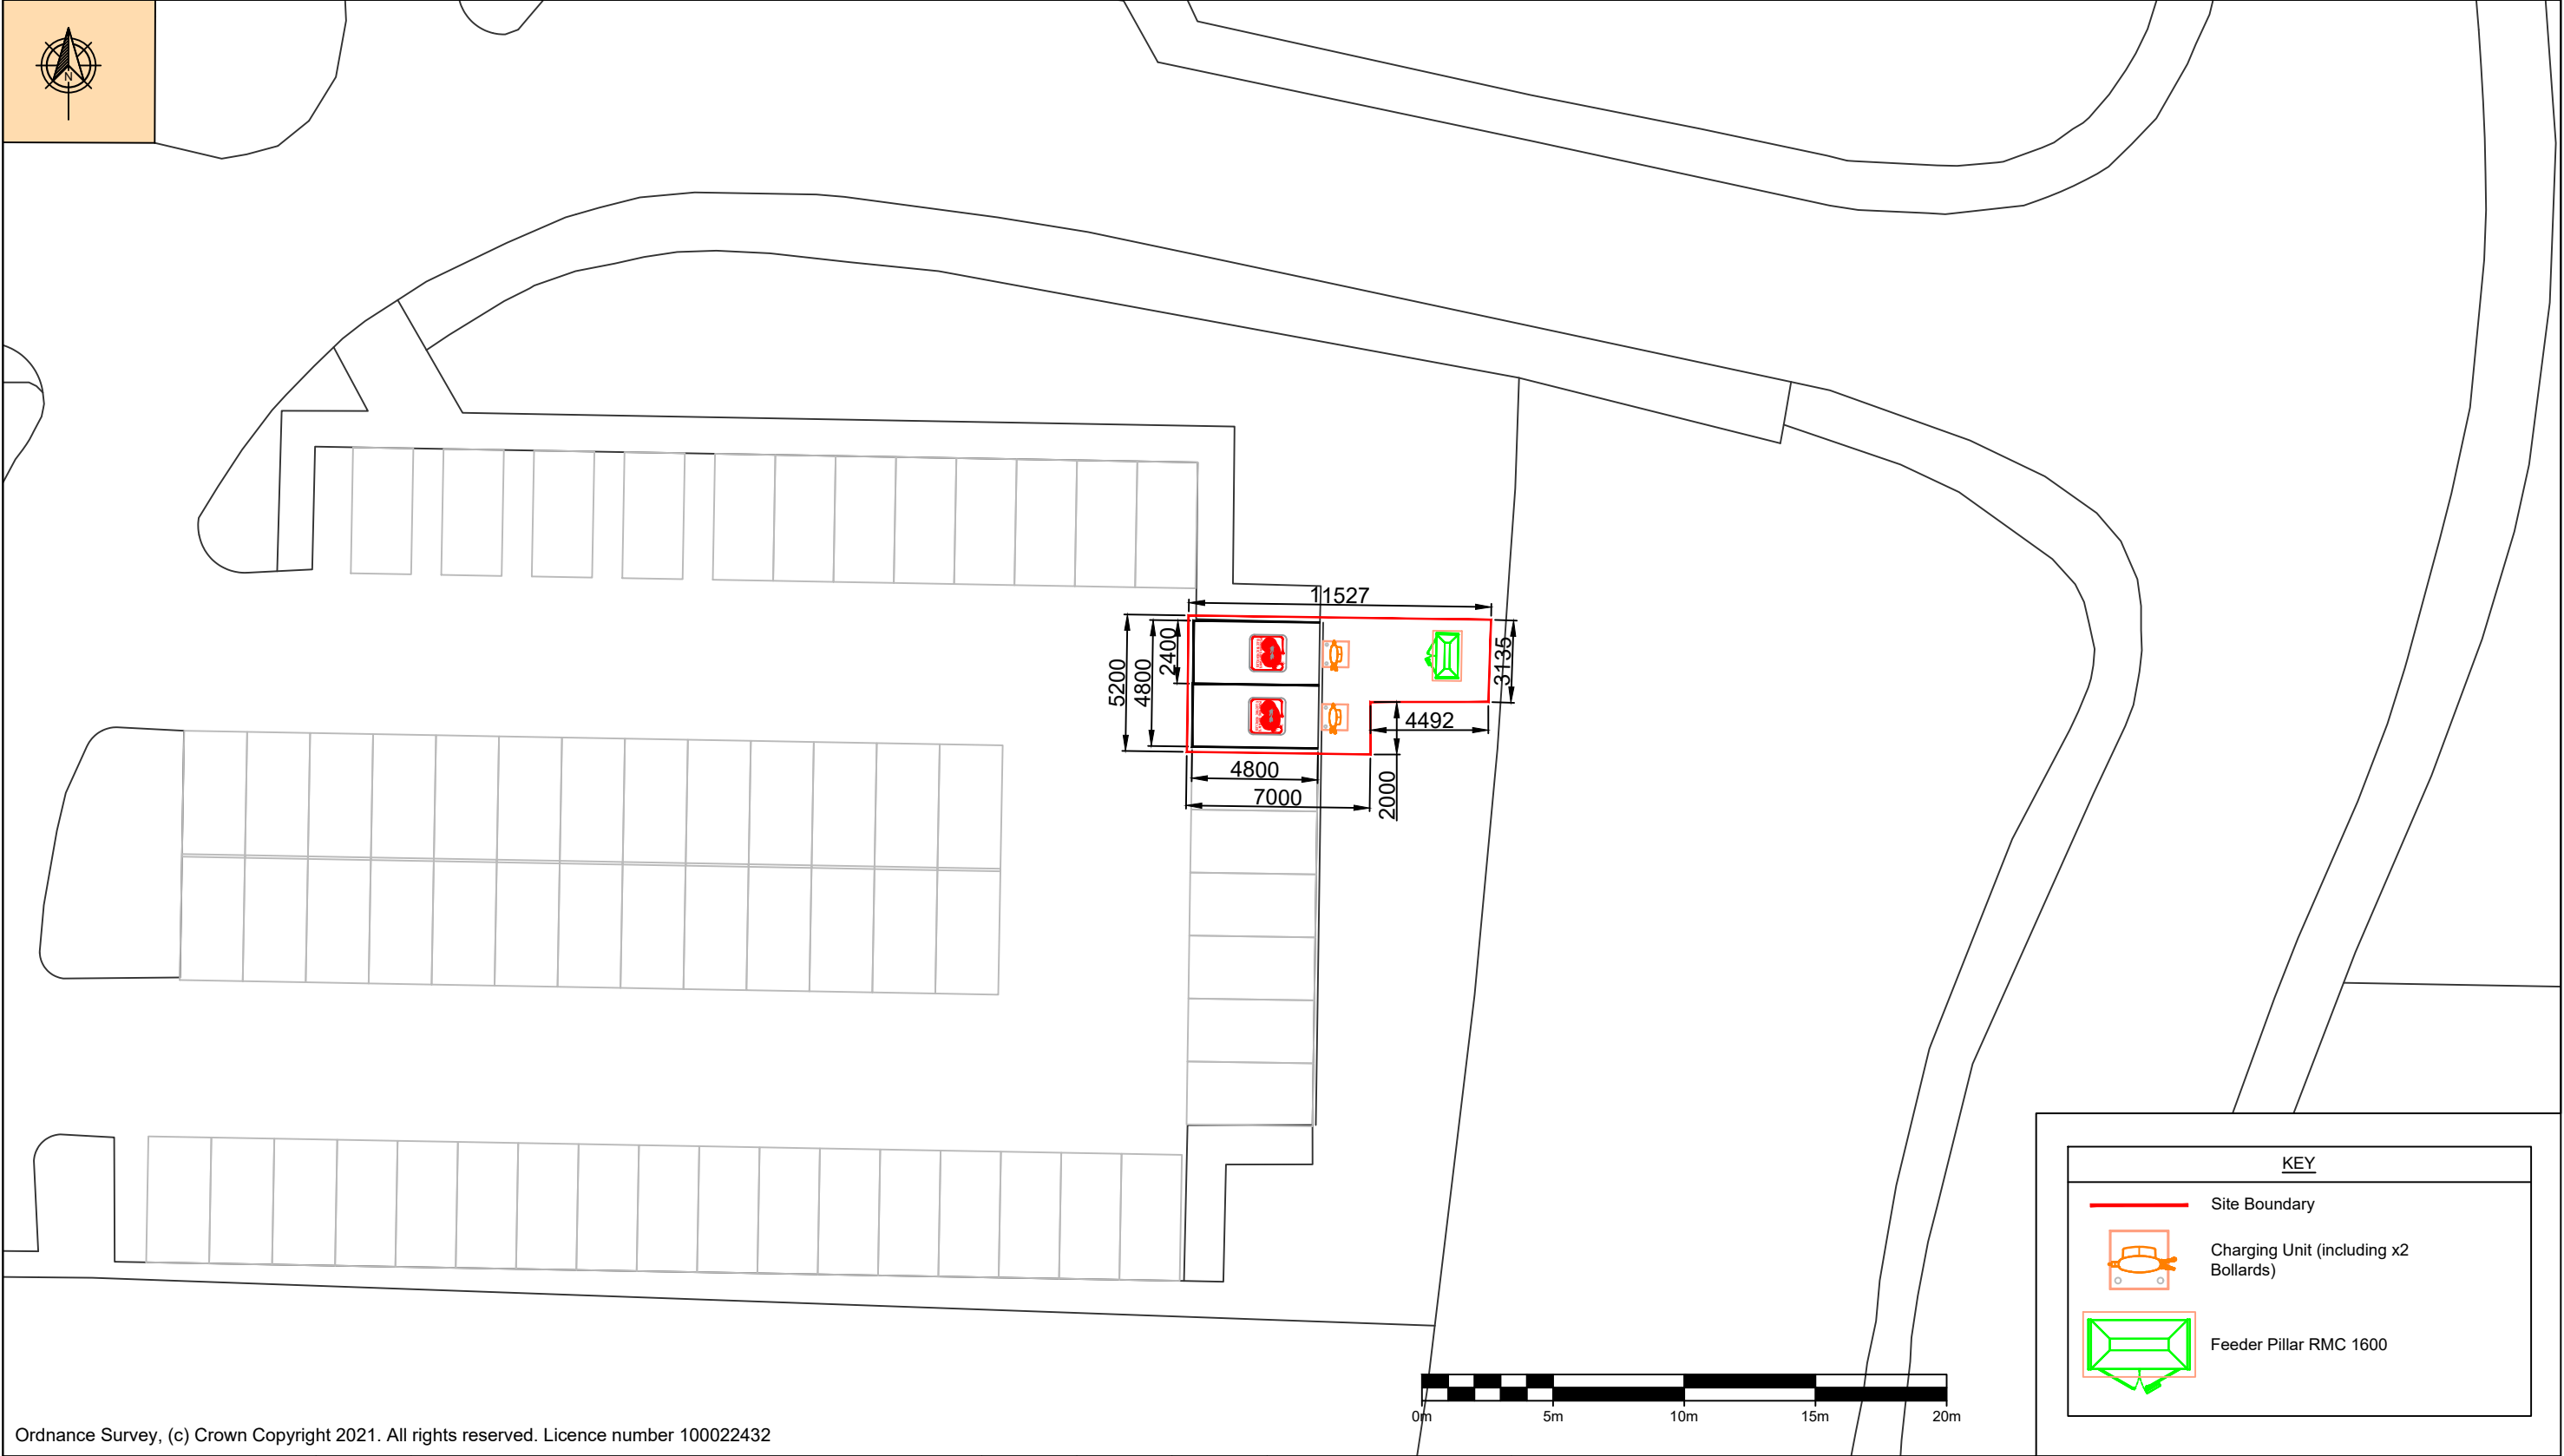

Ordnance Survey, (c) Crown Copyright 2021. All rights reserved. Licence number 100022432

| COMMENTS                |                   | REV. | DESCRIPTION        | REV. BY | APP. | DATE     | ADDRESS                                                                    | PROJECT NAME              |
|-------------------------|-------------------|------|--------------------|---------|------|----------|----------------------------------------------------------------------------|---------------------------|
|                         |                   | A    | Issued for comment | RK      | PH   | 14/01/21 | McDonald's,<br>Chirk Retail Park,<br>Chirk Bypass,<br>Wrexham,<br>LL14 5AZ | MCDONALD'S - CHIRK (1023) |
|                         |                   |      |                    |         |      |          |                                                                            | DRAWING TITLE             |
|                         |                   |      |                    |         |      |          |                                                                            | PLANNING SITE LAYOUT      |
|                         |                   |      |                    |         |      |          |                                                                            | DRAWING NO.               |
|                         |                   |      |                    |         |      |          |                                                                            | 10388 - 0009_01-PL        |
| SCALE<br>(@A3)<br>1:250 | DRAWN<br>BY<br>RK |      |                    |         |      |          |                                                                            |                           |

KEY

- Site Boundary
- Charging Unit (including x2 Bollards)
- Feeder Pillar RMC 1600

InstaVolt Ltd, 6 Cedarwood, Crockford Lane,  
Chineham Park, Hampshire, RG24 8WD  
© InstaVolt Ltd. 2020

REV.  
A