



1 | Proposed Elevation - Parking Courtyard Looking North

SCALE: 1 : 200



2 | Proposed Elevation - Main Entrance

SCALE: 1 : 200


MATERIALS KEY

- FACING BRICK
- CONTRASTING BRICK WINDOW SURROUNDS
- METAL WINDOW SURROUNDS
- STANDING SEAM METAL CLADDING




3 | Proposed Elevation - East

SCALE: 1 : 200

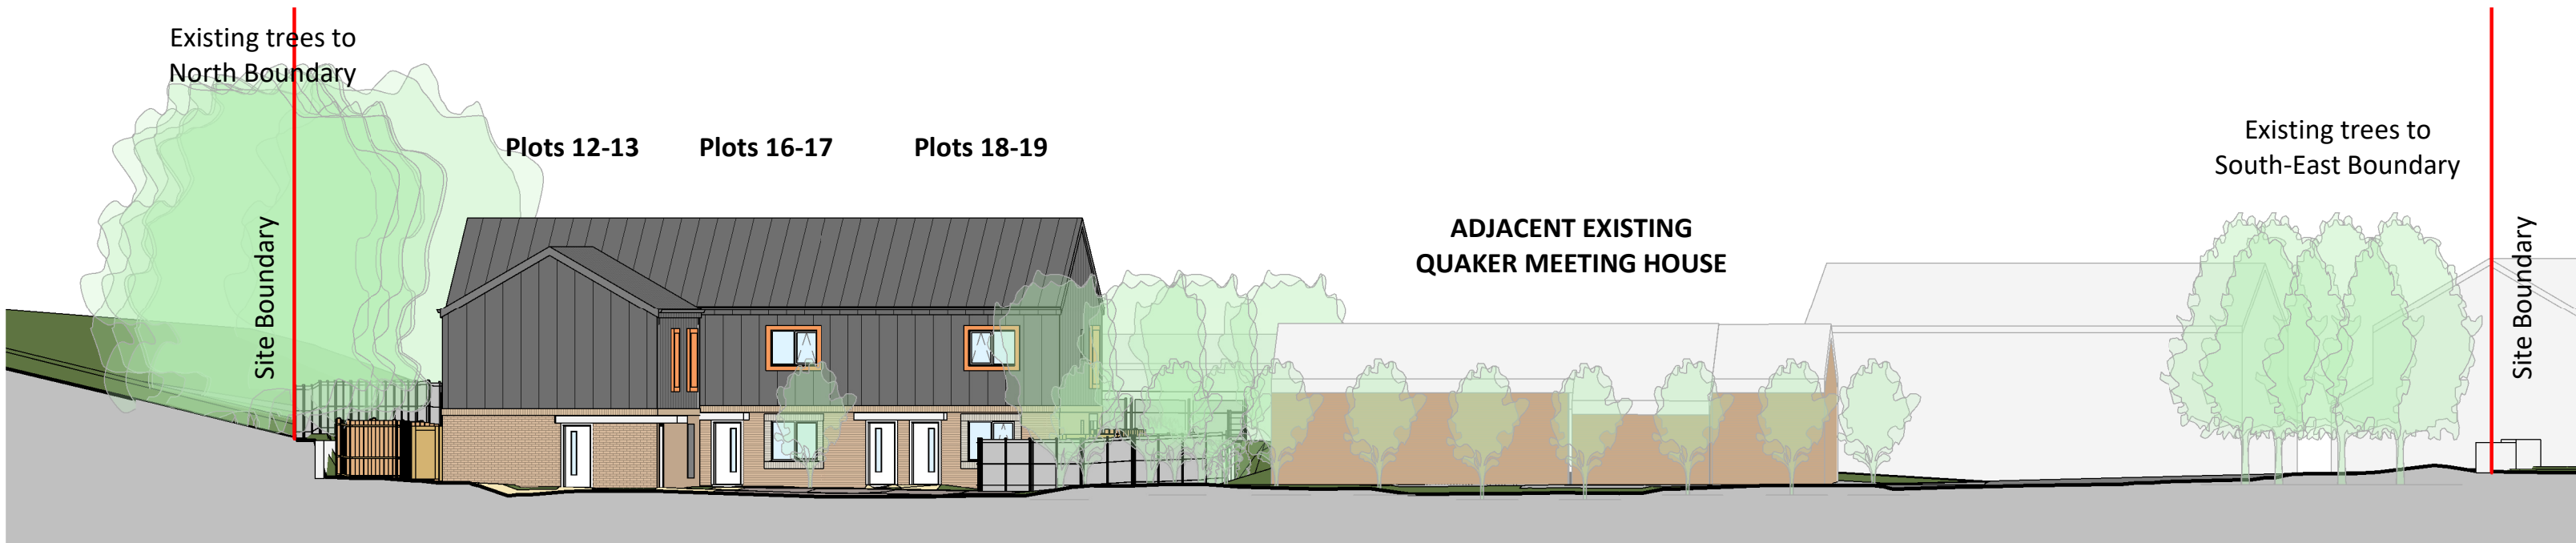

4 | Proposed Elevation - West

SCALE: 1 : 200

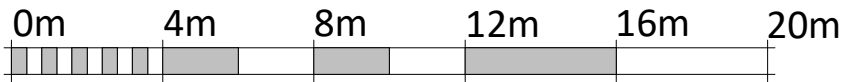

VISUAL SCALE 1:200 @ A2

B	ISSUED FOR PLANNING	01.03.21	ME
A	ISSUED FOR PAC	22.01.21	ME
REV	DESCRIPTION	DATE	BY

THIS DRAWING IS THE COPYRIGHT OF AINSLEY GOMMON ARCHITECTS. CHECK ALL DIMENSIONS ON SITE. DISCREPANCIES TO BE NOTIFIED TO ARCHITECT. ELEMENTS OF STRUCTURE SHOWN ARE INDICATIVE AND FOR GUIDANCE. FINAL DESIGN TO BE AS STRUCTURAL ENGINEERS DETAILS AND SPECIFICATION.

PROJECT
Ty Nos, Holt Road, Wrexham
for Clwyd Alyn

DRAWING TITLE
PROPOSED SITE ELEVATIONS

SCALE
As indicated @A2

DATE
06/10/20

DRAWN
AL

CHECKED
SV

DRAWING STATUS
PLANNING

JOB No
C1039

DRAWING No
009

REVISION
B

AG | A AINSLEY GOMMON ARCHITECTS

THE OLD POLICE STATION, 15 GLYNNE WAY, HAWARDEN, CH5 3NS
Tel: 01244 537 100 | wales@agarchitects.co.uk | www.agarchitects.co.uk
Ainsley Gomon Architects Ltd. Registered in England & Wales No.4187948
Registered Office: 1 Price Street, Hamilton Square, Birkenhead CH41 6JN

PRINTED: 02/03/2021 11:46:13