


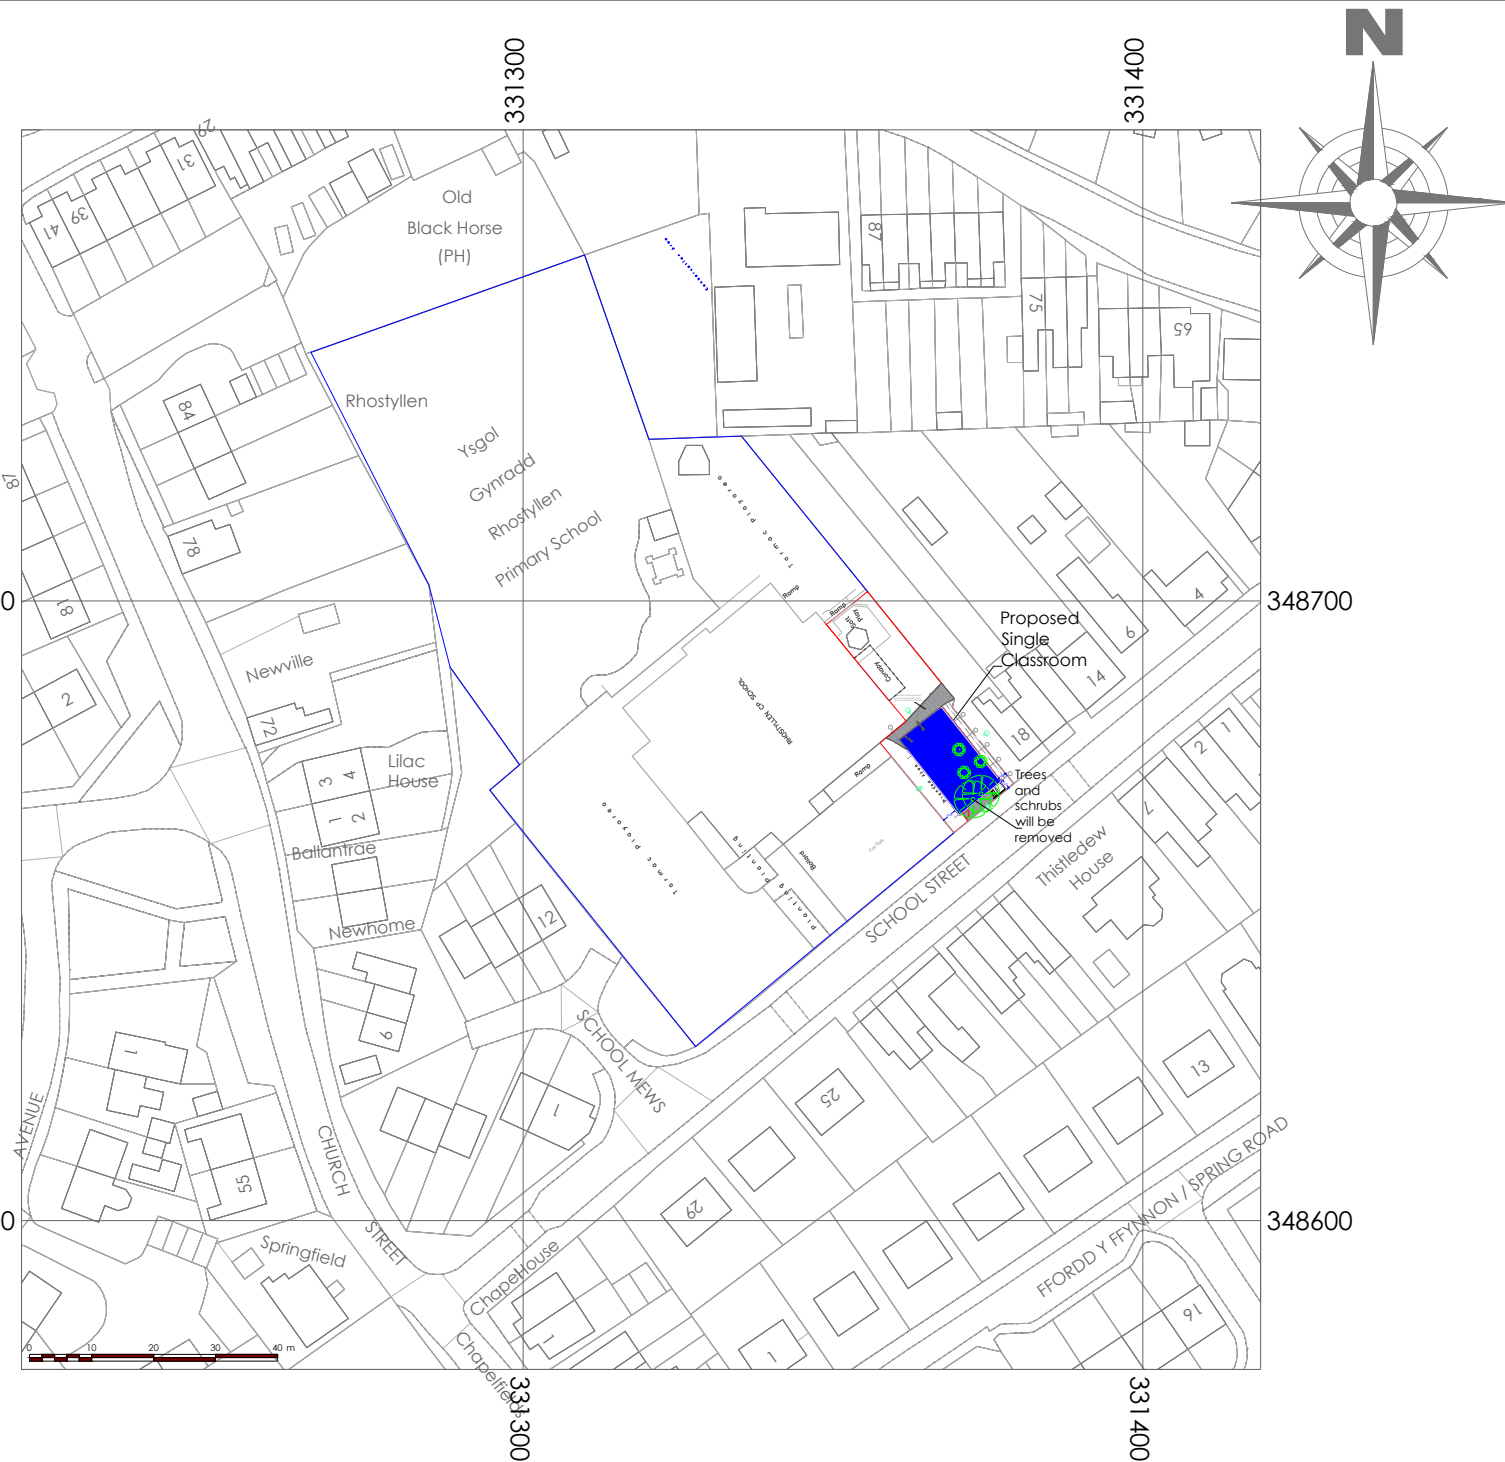

Bedford St. Westgate  
Cleckheaton BD19 9EA  
Tel: 01274 873232 Fax: 01274 877779  
email: info@elitesystemsgb.co.uk  
www.elitesystemsgb.co.uk  
the possibilities are endless.....

|                                                             |                  |                           |
|-------------------------------------------------------------|------------------|---------------------------|
| Building Specifications:                                    |                  |                           |
| REV                                                         | Description      | Date                      |
|                                                             |                  |                           |
|                                                             |                  |                           |
| PROJECT<br>Single Classroom                                 |                  |                           |
| SHEET<br>Location Plan                                      |                  |                           |
| CLIENT<br>Wrexham Borough County Council                    |                  |                           |
| Drawn by<br>RC                                              | Checked by<br>JG | Date<br>12.10.2020        |
| Scale (@ A4)<br>1:1250                                      |                  | Project number<br>2003 15 |
| DRAWING NUMBER<br>2003-15 ELT-00-00-DR-A-1000               |                  | REV                       |
| STATUS I<br>A=Approval, P=Production T=Tender I=Information |                  |                           |