
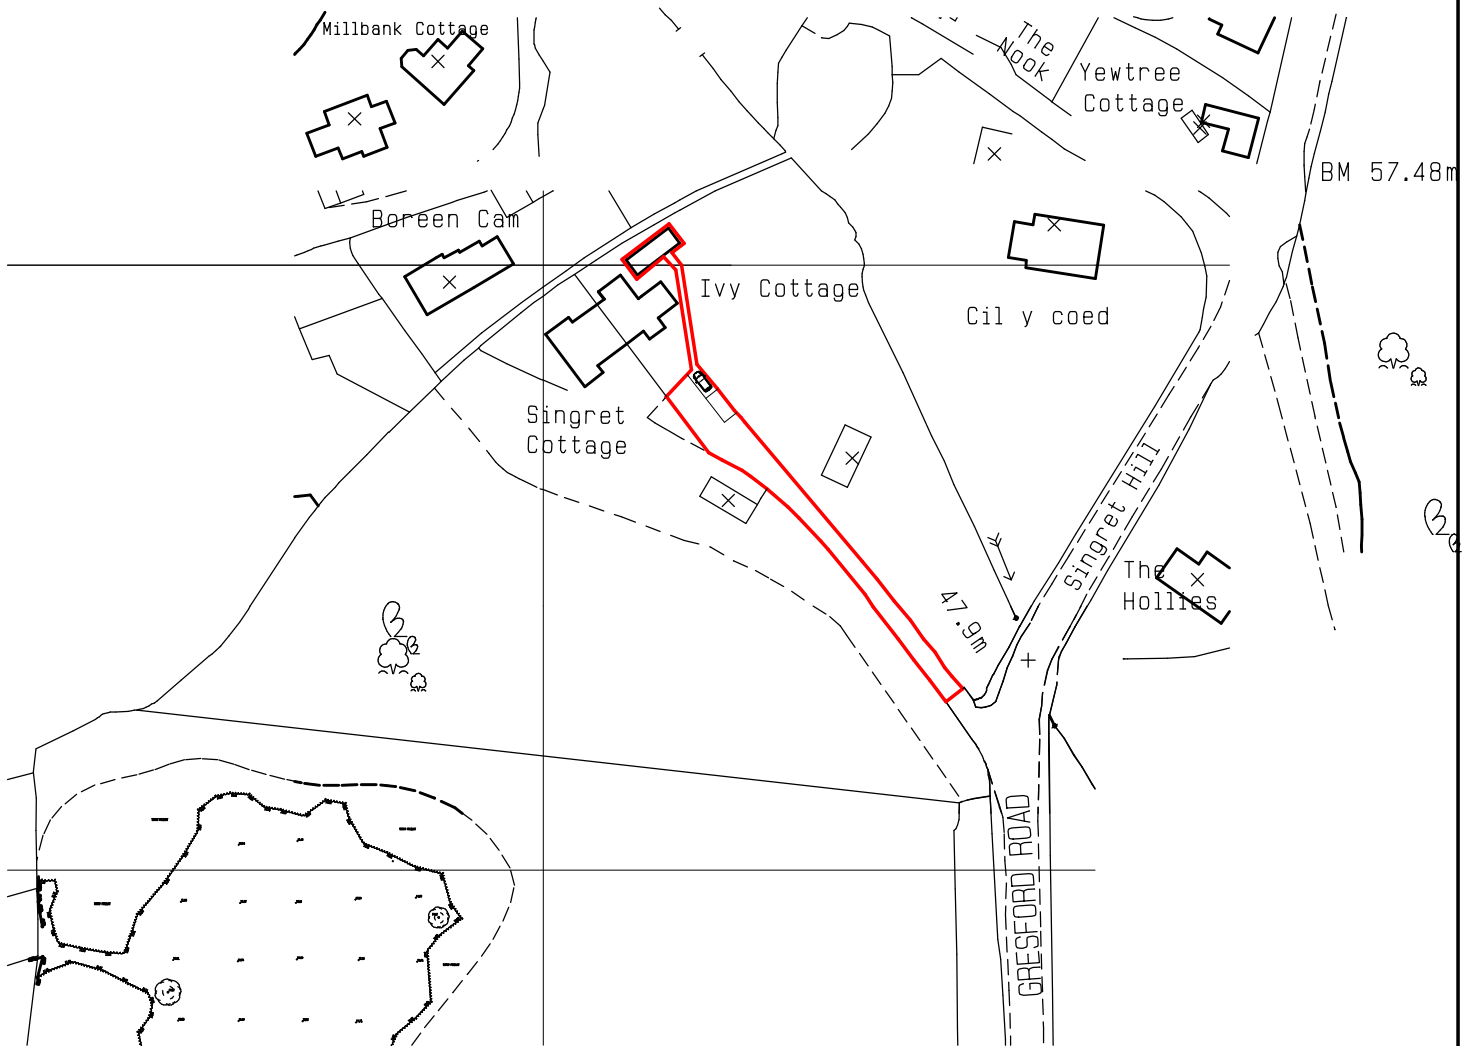


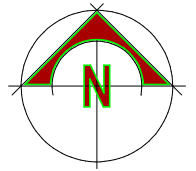

Ordnance Survey (c) Crown Copyright 2010. All rights reserved. Licence number 100020449

PROPOSED DOG
GROOMING SALON
at IVY COTTAGE,
SINGRET HILL, LLAY,
WREXHAM, LL12 0NS -
IN RETROSPECT.

LOCATION PLAN.

Scale 1:1250@A4.

Dwg No. 10102.01.dsj.