

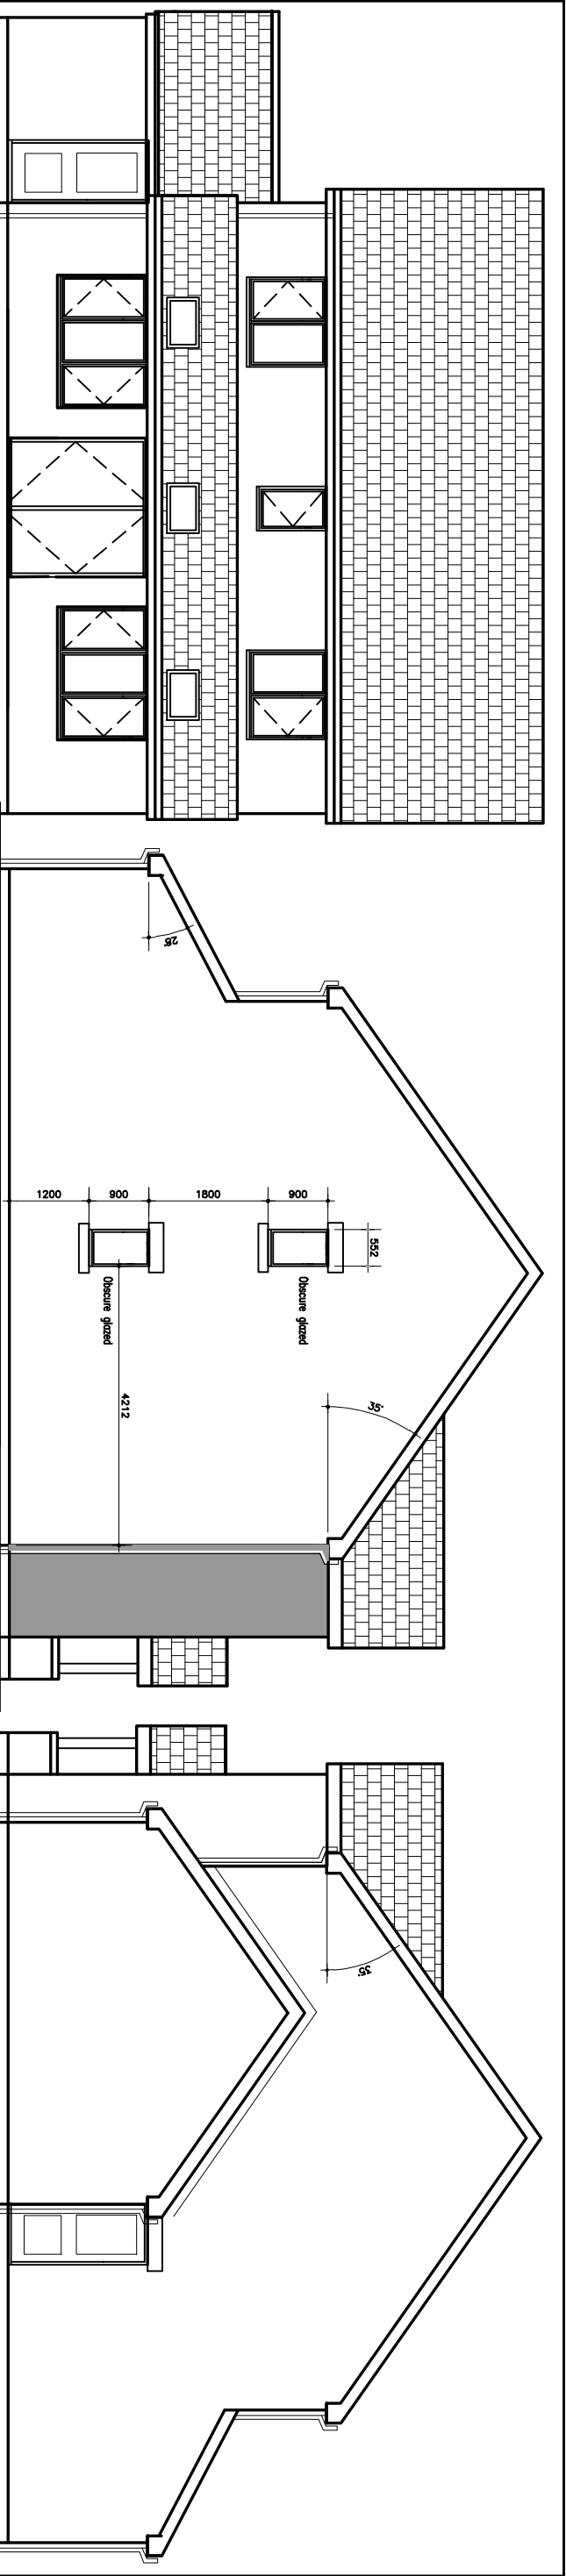


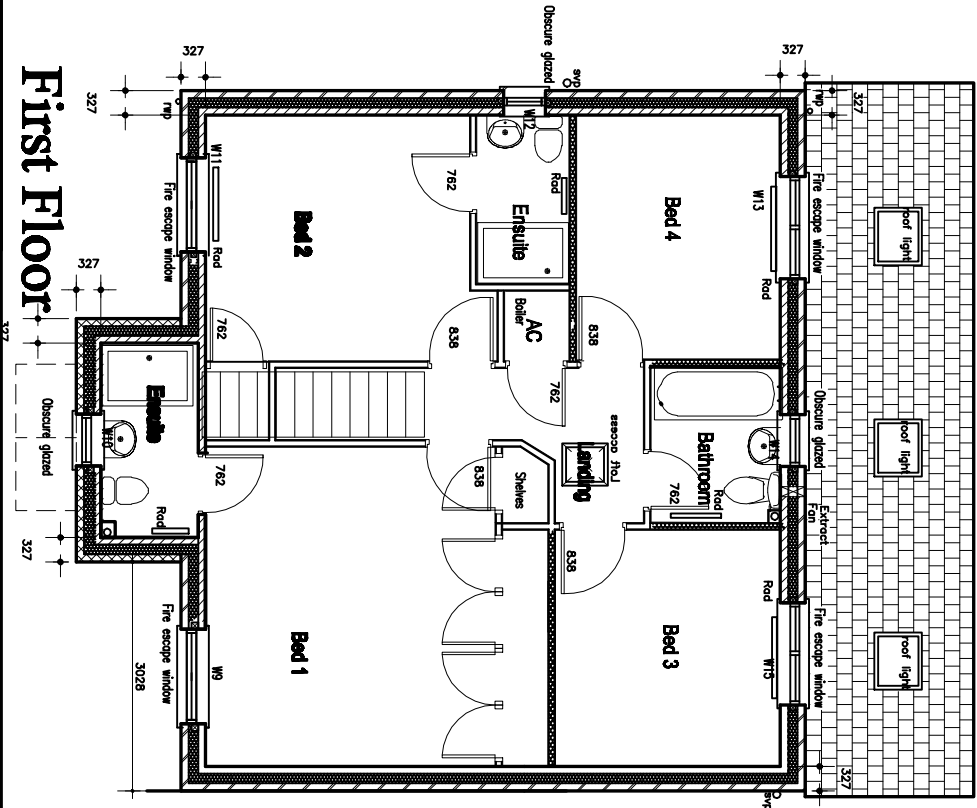

Rear Ellevation

Side Elevation

Side Elevation

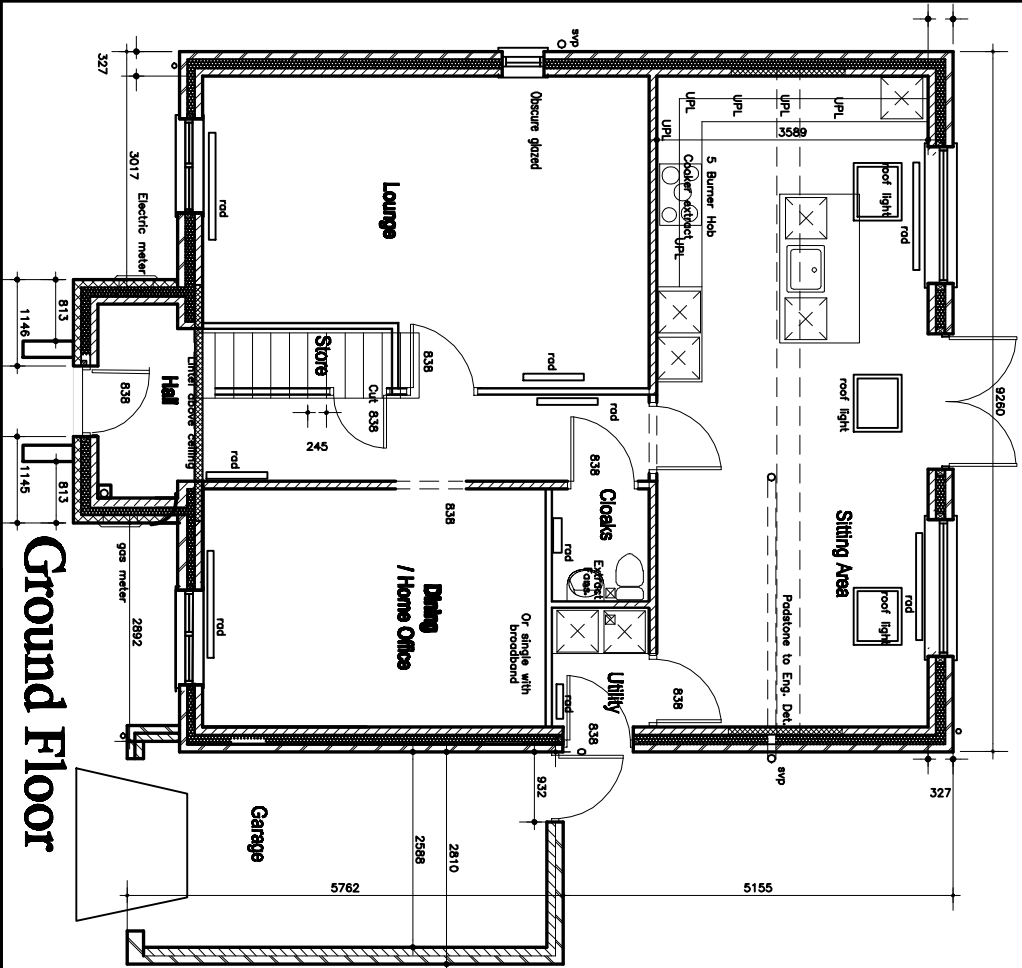

Front Elevation

CARTWRIGHT

SG ESTATES

ARCHITECTURAL & PLANNING SERVICES
Westminster House, Hollinwood, Whixall, Whitchurch
Shropshire. SY13 2NL
E-mail – robert.cartwright6@btinternet.com
LL 01948 880123 Mob. 0791 767 2498
website :www.cartwright.architectural.com

Plot 15 Station Road
Rhostyllen, Wrexham.

House Type Conway inc garage
155.3 sqm – 1672 sqft

Scale:- 1:100

Co+G/1