


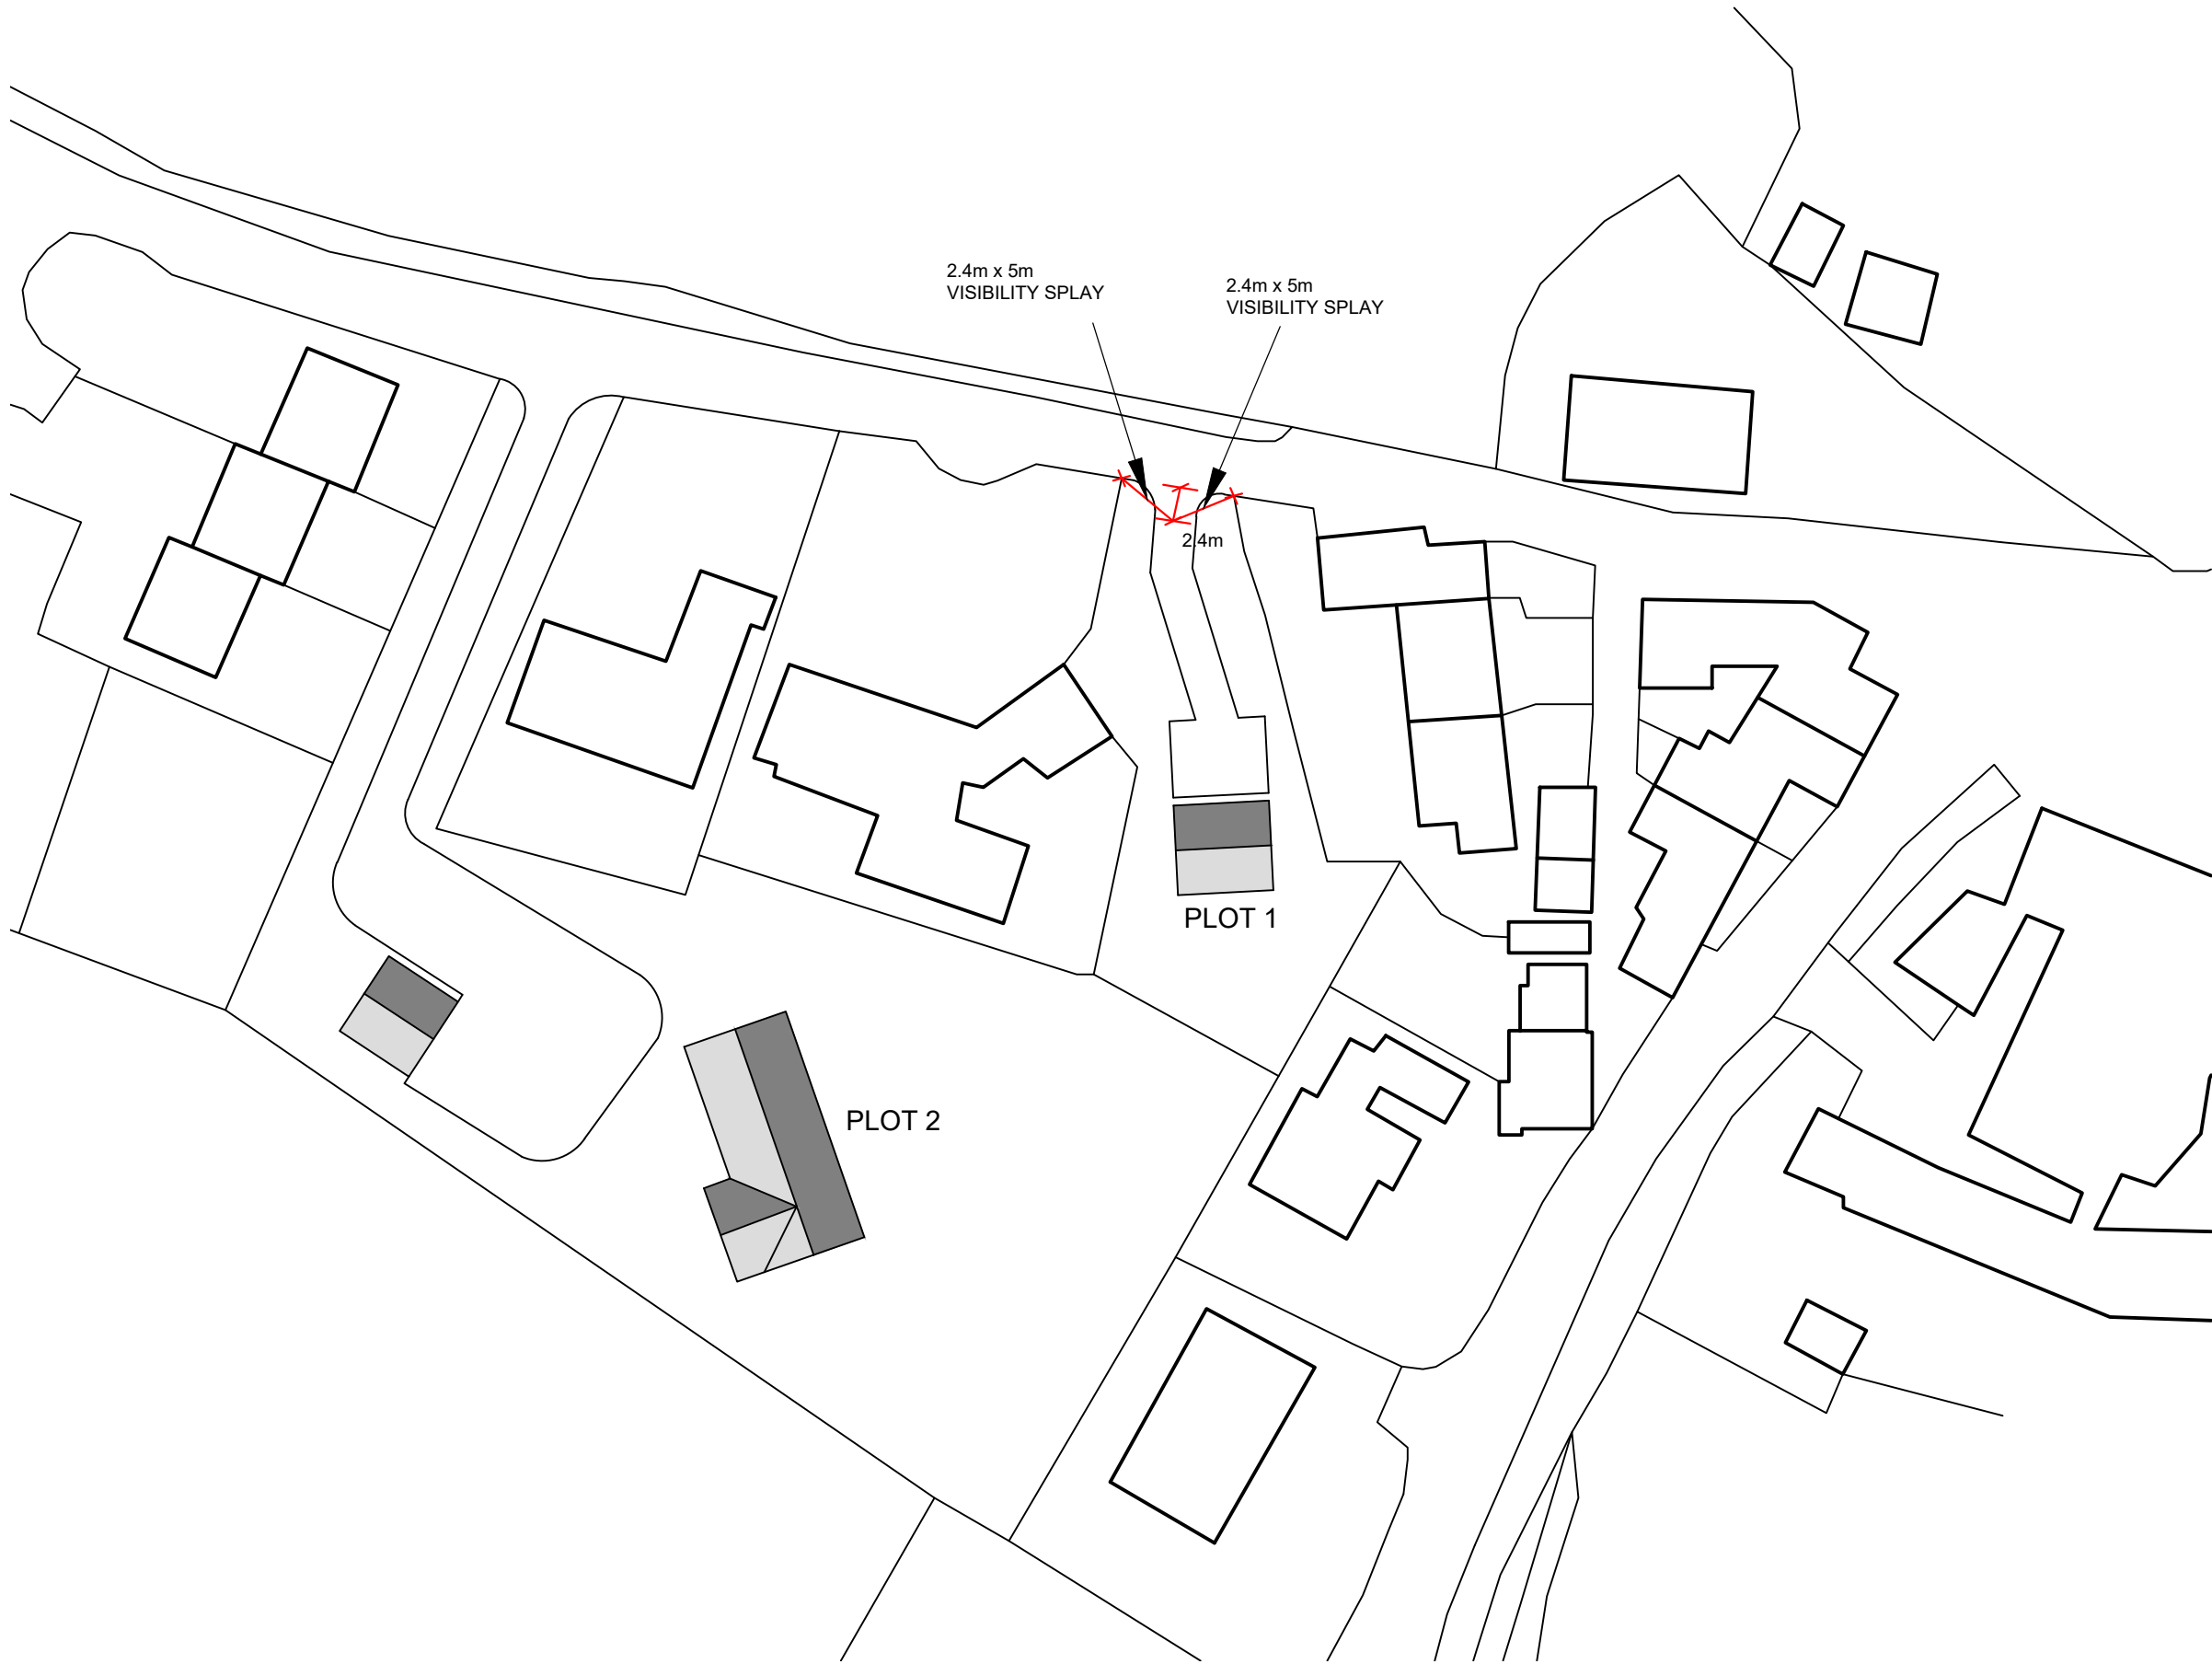


NOTES
These drawings have been prepared for the purpose of obtaining Planning Permission only. Any discrepancies found should be immediately communicated to the designer for further consideration.
Any boundaries shown on the drawing are indicative only and should not be used to signify ownership.

DO NOT SCALE FROM THIS DRAWING.

@ COPYRIGHT HALL'S HOLDINGS LTD 2020



1:500 Scale bar for guidance only, Do not scale off this drawing

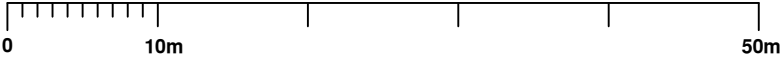

Rev.	Comments	Drawn	Date
Agent			
Halls Holdings Ltd Halls Holdings House Bowman Way Battlefield Shrewsbury SY4 3DR Tel: 01743 450700 Fax: 01743 443759 web: www.hallsgb.com			
Site Address			
LAND AT TREM Y GLOG LLANARMON DYFFRYN CEIRIOG LL20 7LD			
Client			
RB & EM EVANS			
Contact			
OLLIE THOMAS olliet@hallsgb.com			
Title			
ACCESS PLAN			
Drawn by			
D Houghton buildingdesign@hallsgb.com			
Scale		Date	
1:500 (@A3)		DEC 2020	
Dwg. No.		Rev.	
HPT10991-003			