
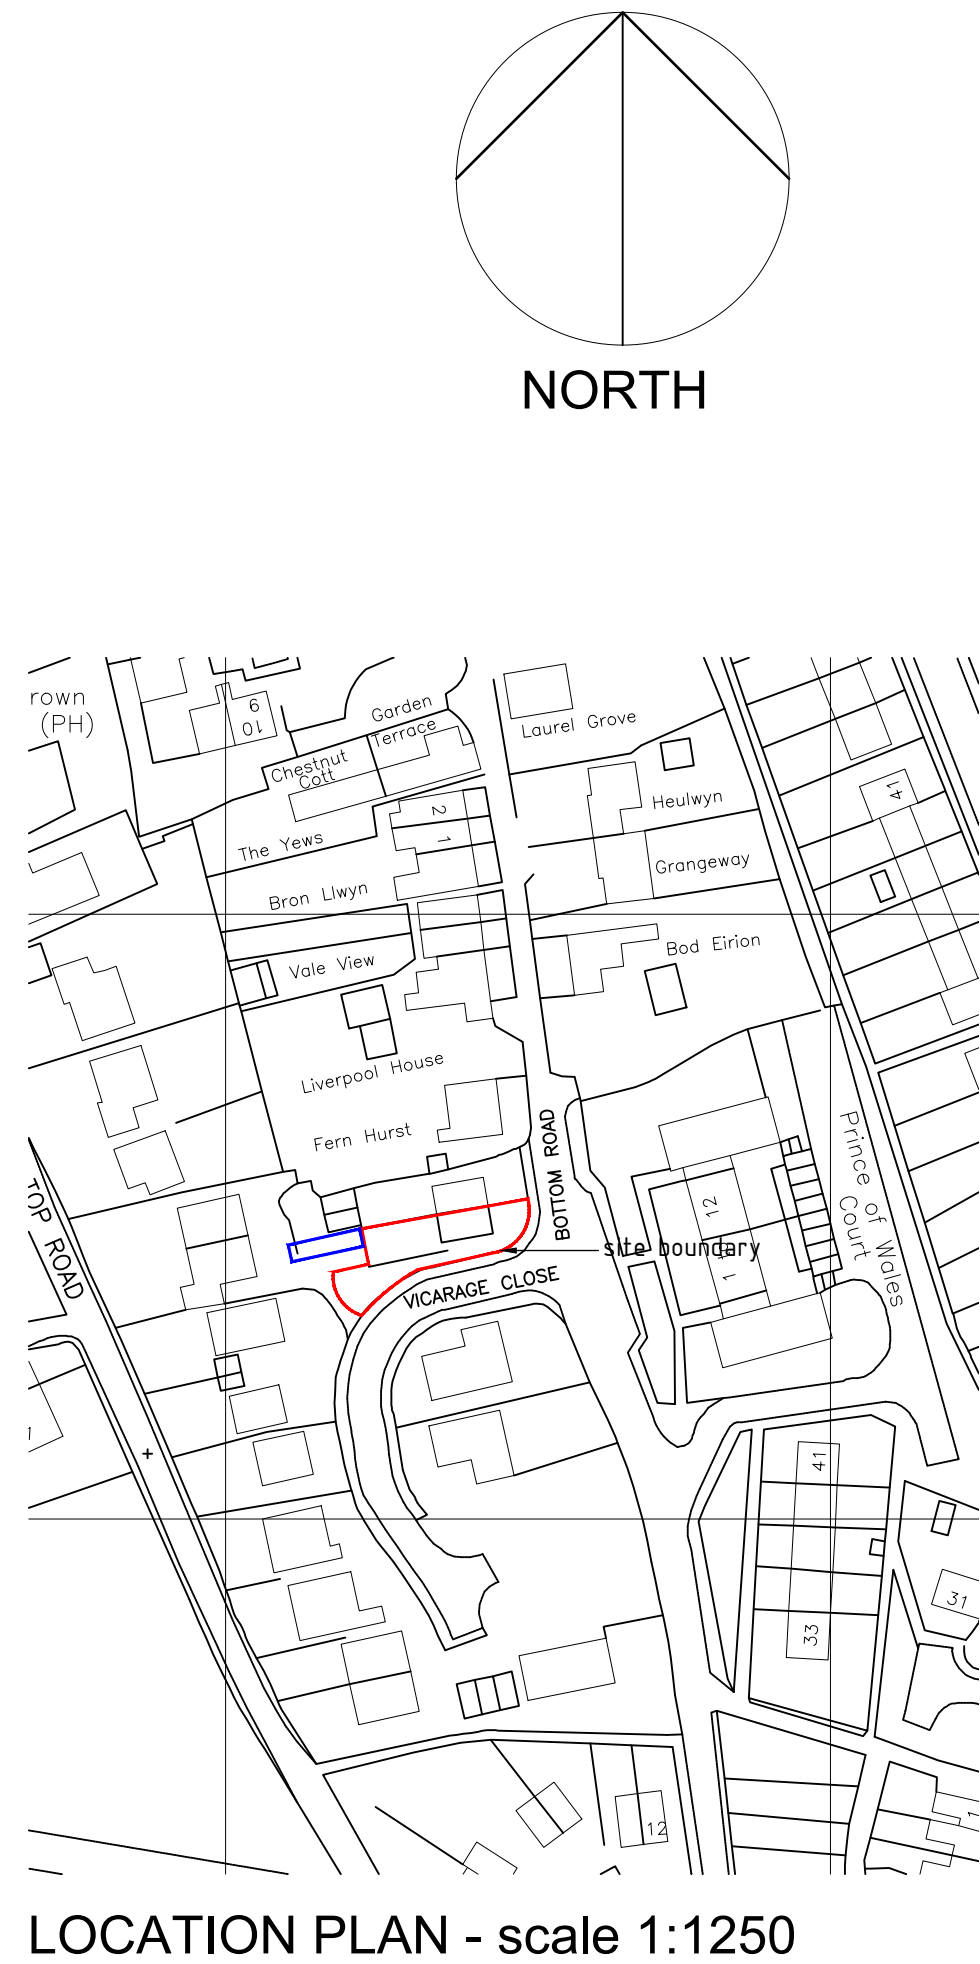
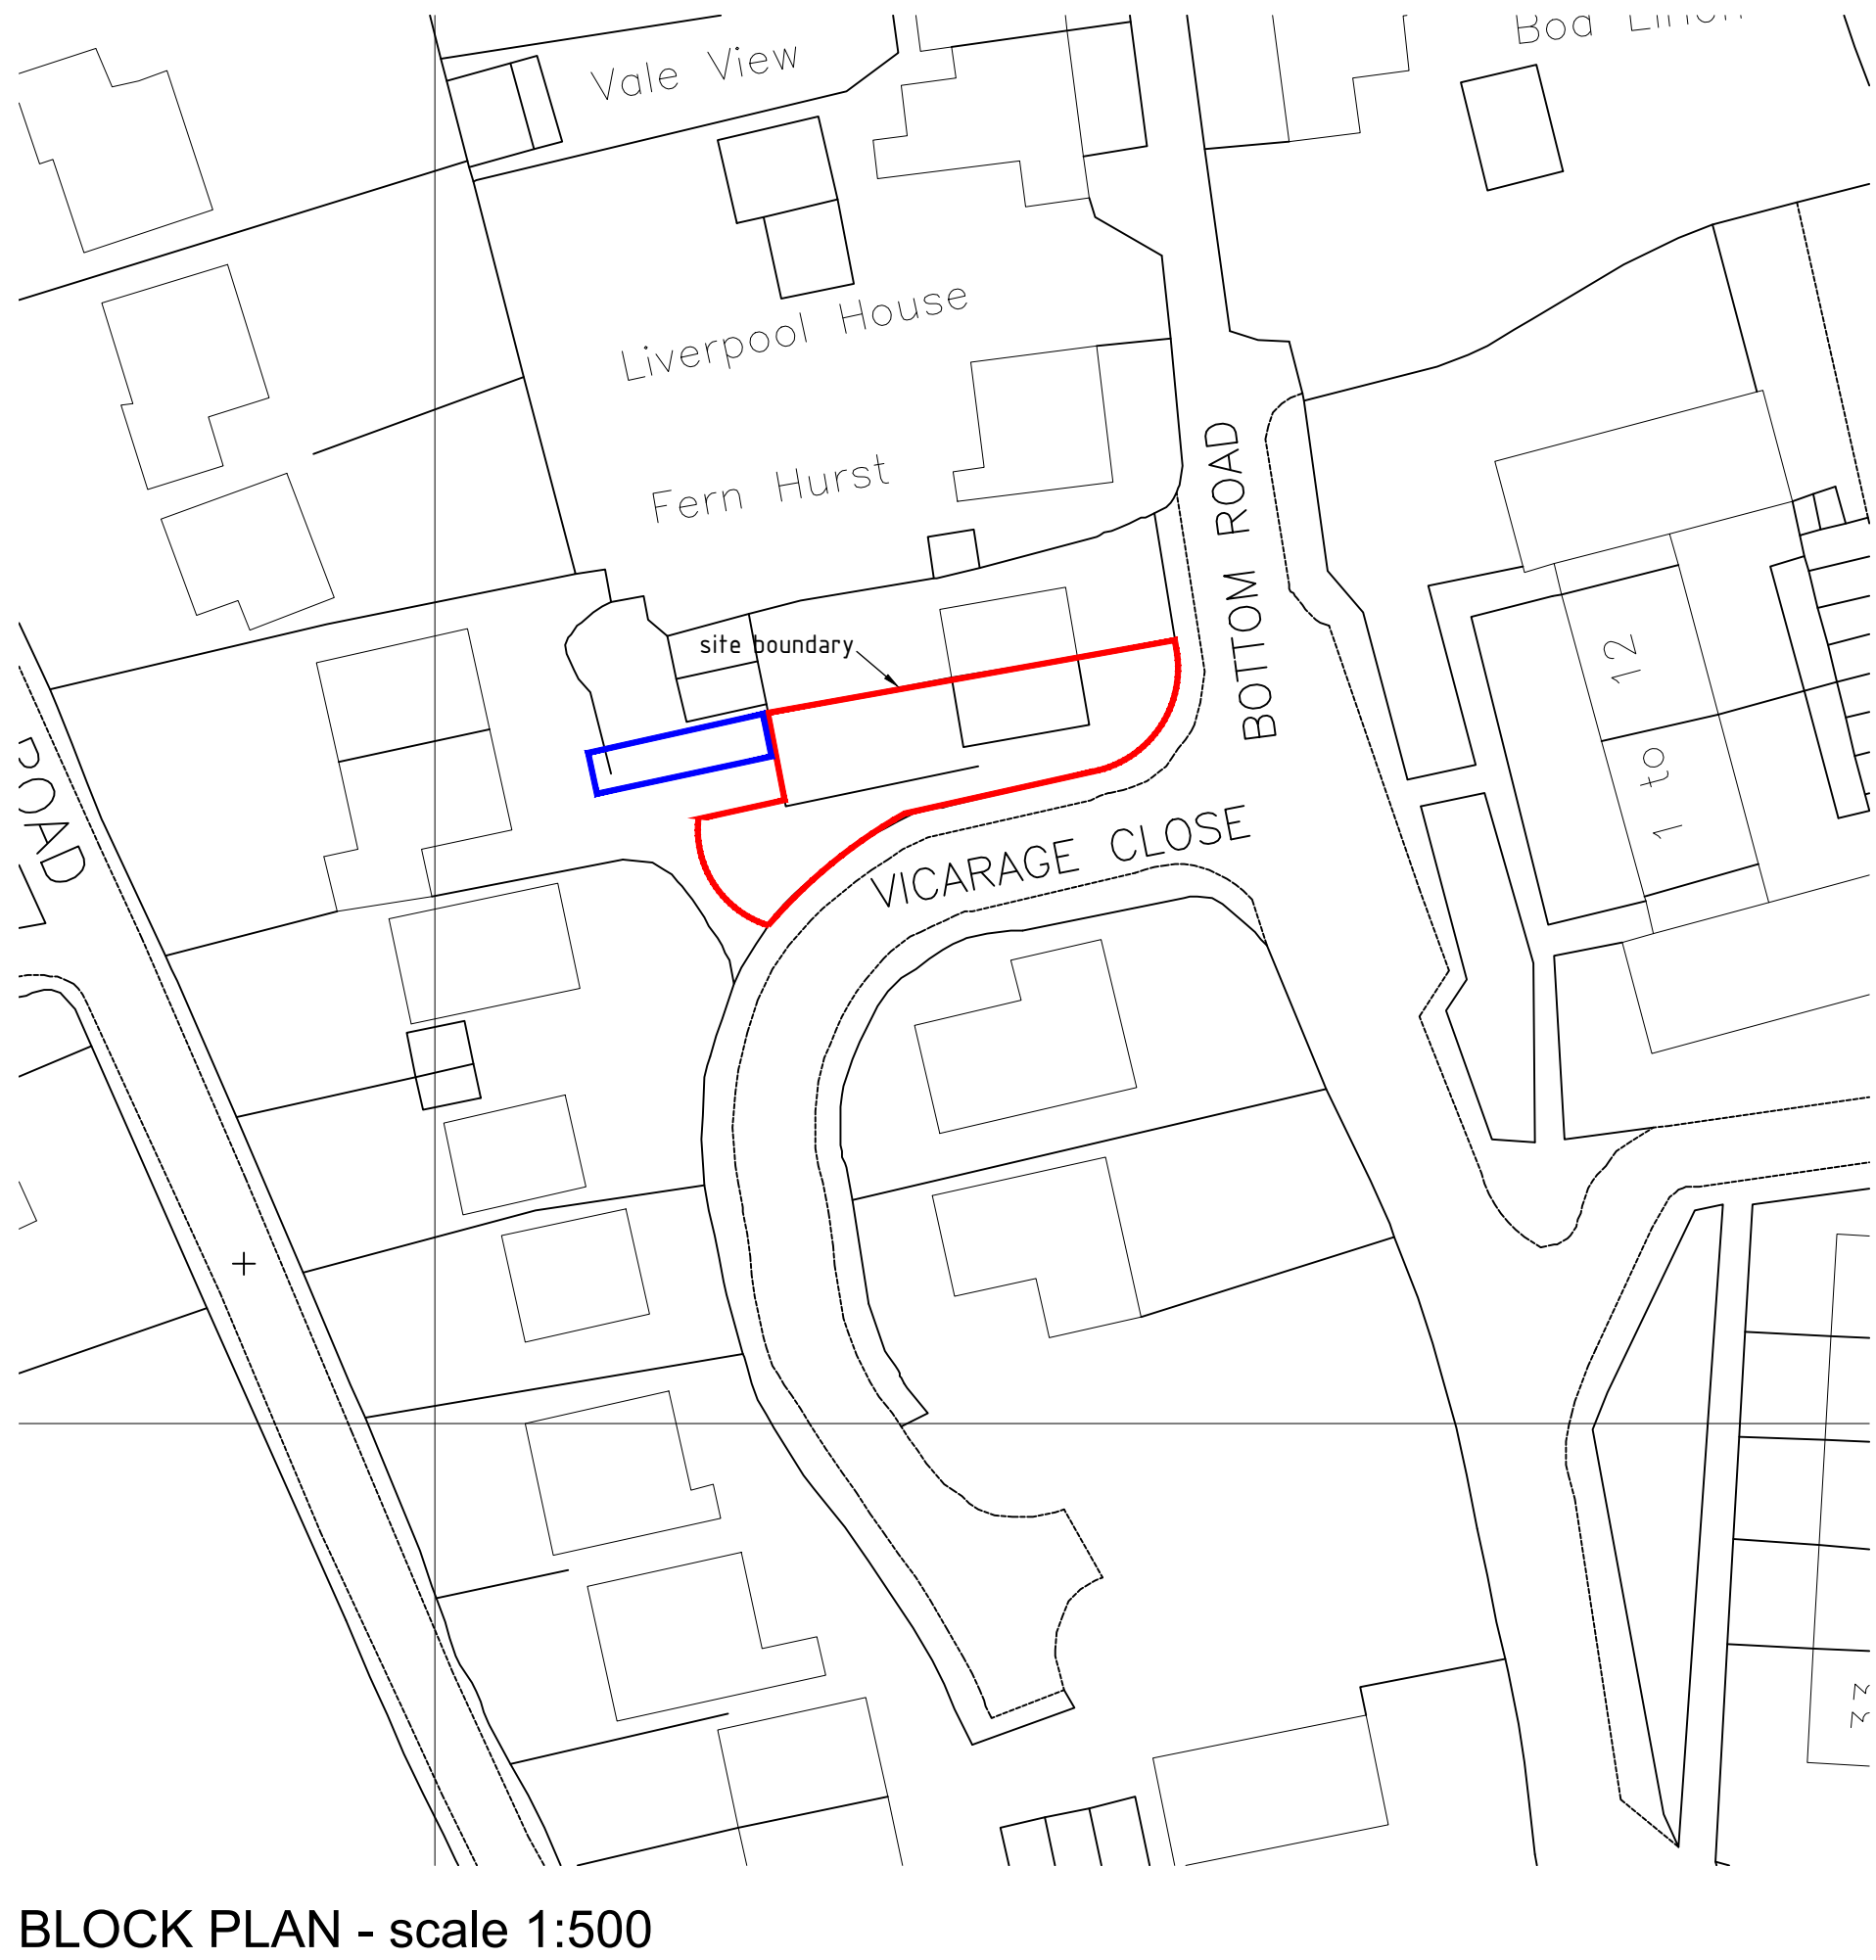
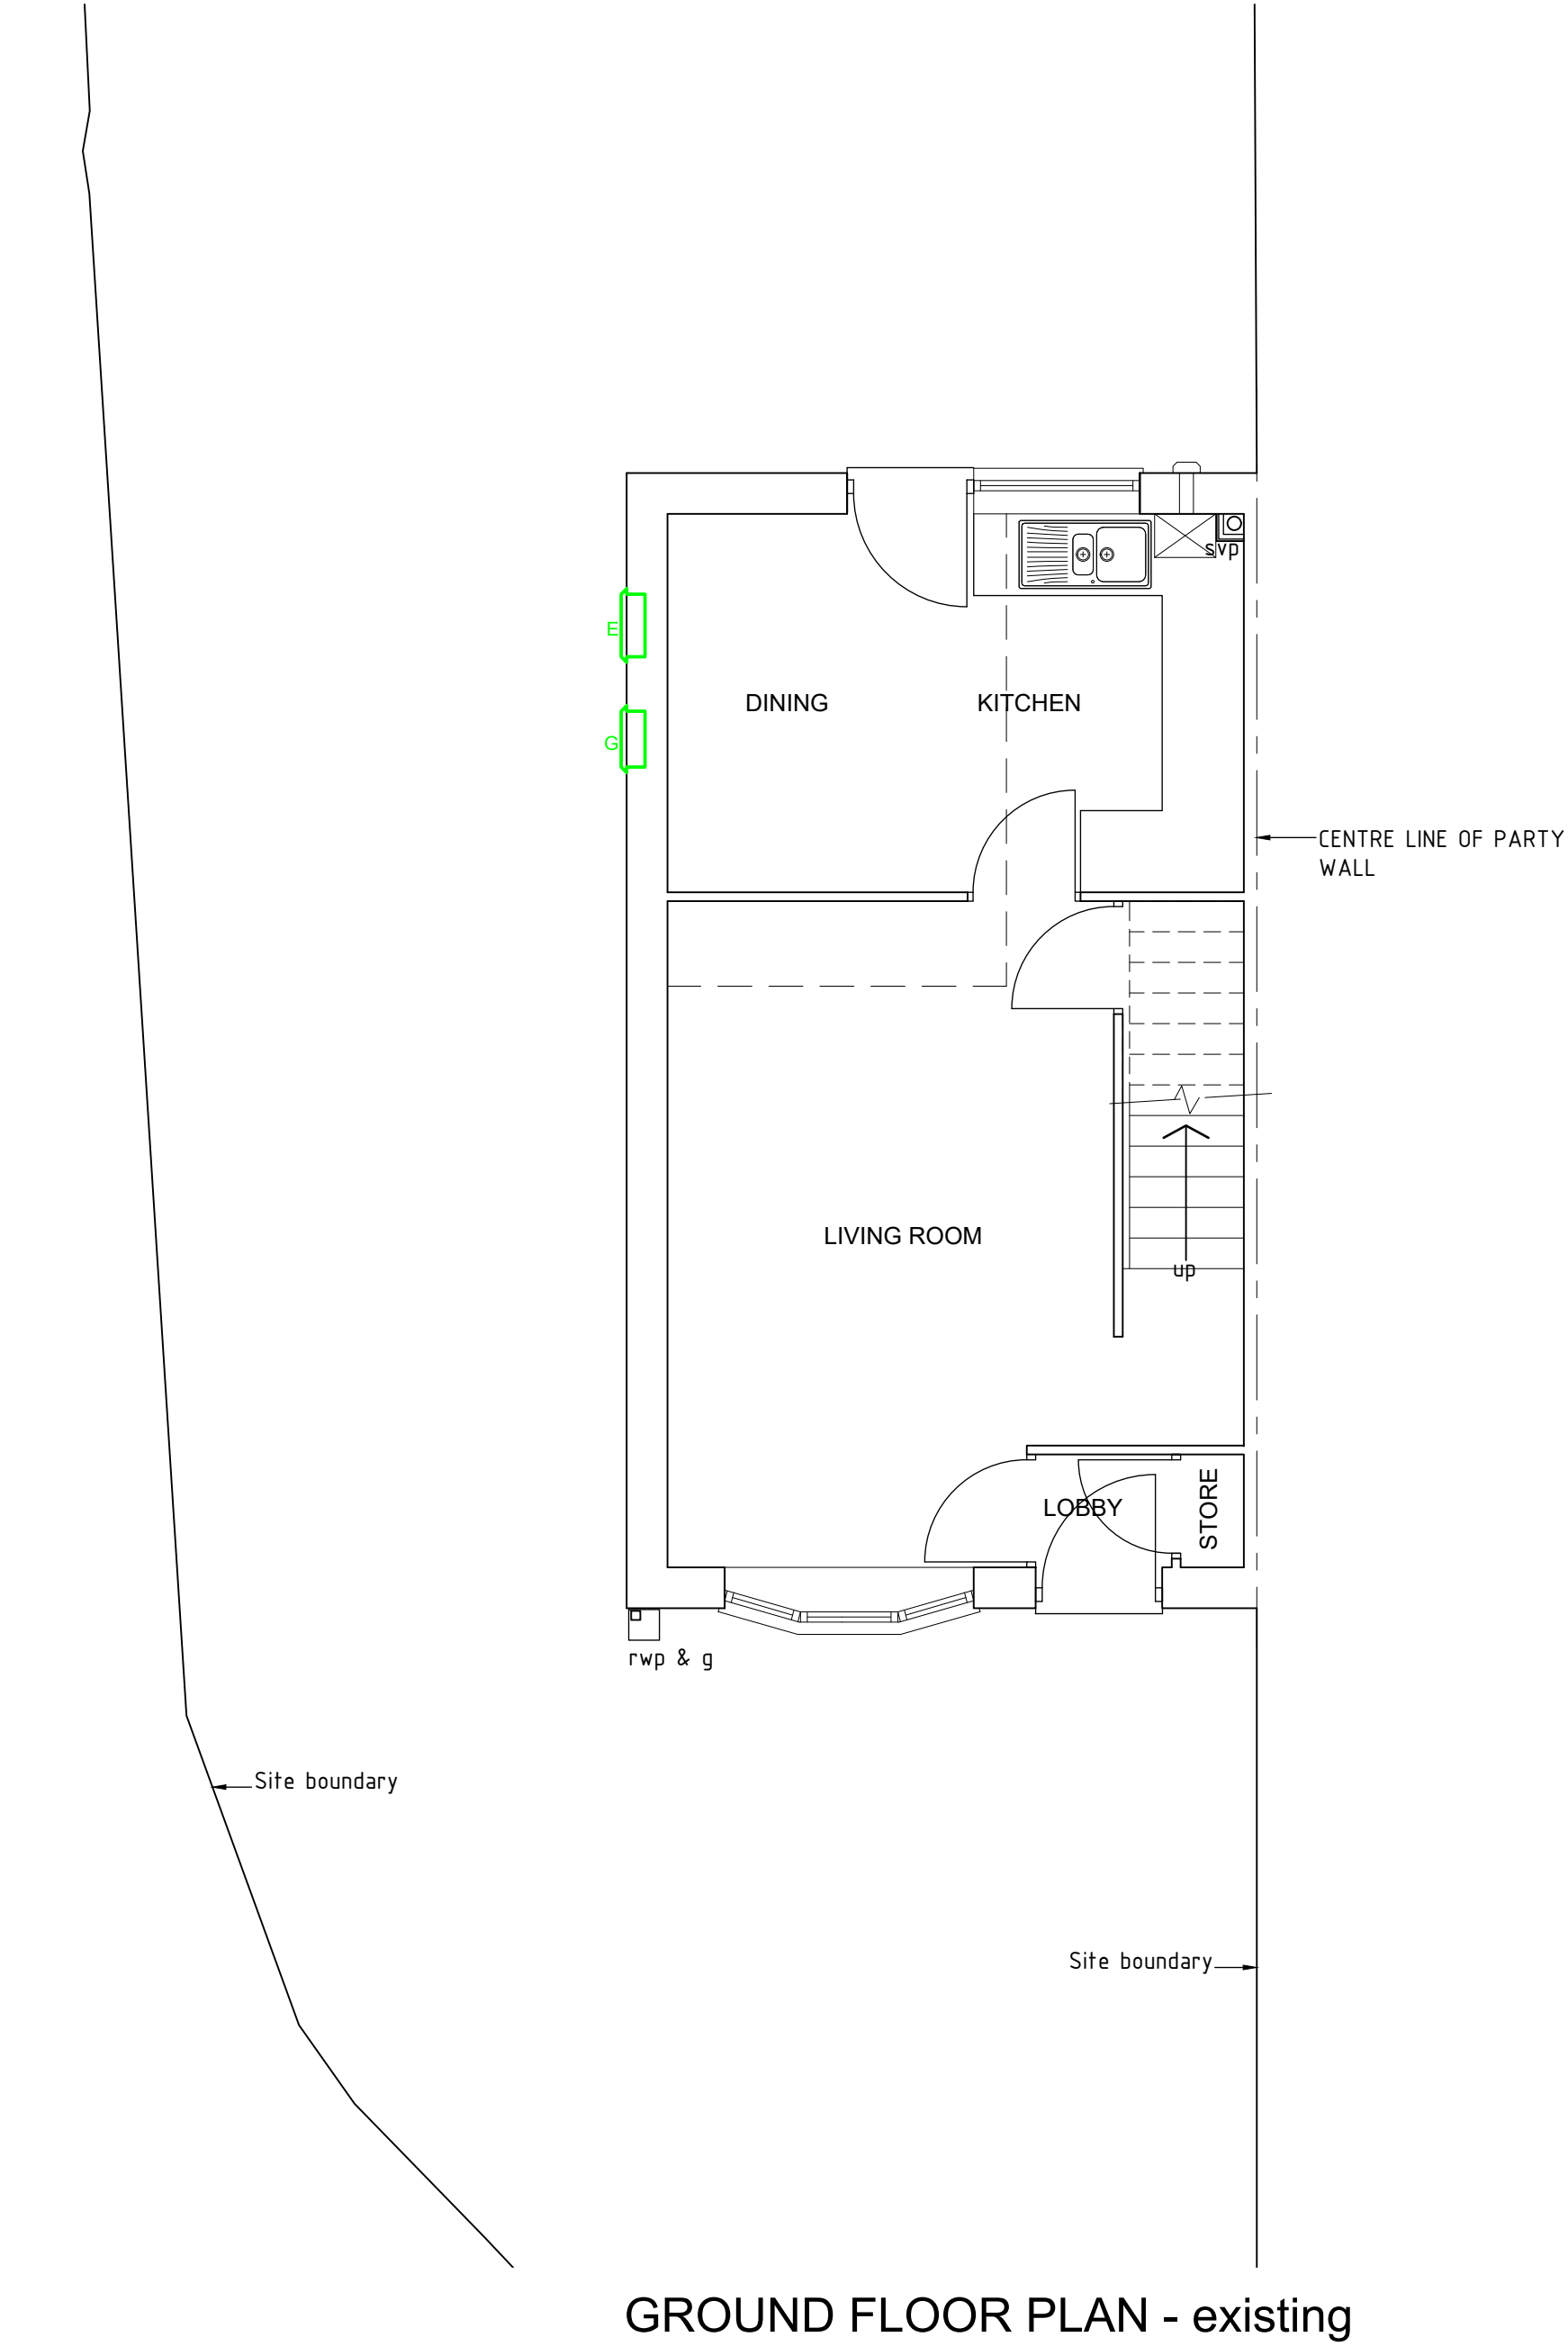


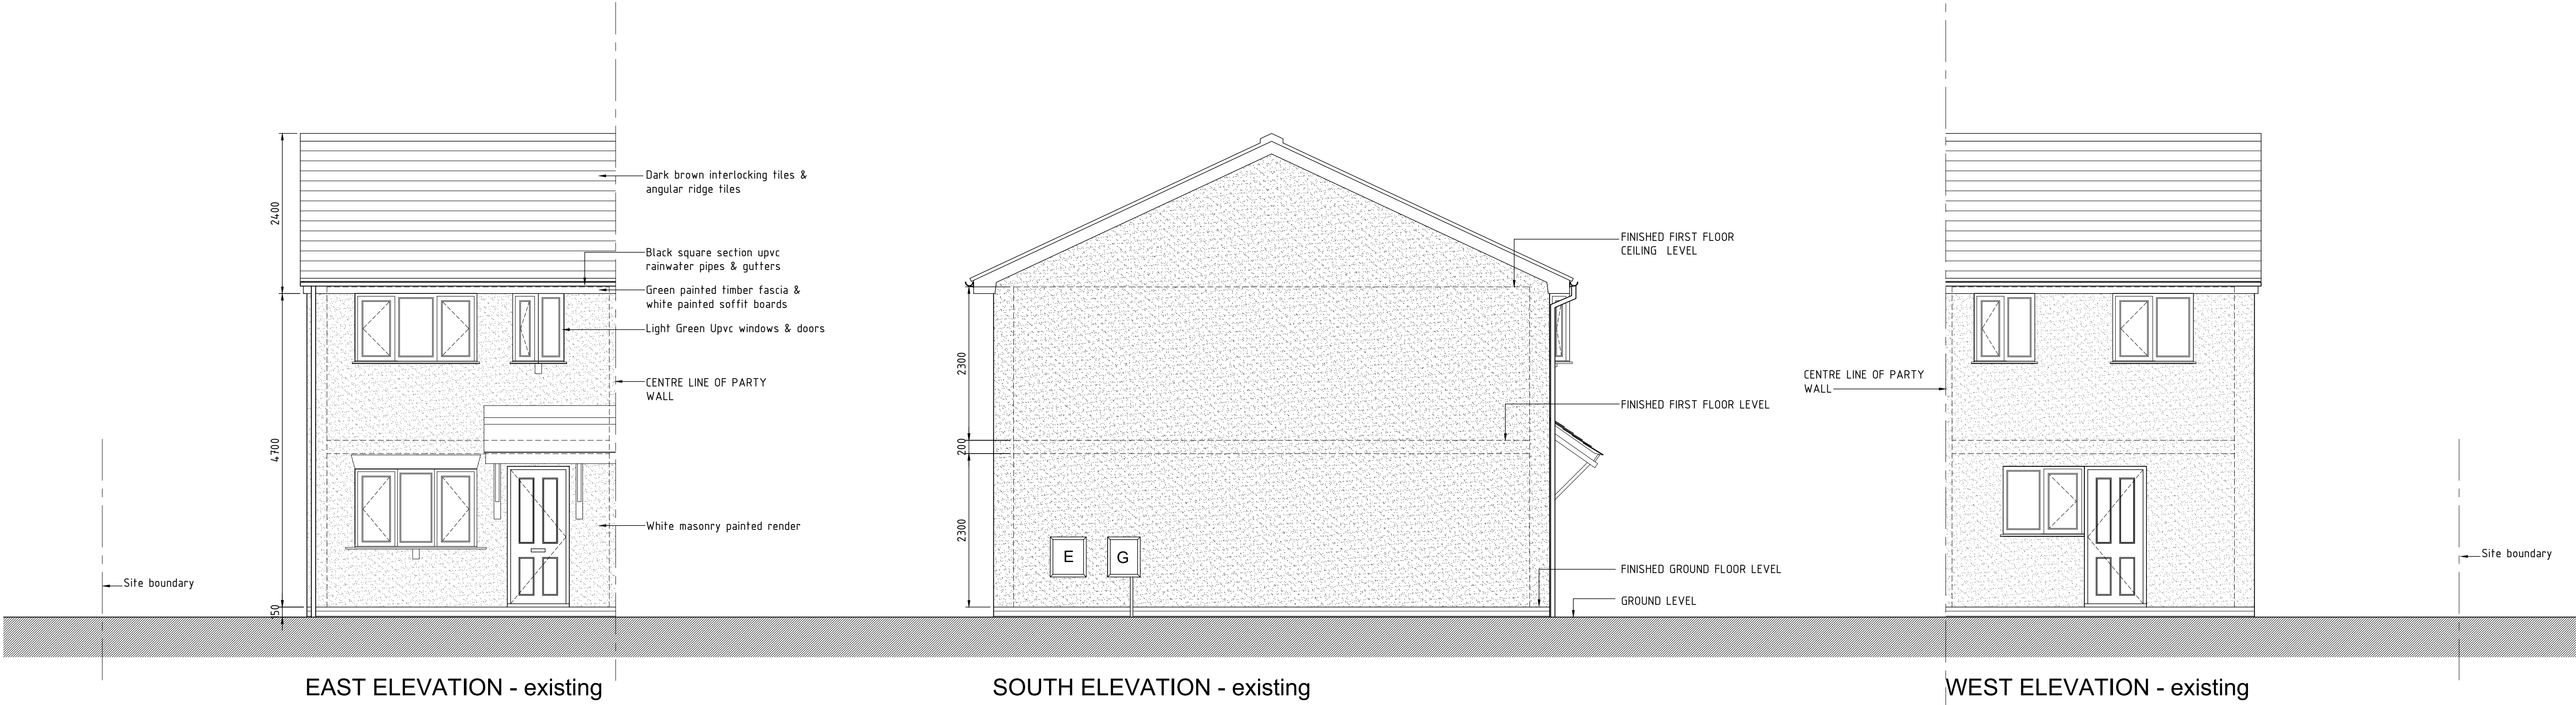

Revision	Date
Kevin Shone MCIAT, ICIOB Chartered Architectural Technologist 13, Leaches Lane, Mancot, Deeside, Flintshire, CH5 2EH Tel 01244 533564 Mobile 07832 968303 Email: kevinshone@btinternet.com	
Project Extension to Woodstock, Vicarage Close, Summerhill	
Drawing Existing Plans & Elevations	
Scale 1:50 Drawn ks Date November 2020	
Dwg. No. 290 - 01	