


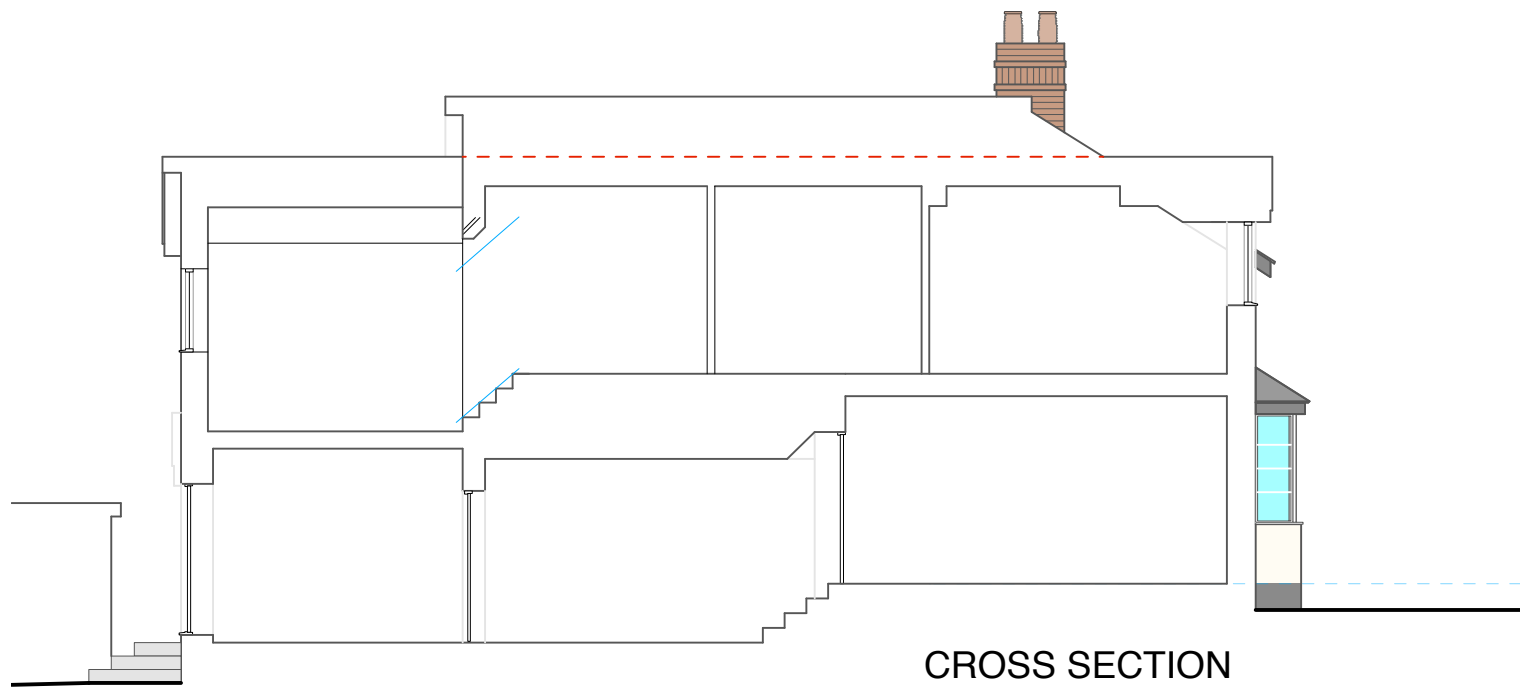


CROSS SECTION

proposed extension to first floor  
- steps down as, indicated within,  
existing ceiling / floor void.


window / door opening to gf  
also see side elevation drawing.

- ff1 LANDING
- ff2 BEDROOM
- ff3 BEDROOM
- ff4 BATHROOM
- ff5 WARDROBES
- ff6 BEDROOM
- ff7 MASTER BEDROOM

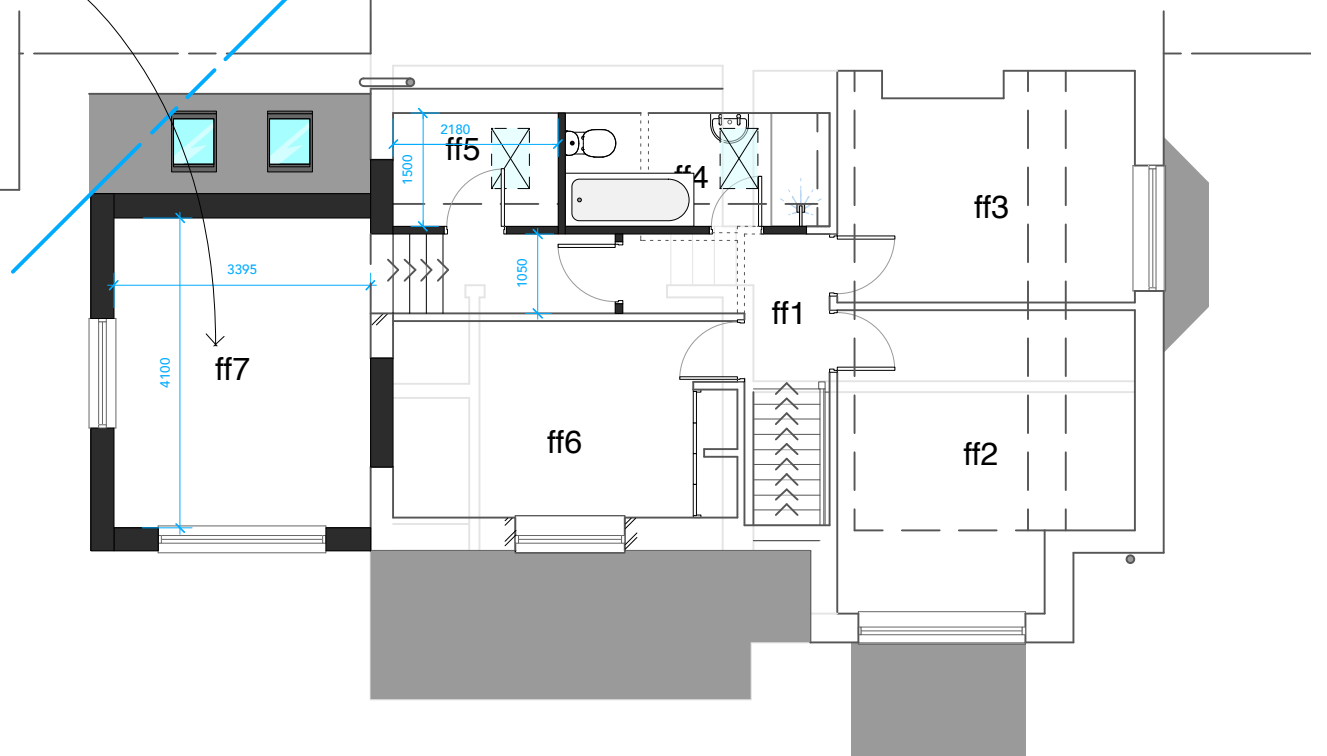

FIRST FLOOR PLAN

- gf1 STORE
- gf2 LIVING
- gf3 KITCHEN
- gf4 DINING
- gf5 LIVING
- gf6 BATHROOM
- gf7 ENTRANCE HALL
- gf8 PORCH
- gf9 UTILITY

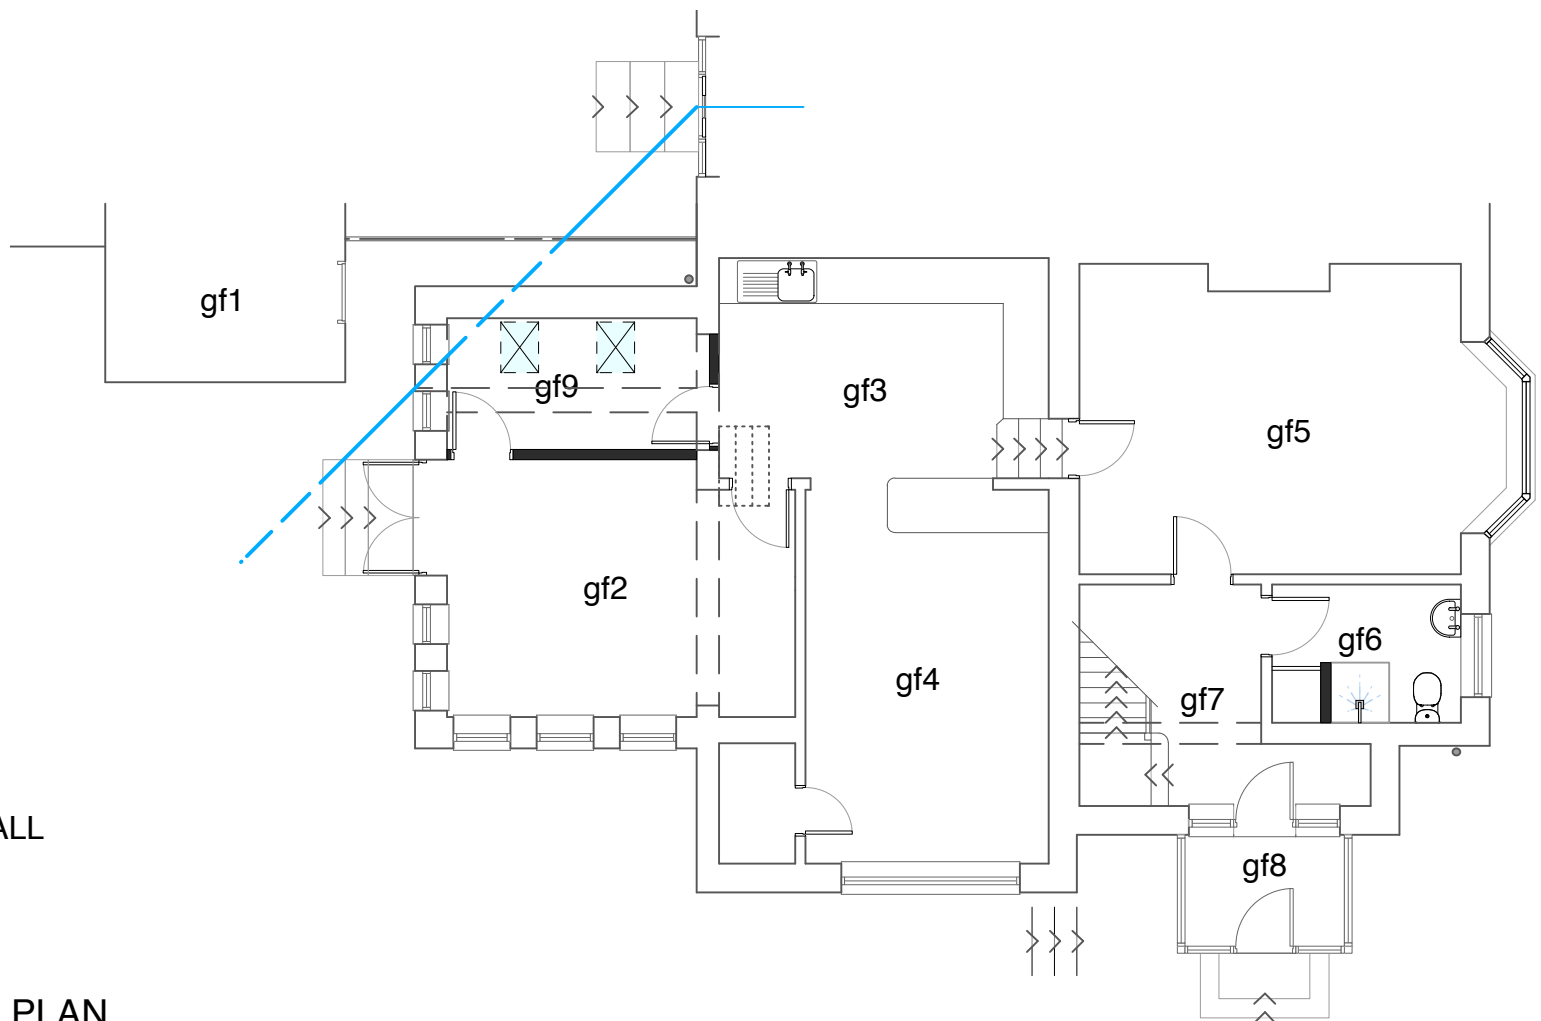


GROUND FLOOR PLAN

- f 14.01.21 proposed cross section added
- e 13.01.21 Extension ridge lowered (internal floor level lowered)
- d 26.01.20 Utility door
- c 13.01.20 Side windows
- b 12.01.20 Utility door position altered
- a 6.11.19 Window position altered



proposed extension (ridge to same height as dormer to other side of dwelling)

existing part of roof and rooflights to be retained

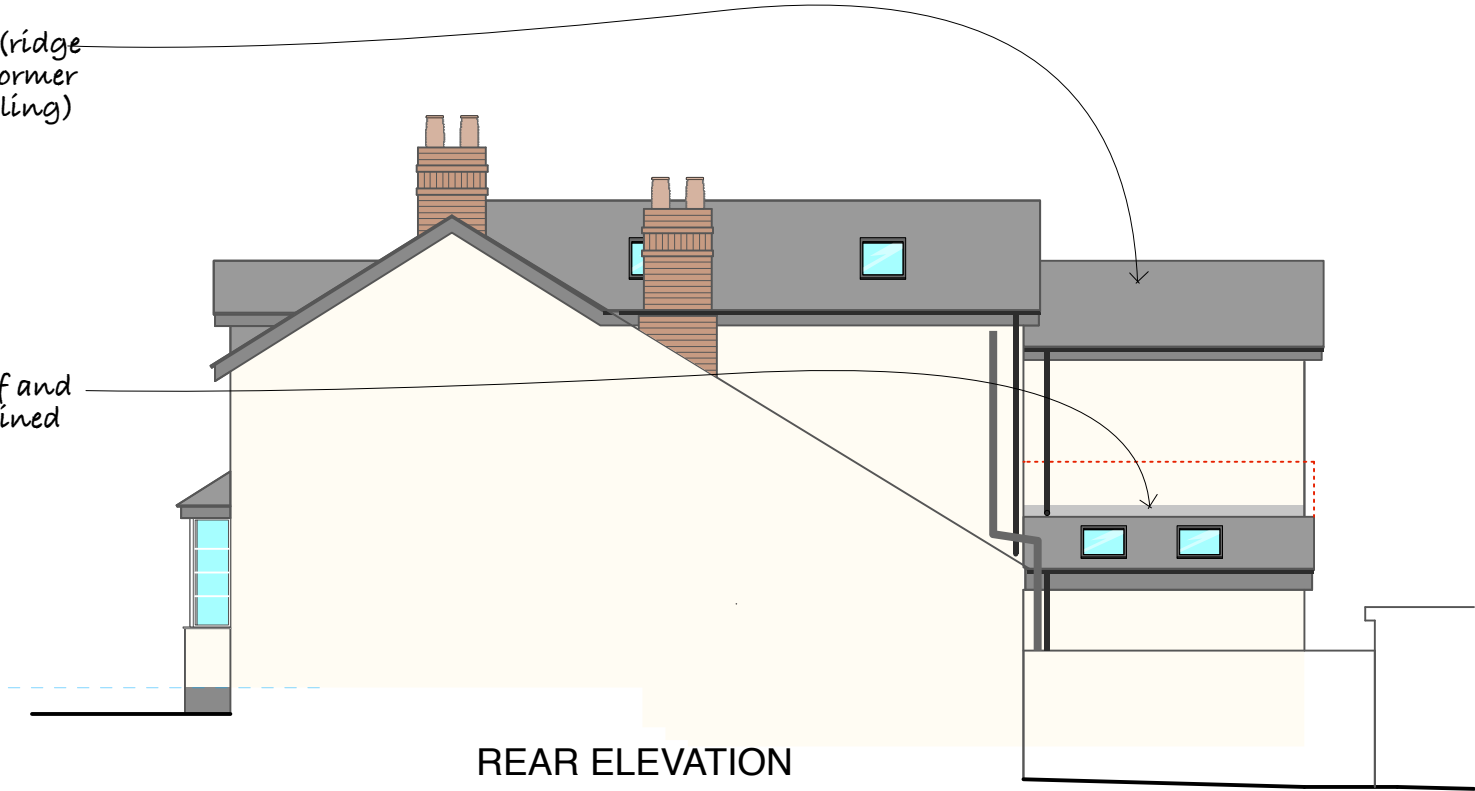


REAR ELEVATION

proposed extension (ridge to same height as dormer to other side of dwelling)




SIDE ELEVATION

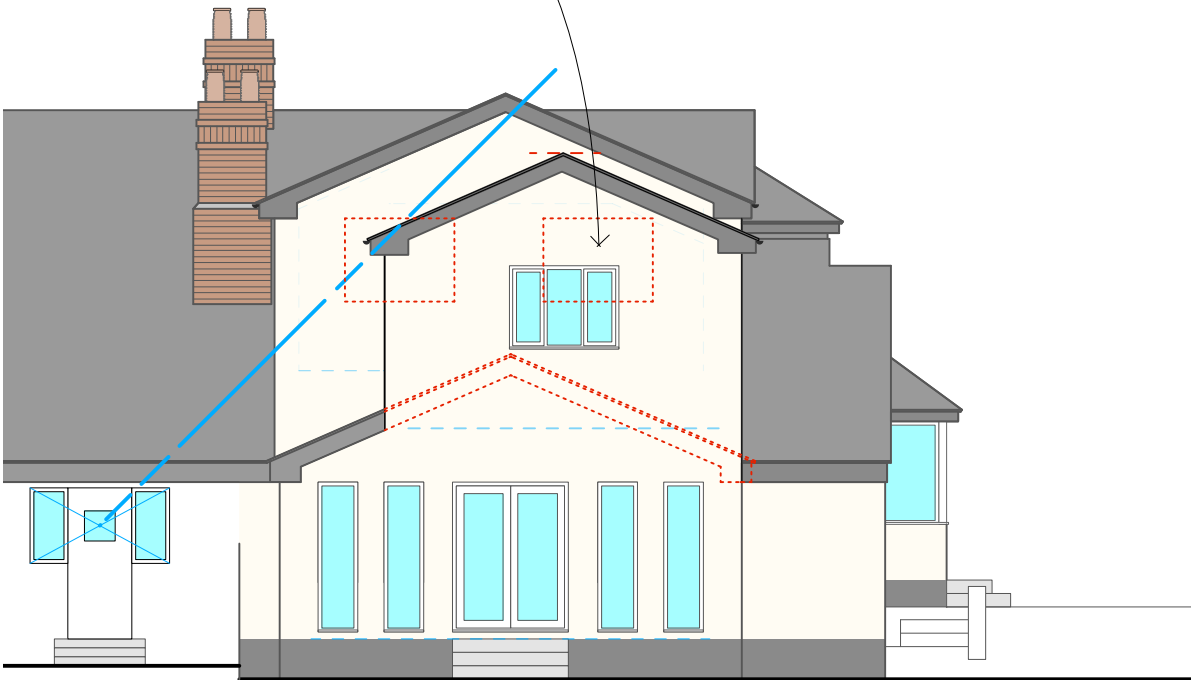

SIDE ELEVATION

proposed extension (ridge to same height as dormer to other side of dwelling) - indicated by red dashed line.

All tiles, fascia, soffit, rain water goods, render, window frames etc., to match existing

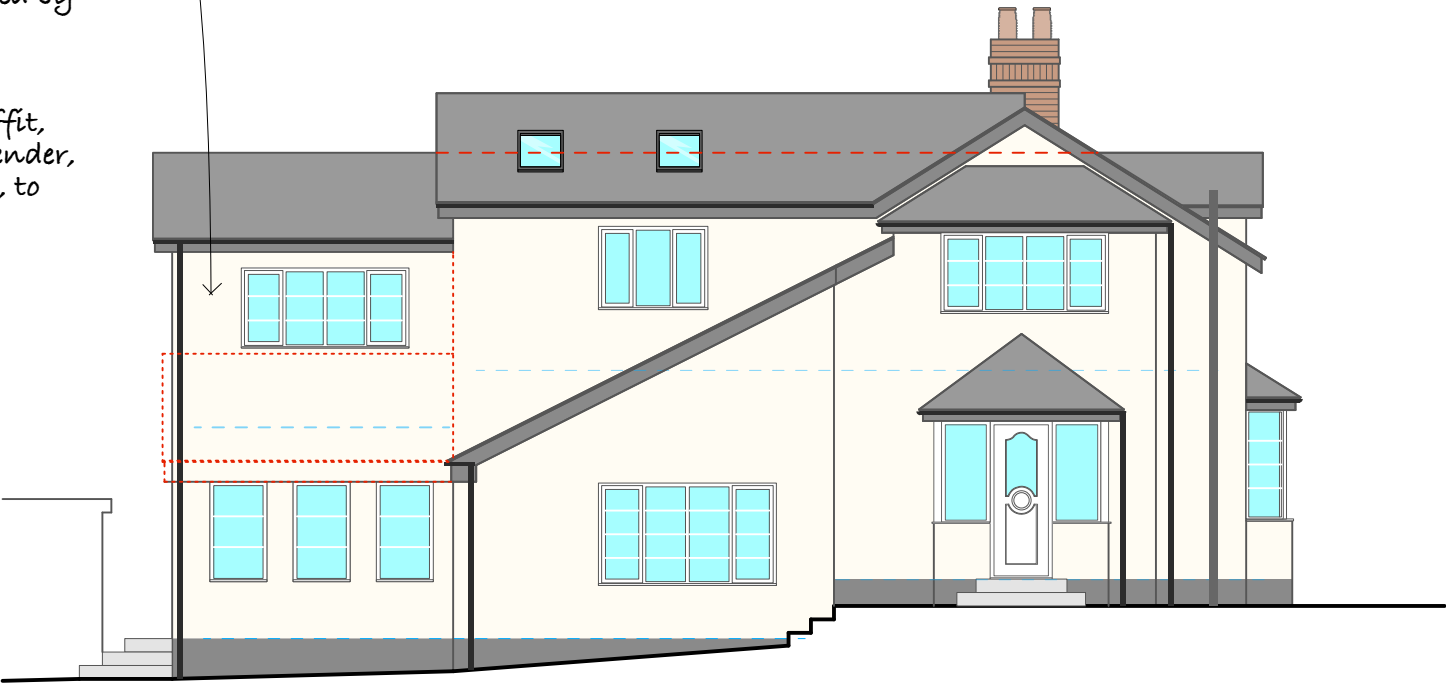

FRONT ELEVATION

- e 14.01.21 Dashed lines removed
- d 13.01.21 Extension ridge lowered (internal floor level lowered)
- c 26.01.20 Utility door
- b 13.01.20 Side windows
- a 12.01.20 Utility door position altered

Scale(s): 1:100 @ a3