


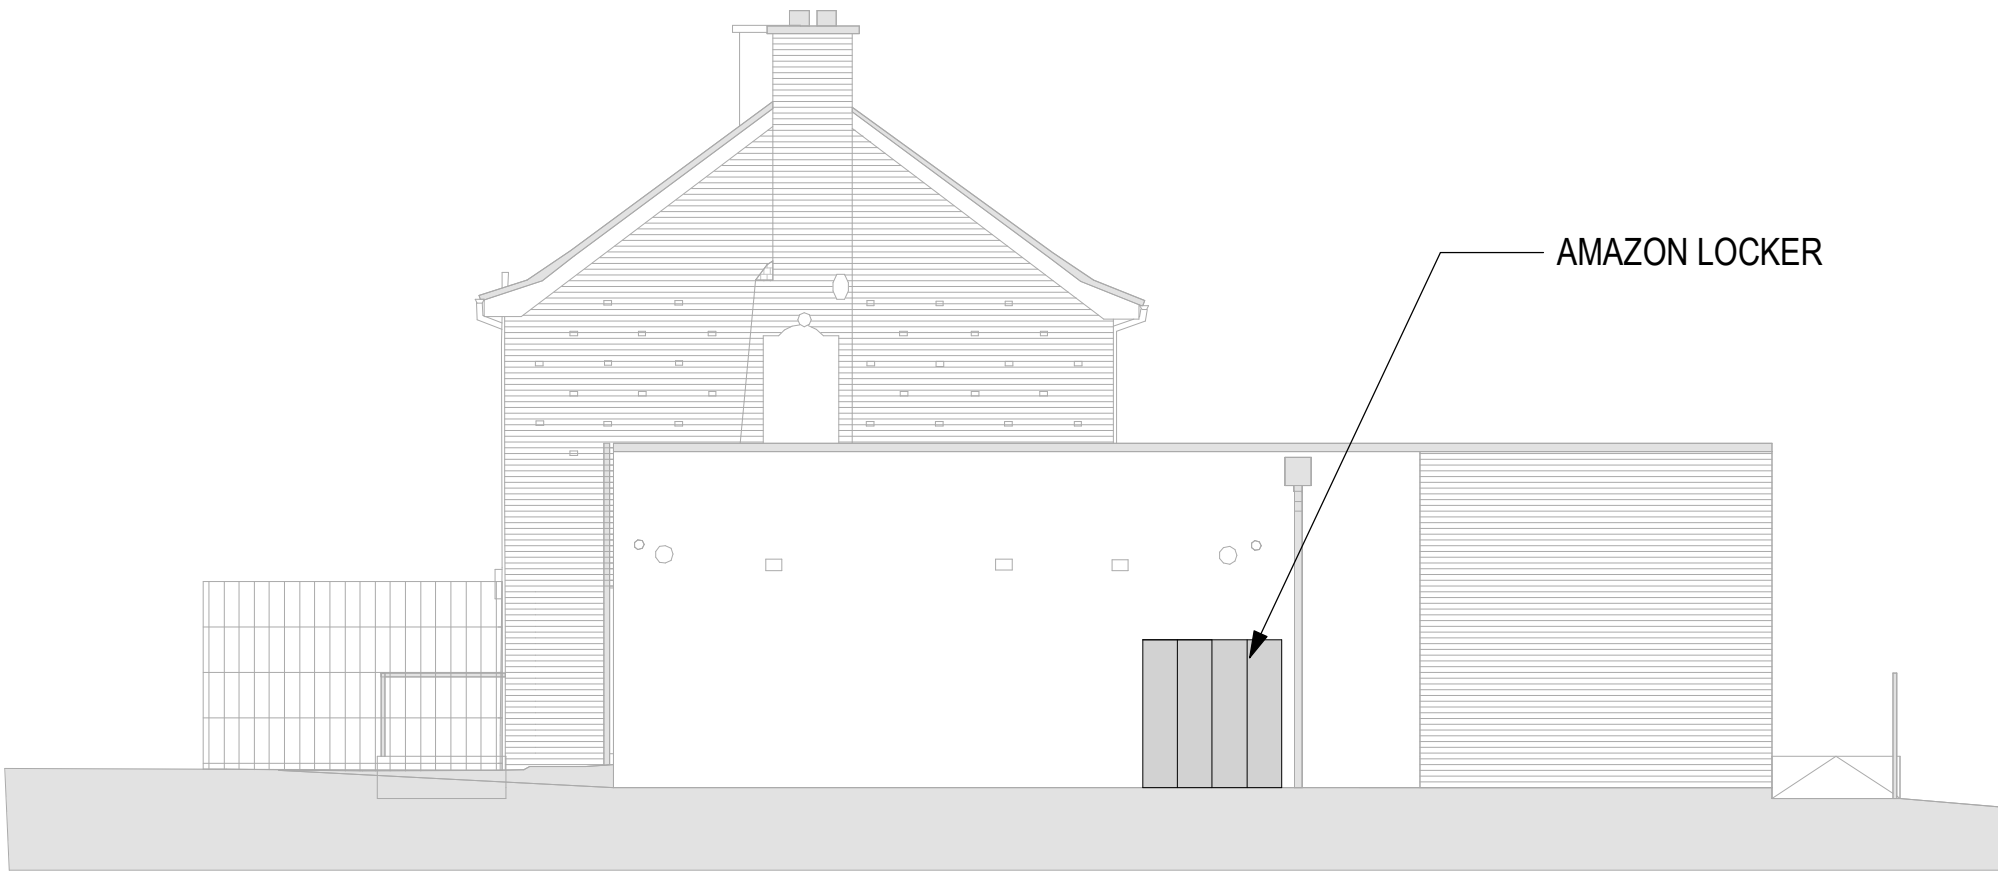

PROPOSED WEST (FRONT) ELEVATION




PROPOSED NORTH (SIDE) ELEVATION



PROPOSED EAST (REAR) ELEVATION



PROPOSED SOUTH (SIDE) ELEVATION

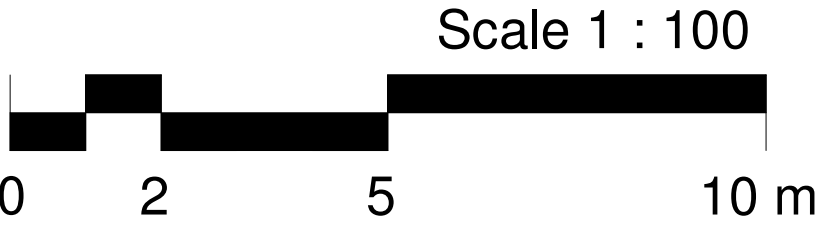

REV	NO	REVISION DESCRIPTION	DATE	BY	CHKD
1	1	FIRST ISSUE	18/02/21	GP	

Project	The Red Dragon, Prince Charles Road, Wrexham LL13 8YB
Dwg Title	Proposed Elevations - Minor Works 2

PC-170391-22802

COOP RECORD ID.								
Inspire No.	Originator	Volume	Level	Type	Role	Number	Stage	Revision
183937 - IDL - 01 - XX - DR - A - P30003 - S3 - P01								

1 : 100 @ A1	18/02/21
Scale	Date