




TREVALYN WOOD, ROSSETT - 373

ARCHITECTURAL EMPORIUM Ltd
EMAIL: mail@architectural-emporium.co.uk
WEB: www.architectural-emporium.co.uk
ADDRESS: 13 Hope St, Liverpool, L1 9BQ
PHONE: +44 (0)151 363 0000



EXISTING GRAIN STORE ELEVATION 1:50

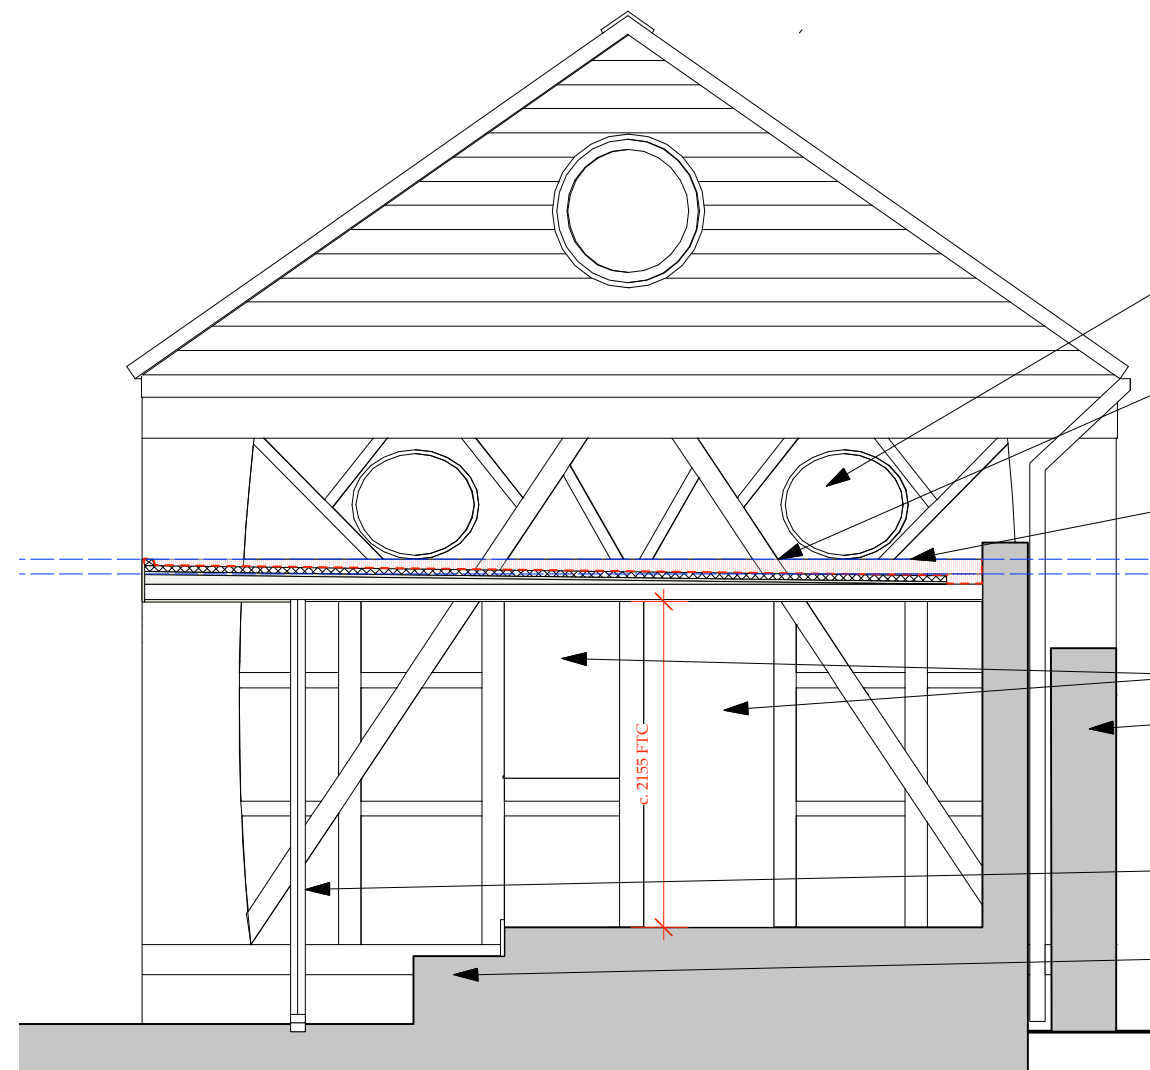

PROPOSED GRAIN STORE ELEVATION 1:50

Existing timber eye details to remain untouched.

Refer to drawing 3.500 for connection details. Area in red hatch indicates flasings to be lapped into the mortar bed above the existing timber frame.

Solid roof over glazed link in GRP/Fibreglass in grey finish or similar approved.

Timber frame behind in blue dashed line

Existing window and door removed

Existing castelated stone wall retained

Proposed aluminum sliding doors in black finish

Proposed concrete plinth with built in seating

First Issue: 14.05.20

Revised planning submission

FOR: PLANNING

CHECKED BY: TW | DRAWN BY: MS

SCALE: 1:50

PAPER SIZE: A3

JOB: TREVALYN WOOD, ROSSETT NO. 373

3.501_Rev

FIRST ISSUE: 14.05.20

PR_GRAIN STORE ELEVATION