
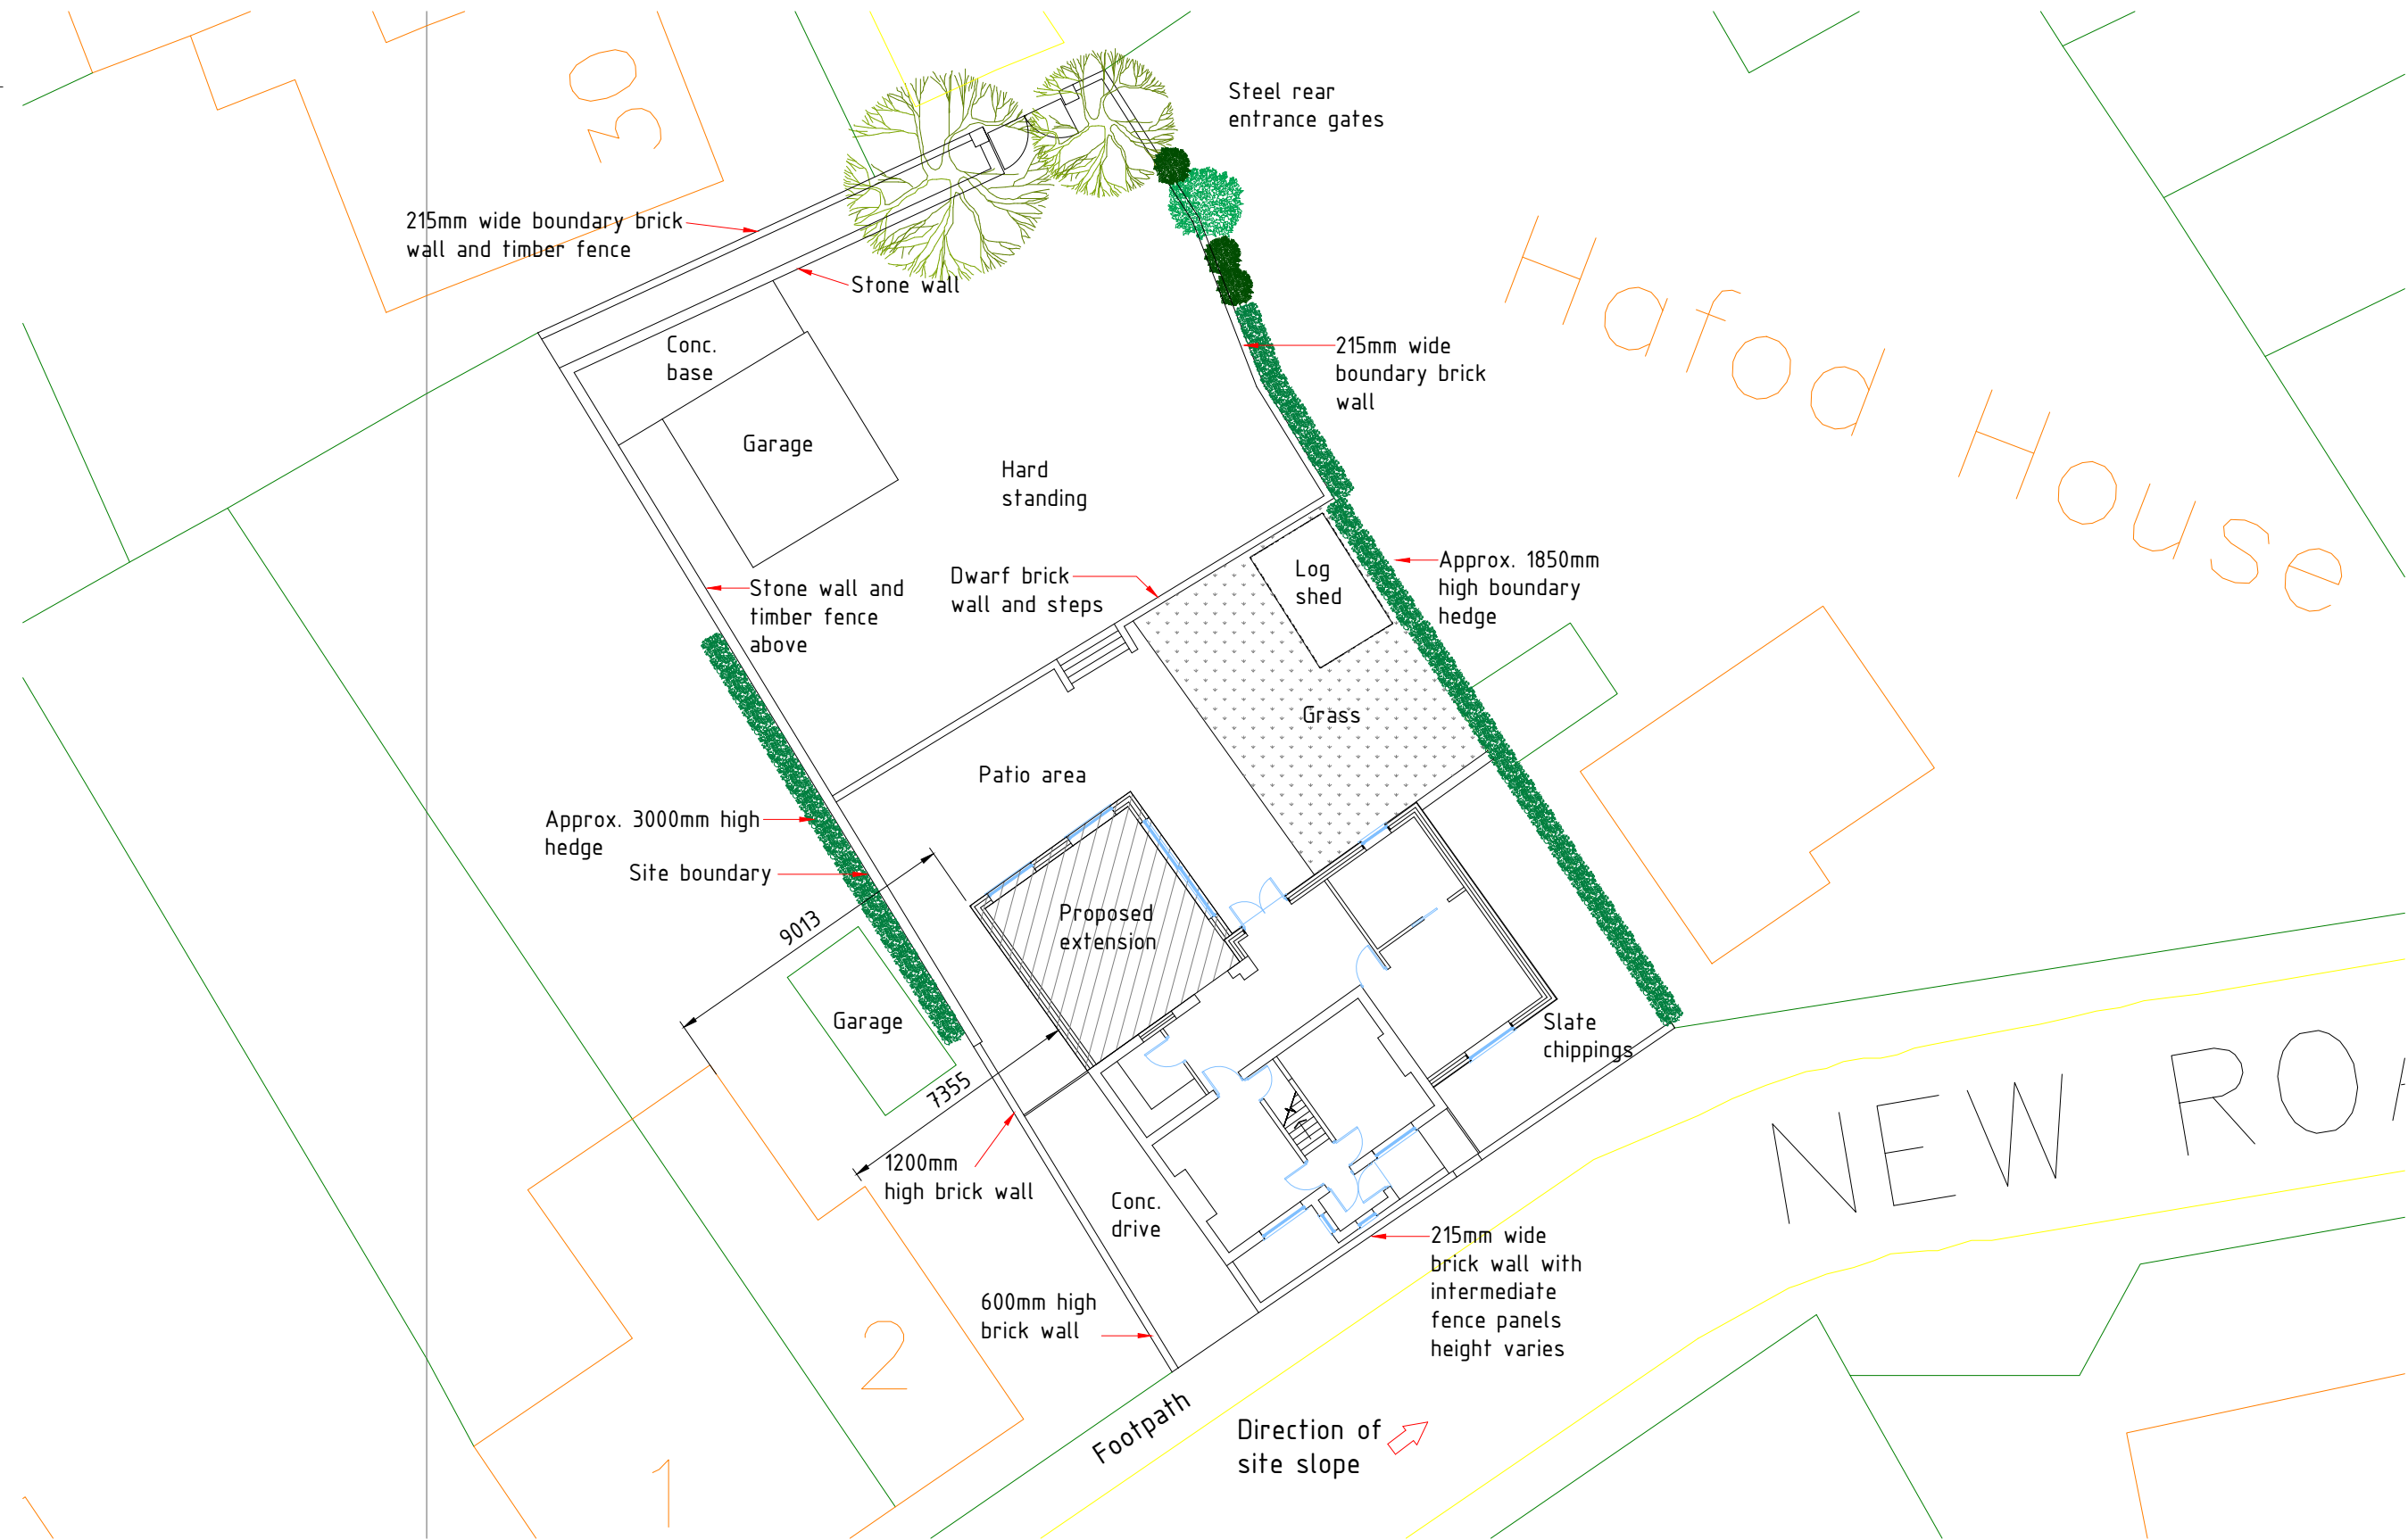


Do not scale off any drawings.

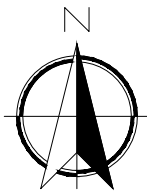

PROPOSED SITE PLAN TO SHOW PROPOSED REAR EXTENSION

PROJECT			
MR & MRS LACEY GLASFRYN, NEW ROAD, SUMMERHILL, WREXHAM LL11 4TY			
TITLE			
PROPOSED TWO STOREY REAR EXTENSION TO EXISTING DWELLING - PROPOSED SITE PLAN (DRAWING 2 OF 4)			
SCALE	DATE	STATUS	DRAWING
1:200 @ A3	APR 2020	PLANNING	101