


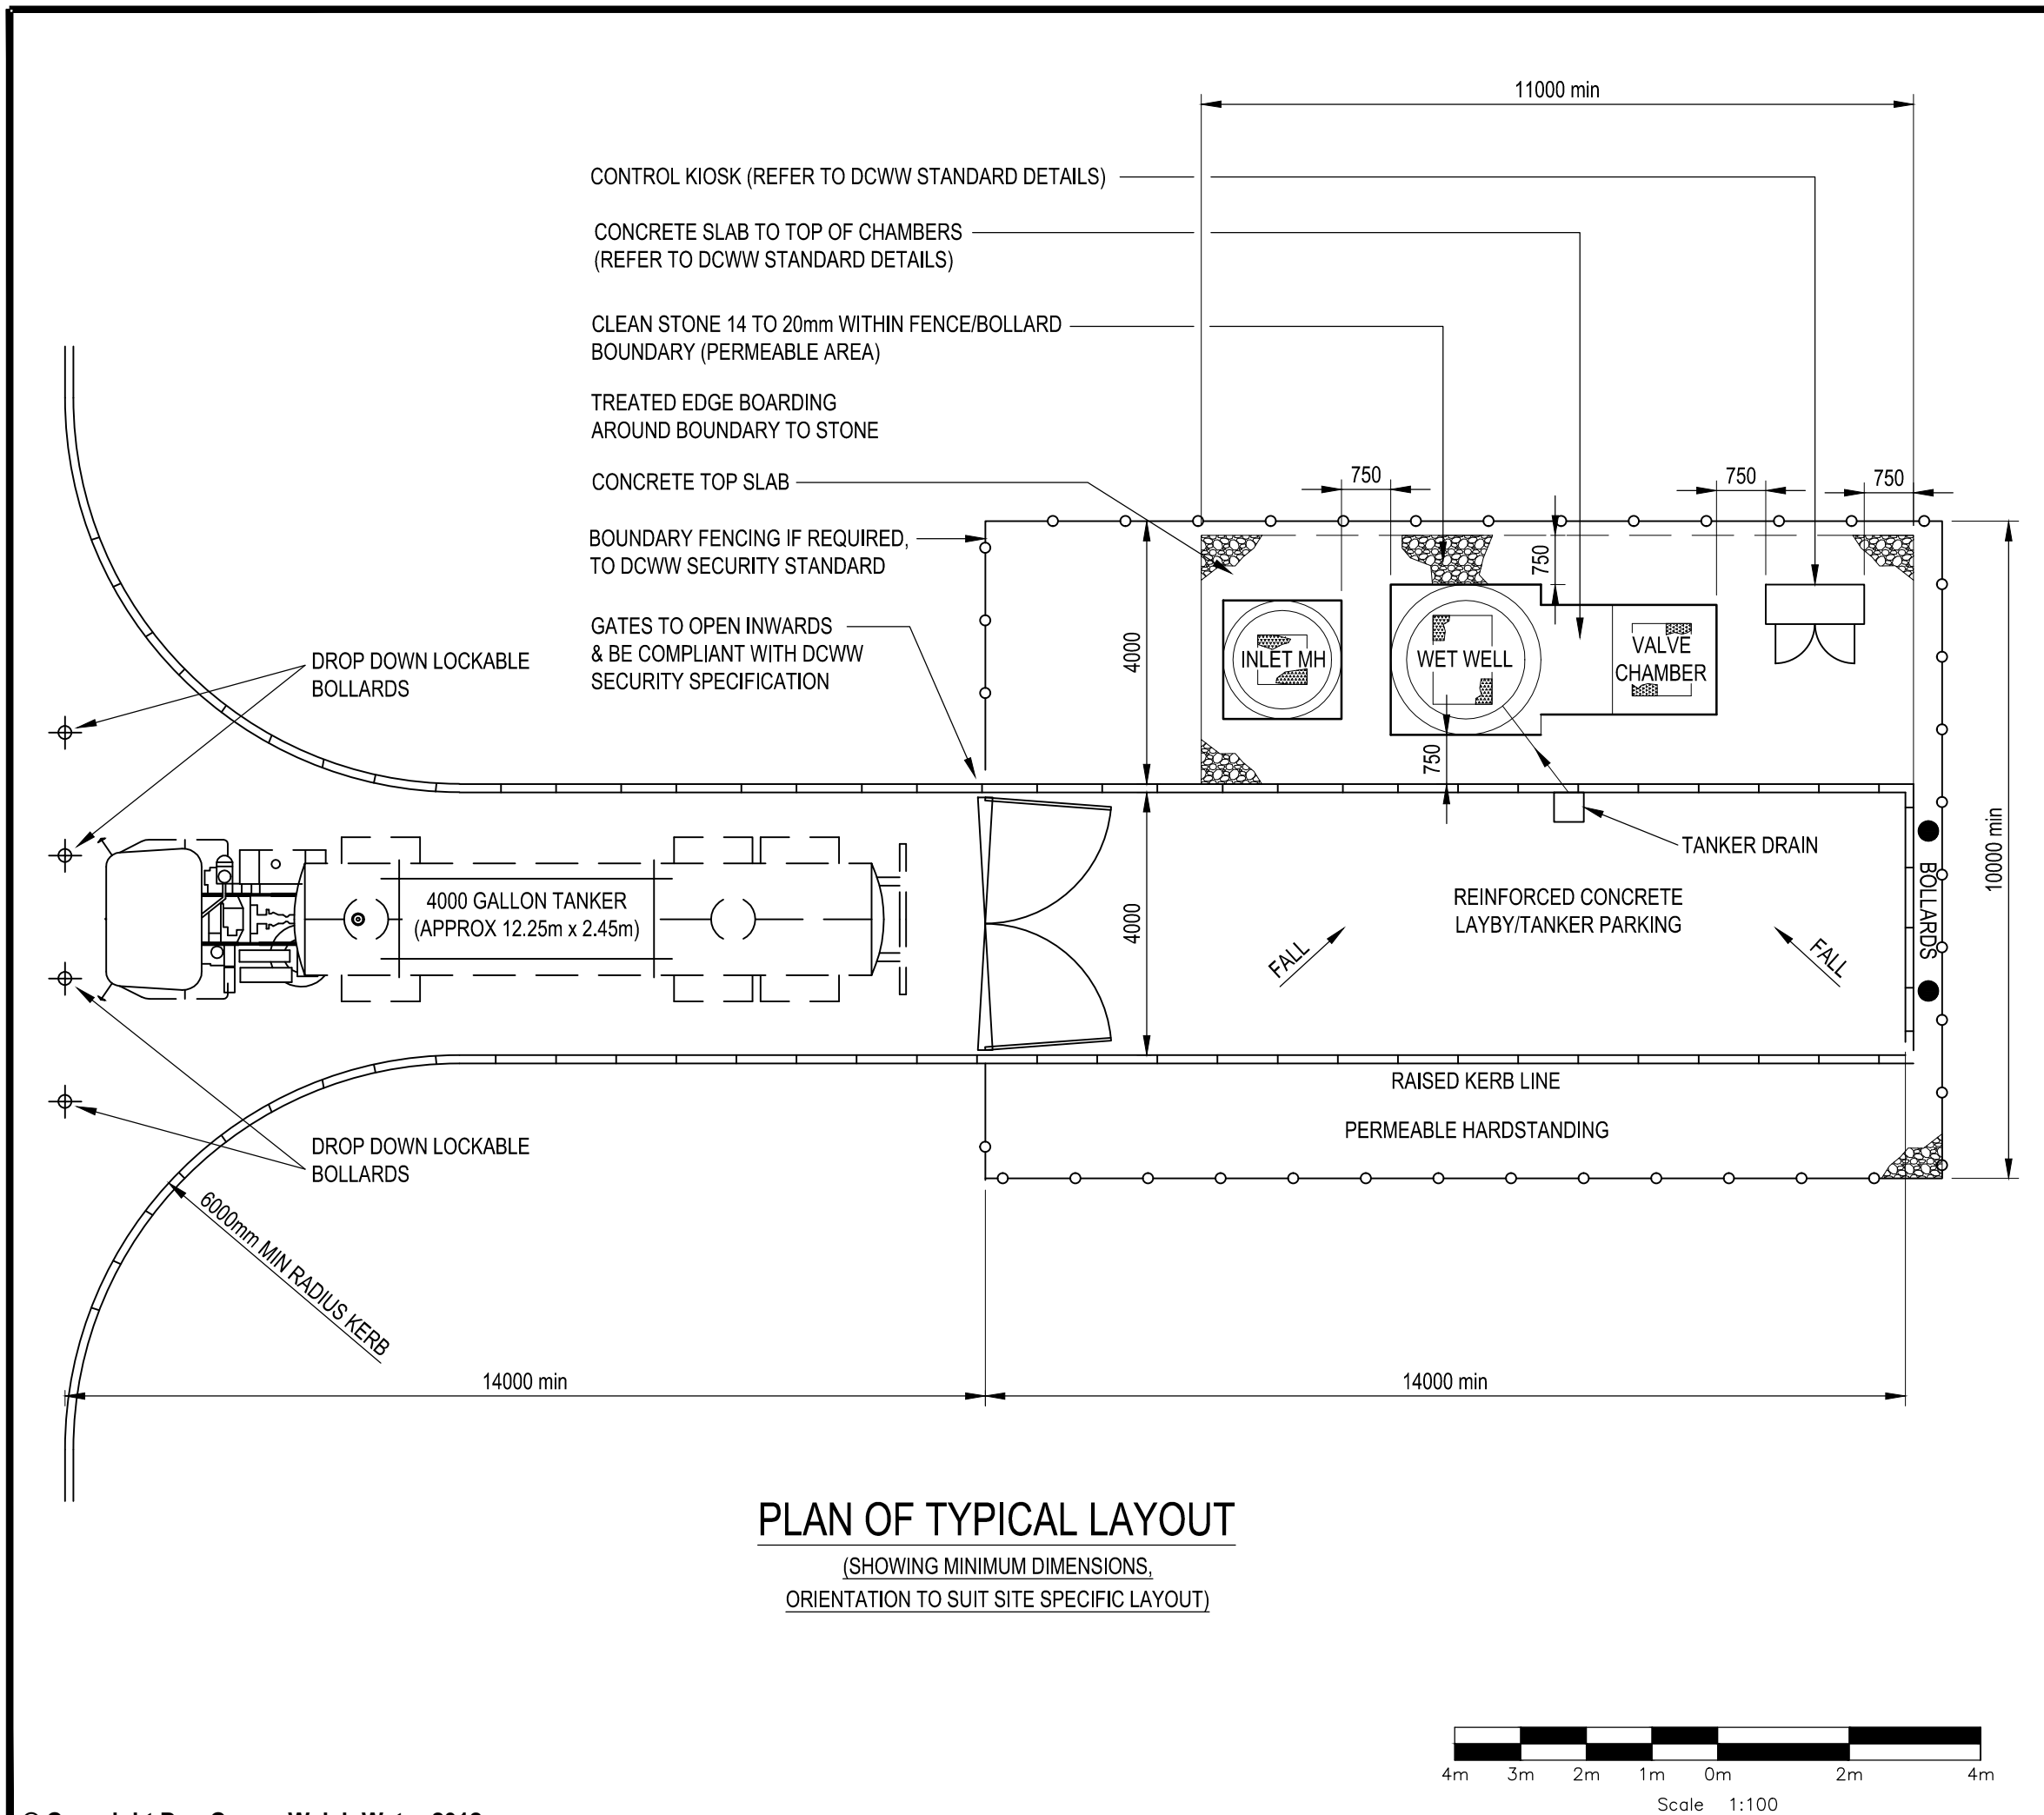

PLAN OF TYPICAL LAYOUT
(SHOWING MINIMUM DIMENSIONS,
ORIENTATION TO SUIT SITE SPECIFIC LAYOUT)

NOTES

1. THIS DRAWING TO BE READ IN CONJUNCTION WITH CS501 (CESWI 7th EDITION) AND CS501A (DCWW CIVIL SPECIFICATION).
2. FINISHED GROUND LEVEL TO BE AGREED AND CONFIRMED WITH LAND OWNER & DCWW LAND AGENT.
3. EXACT ORIENTATION OF STRUCTURES AND COMPOUND TO BE DETERMINED BY SITE CONDITIONS.
4. A HAMMER HEAD TANKER TURNING AREA MAY BE REQUIRED FOR MAJOR ROADS.

A	FIRST ISSUE	TD	PM		JULY 2013
REV	REVISION	DRN	CHK	REVD	DATE



**DCWW
STANDARD DRAWINGS**

GROUP:SD19

**PACKAGE PUMPING
STATIONS**

**TITLE:
TYPICAL TYPE 3 PUMPING
STATION LAYOUT**

	INITIALS	DATE	SCALES
DRAWN BY:	TD	SEPT. 2012	1:50
CHECKED BY:	PM	JULY 2013	
REVIEWED BY:	RD	JULY 2013	
DIMENSIONS IN MILLIMETRES			A3
CLIENT DRAWING NO. SDM4001/005			REV. A