


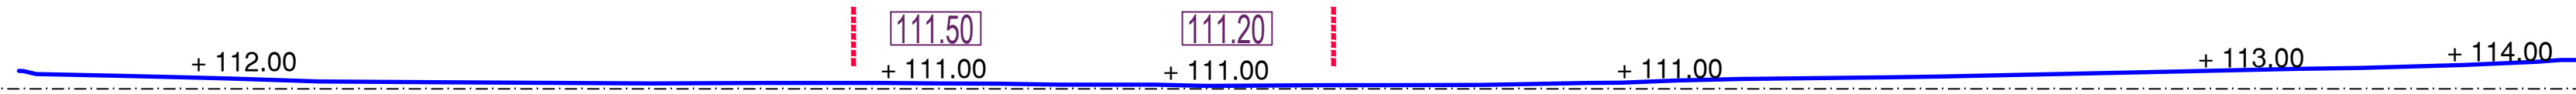


Datum + 50.00

SECTION AA



Datum + 50.00

SECTION BB

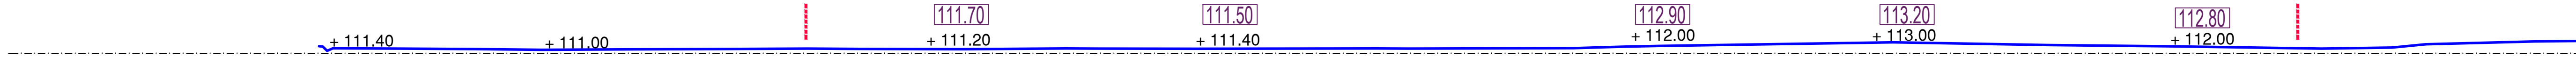

Datum + 50.00

SECTION CC

KEY

+ 110.00 Existing Ground Levels

112.30 Proposed FFL's

Phase 1 Redline Boundary Extents

