


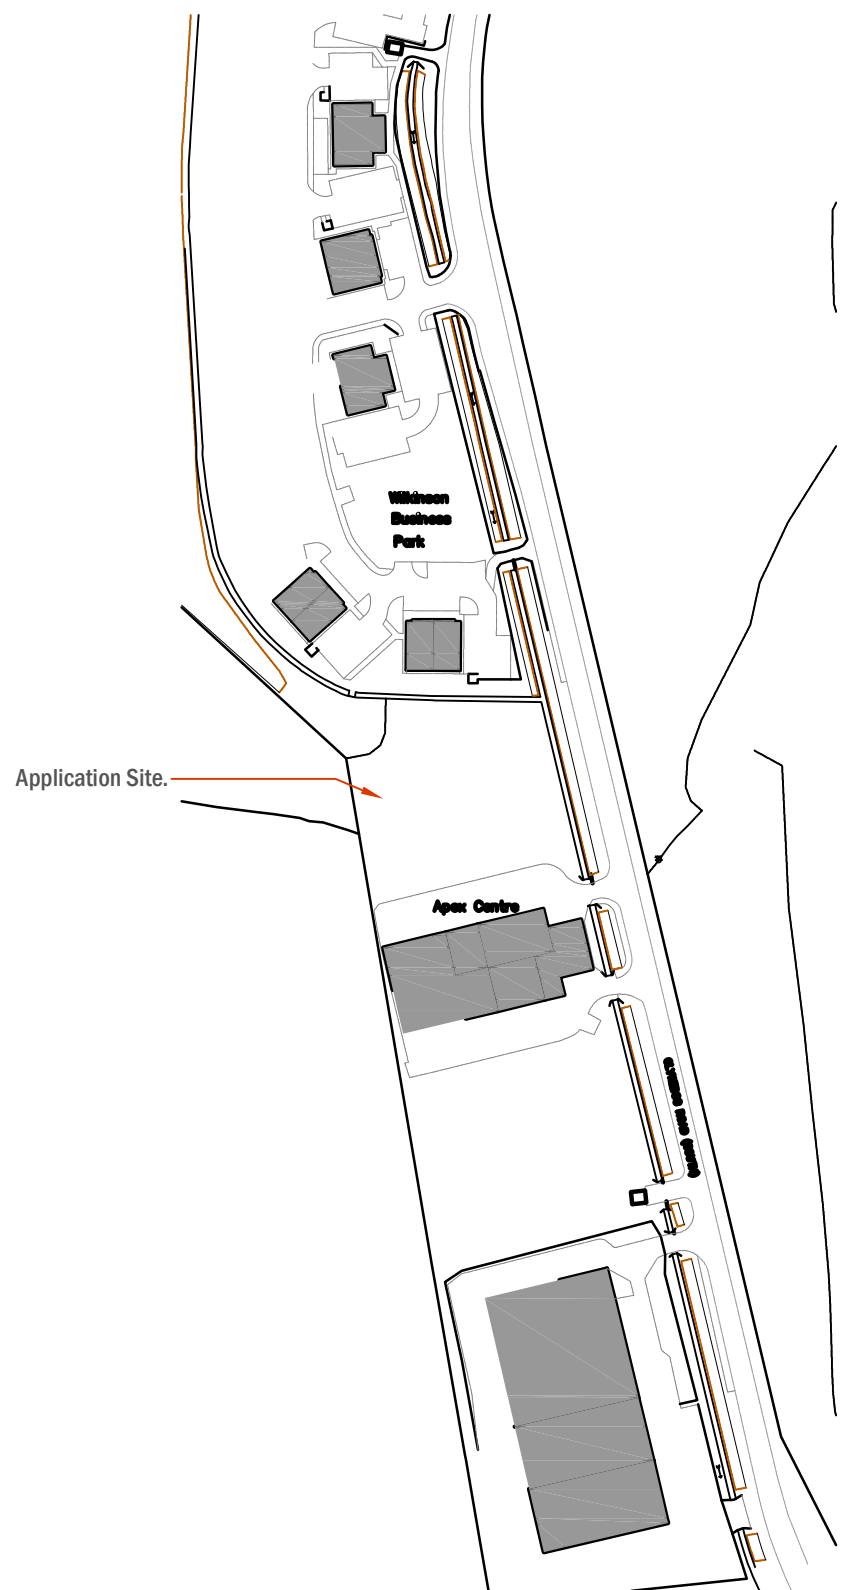

Block Plan as Existing.
Scale 1:500.
0 m. 10 m.



Site Location Plan.
Scale 1:2500.

Planning Issue.
August 2020.

A1	29-08-20	First Issue.
Rev	Date	Notes
PROJECT Proposed Storage Units. at Plot B Site 4000 Clywedog Road South Wrexham Industrial Estate Wrexham		
DRAWING TITLE Site Location Plan.		
SCALE AT A1 1:500 & 2500@A1		DATE 29-08-20
DRAWING NUMBER 2012-SLP		REVISION A1