




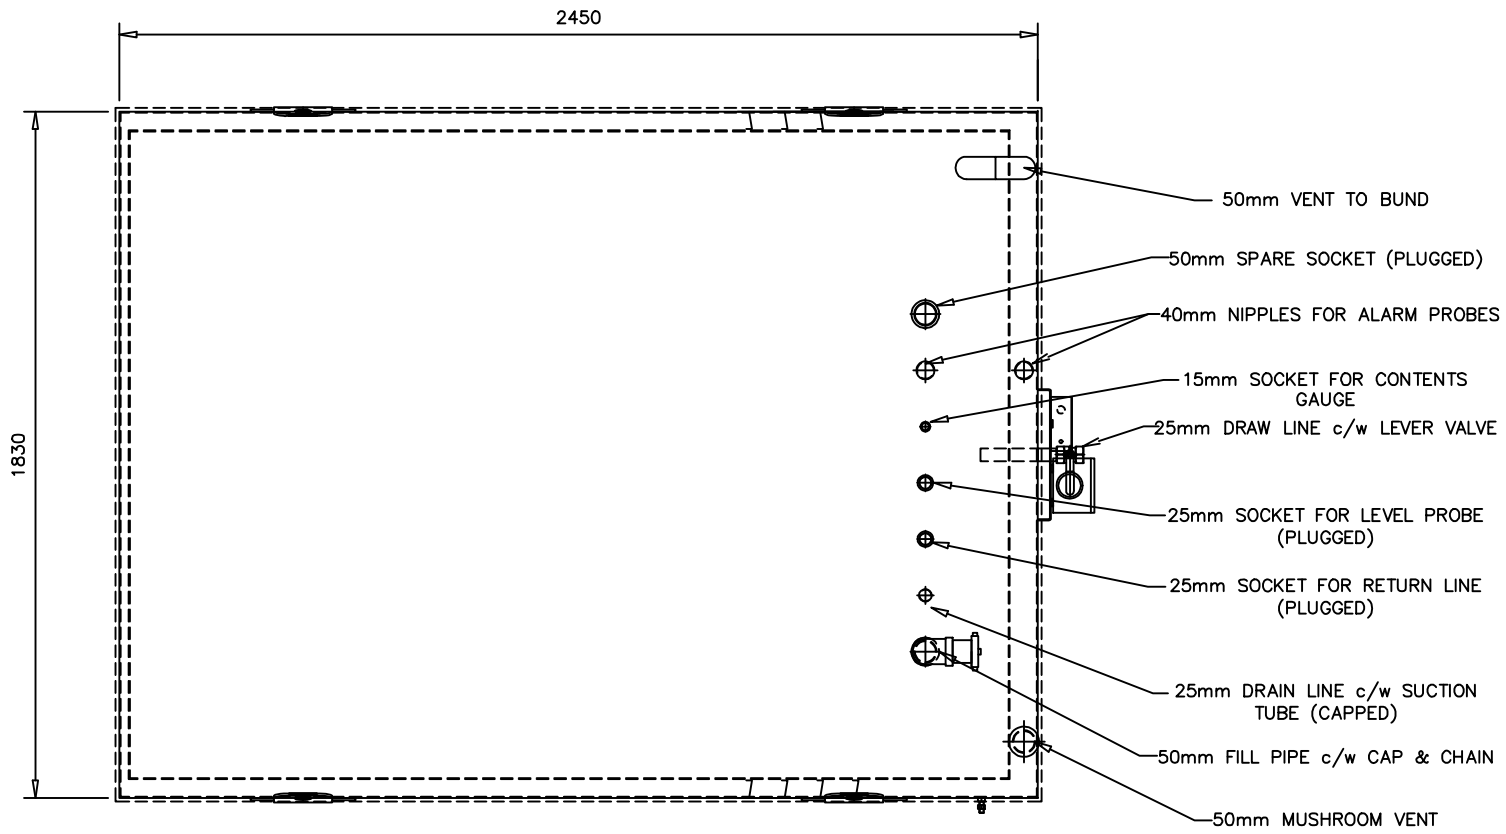

PLAN VIEW

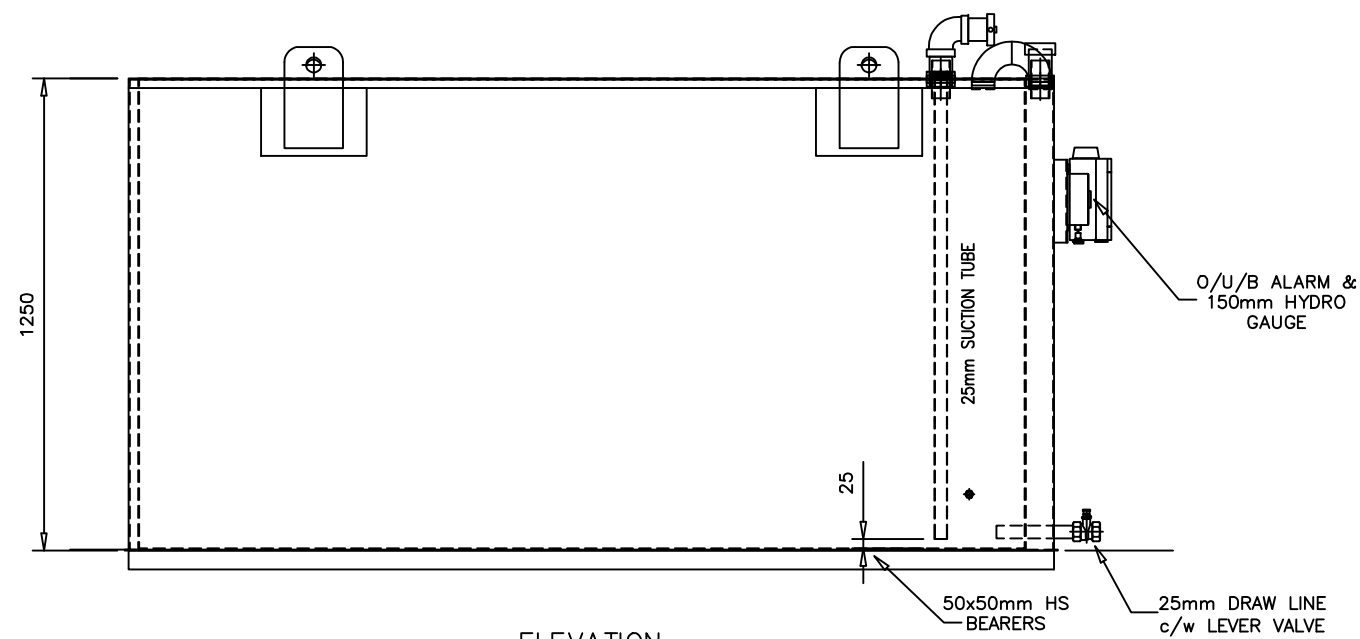

ELEVATION

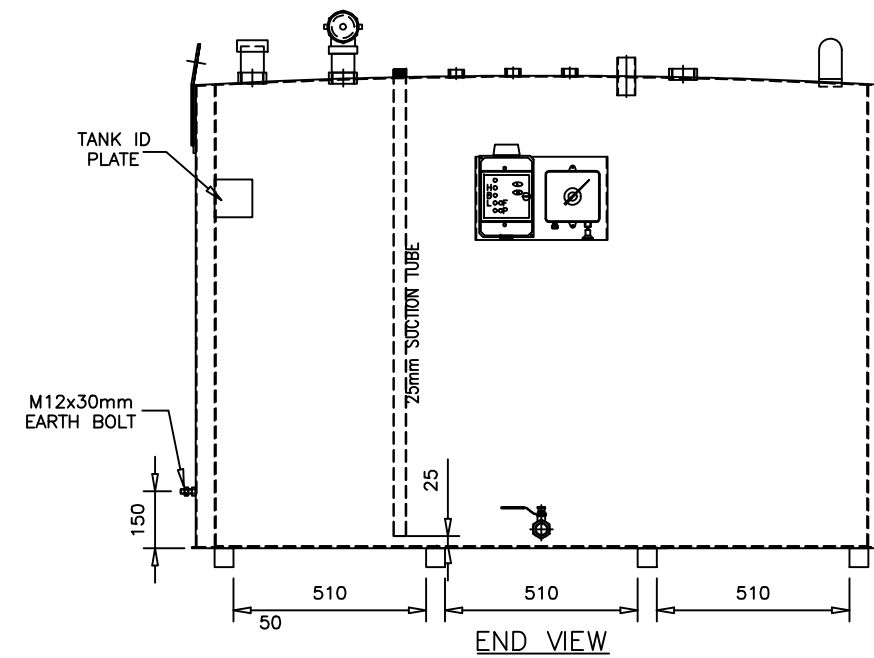

END VIEW

**Finishes To Be Confirmed
And Agreed With LPA**

A	08-10-18	AW	For Planning	NS
Rev	Date	By	Details	Apr'd



St Land Holdings Limited

PROJECT **BRIDGE ROAD NORTH WREXHAM**

CLIENT **ST. Land Holdings Limited**

TITLE **Waste&New Oil Tank Details**

Scale	1:20	Drg. No.
Size	A3	
		CL-01-009