





FRONT ELEVATION - Proposed




SIDE ELEVATION - proposed

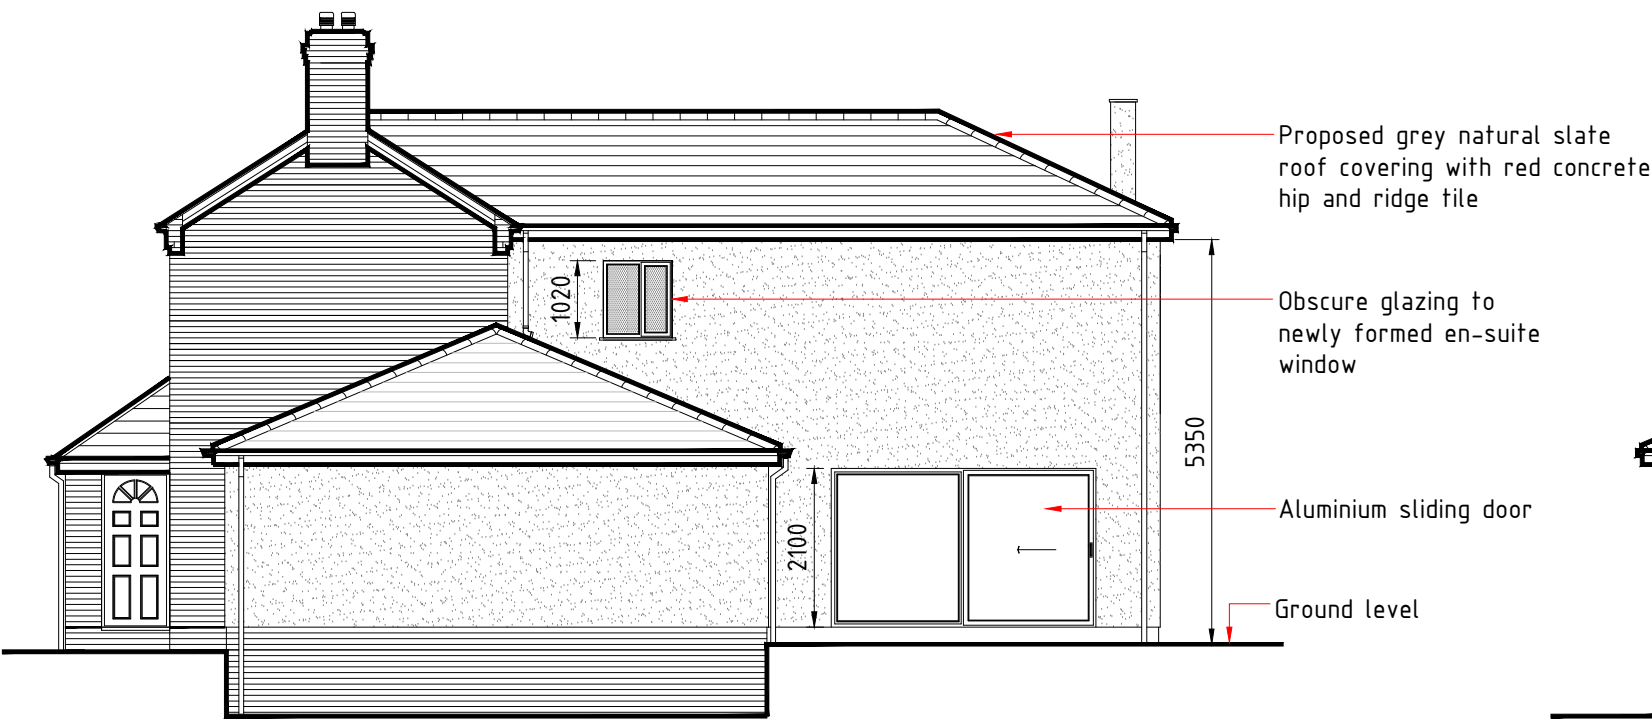


REAR ELEVATION - proposed

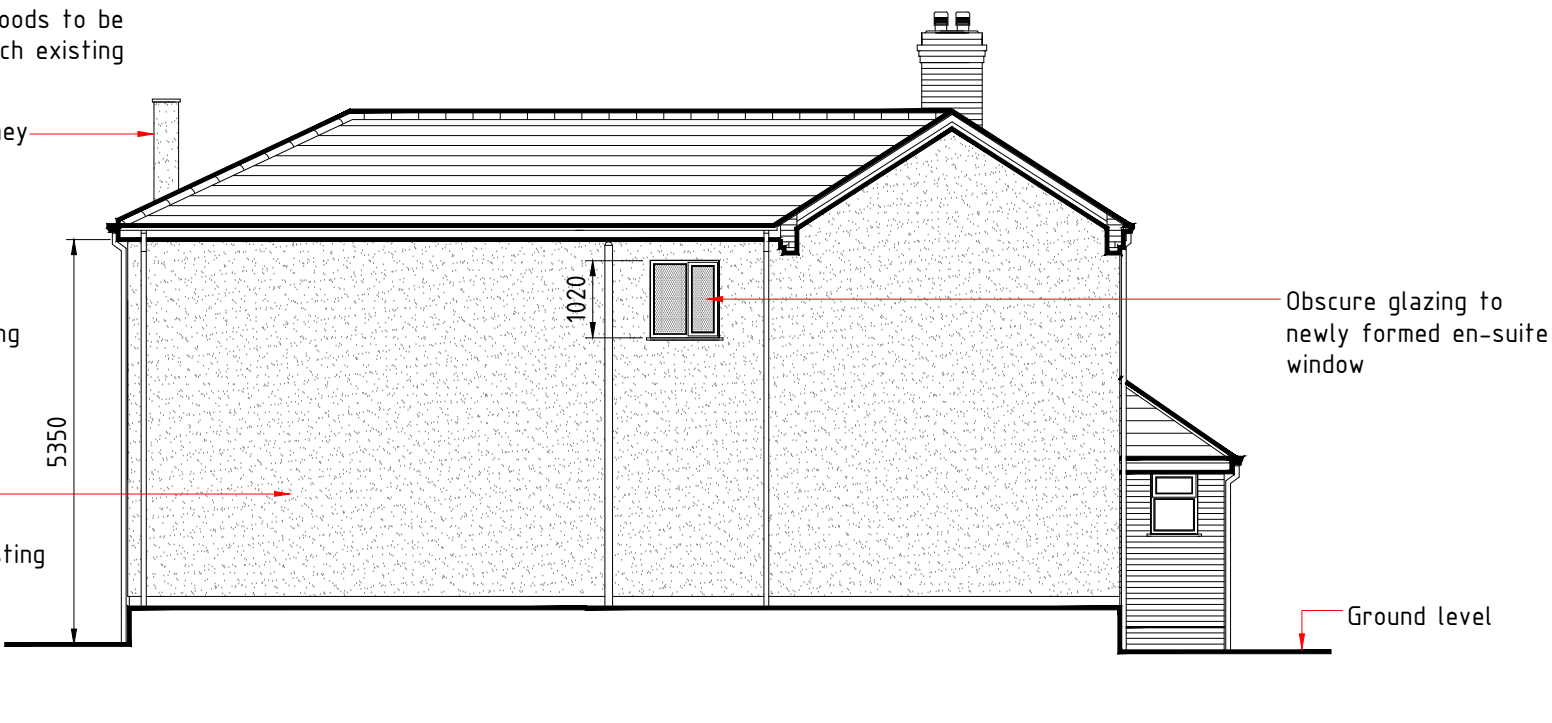

SIDE ELEVATION - propsed

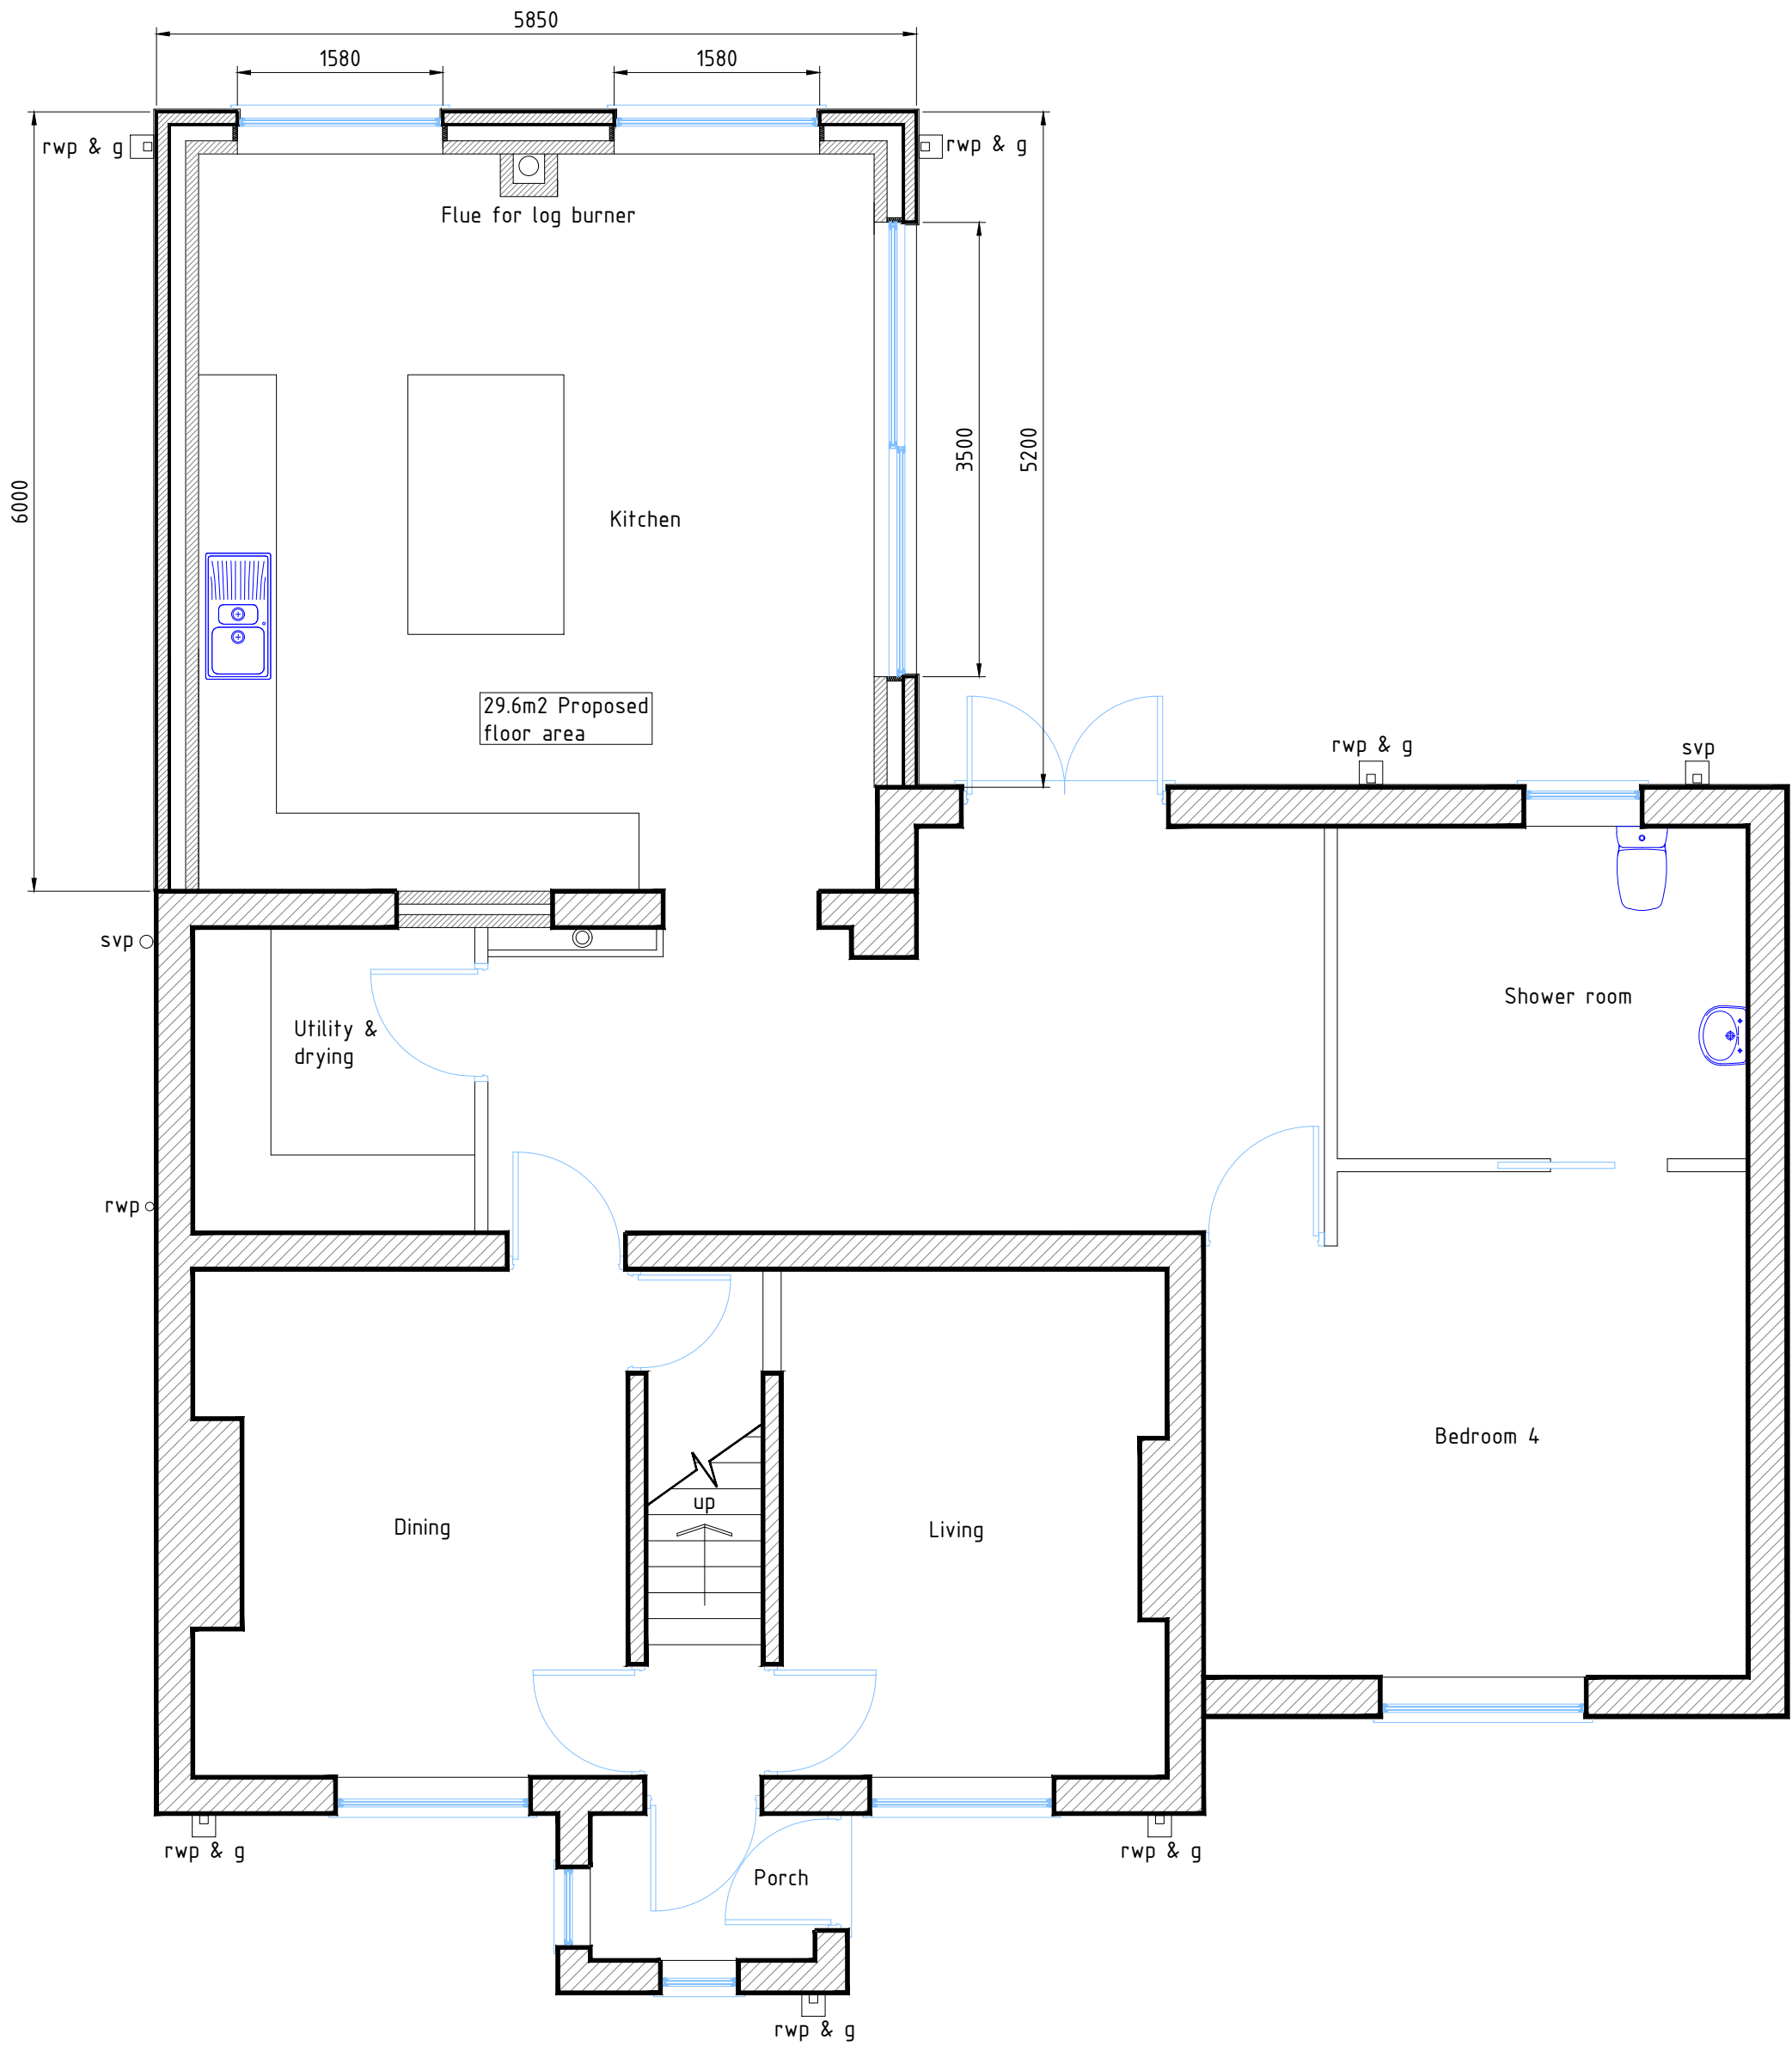

GROUND FLOOR PLAN - proposed

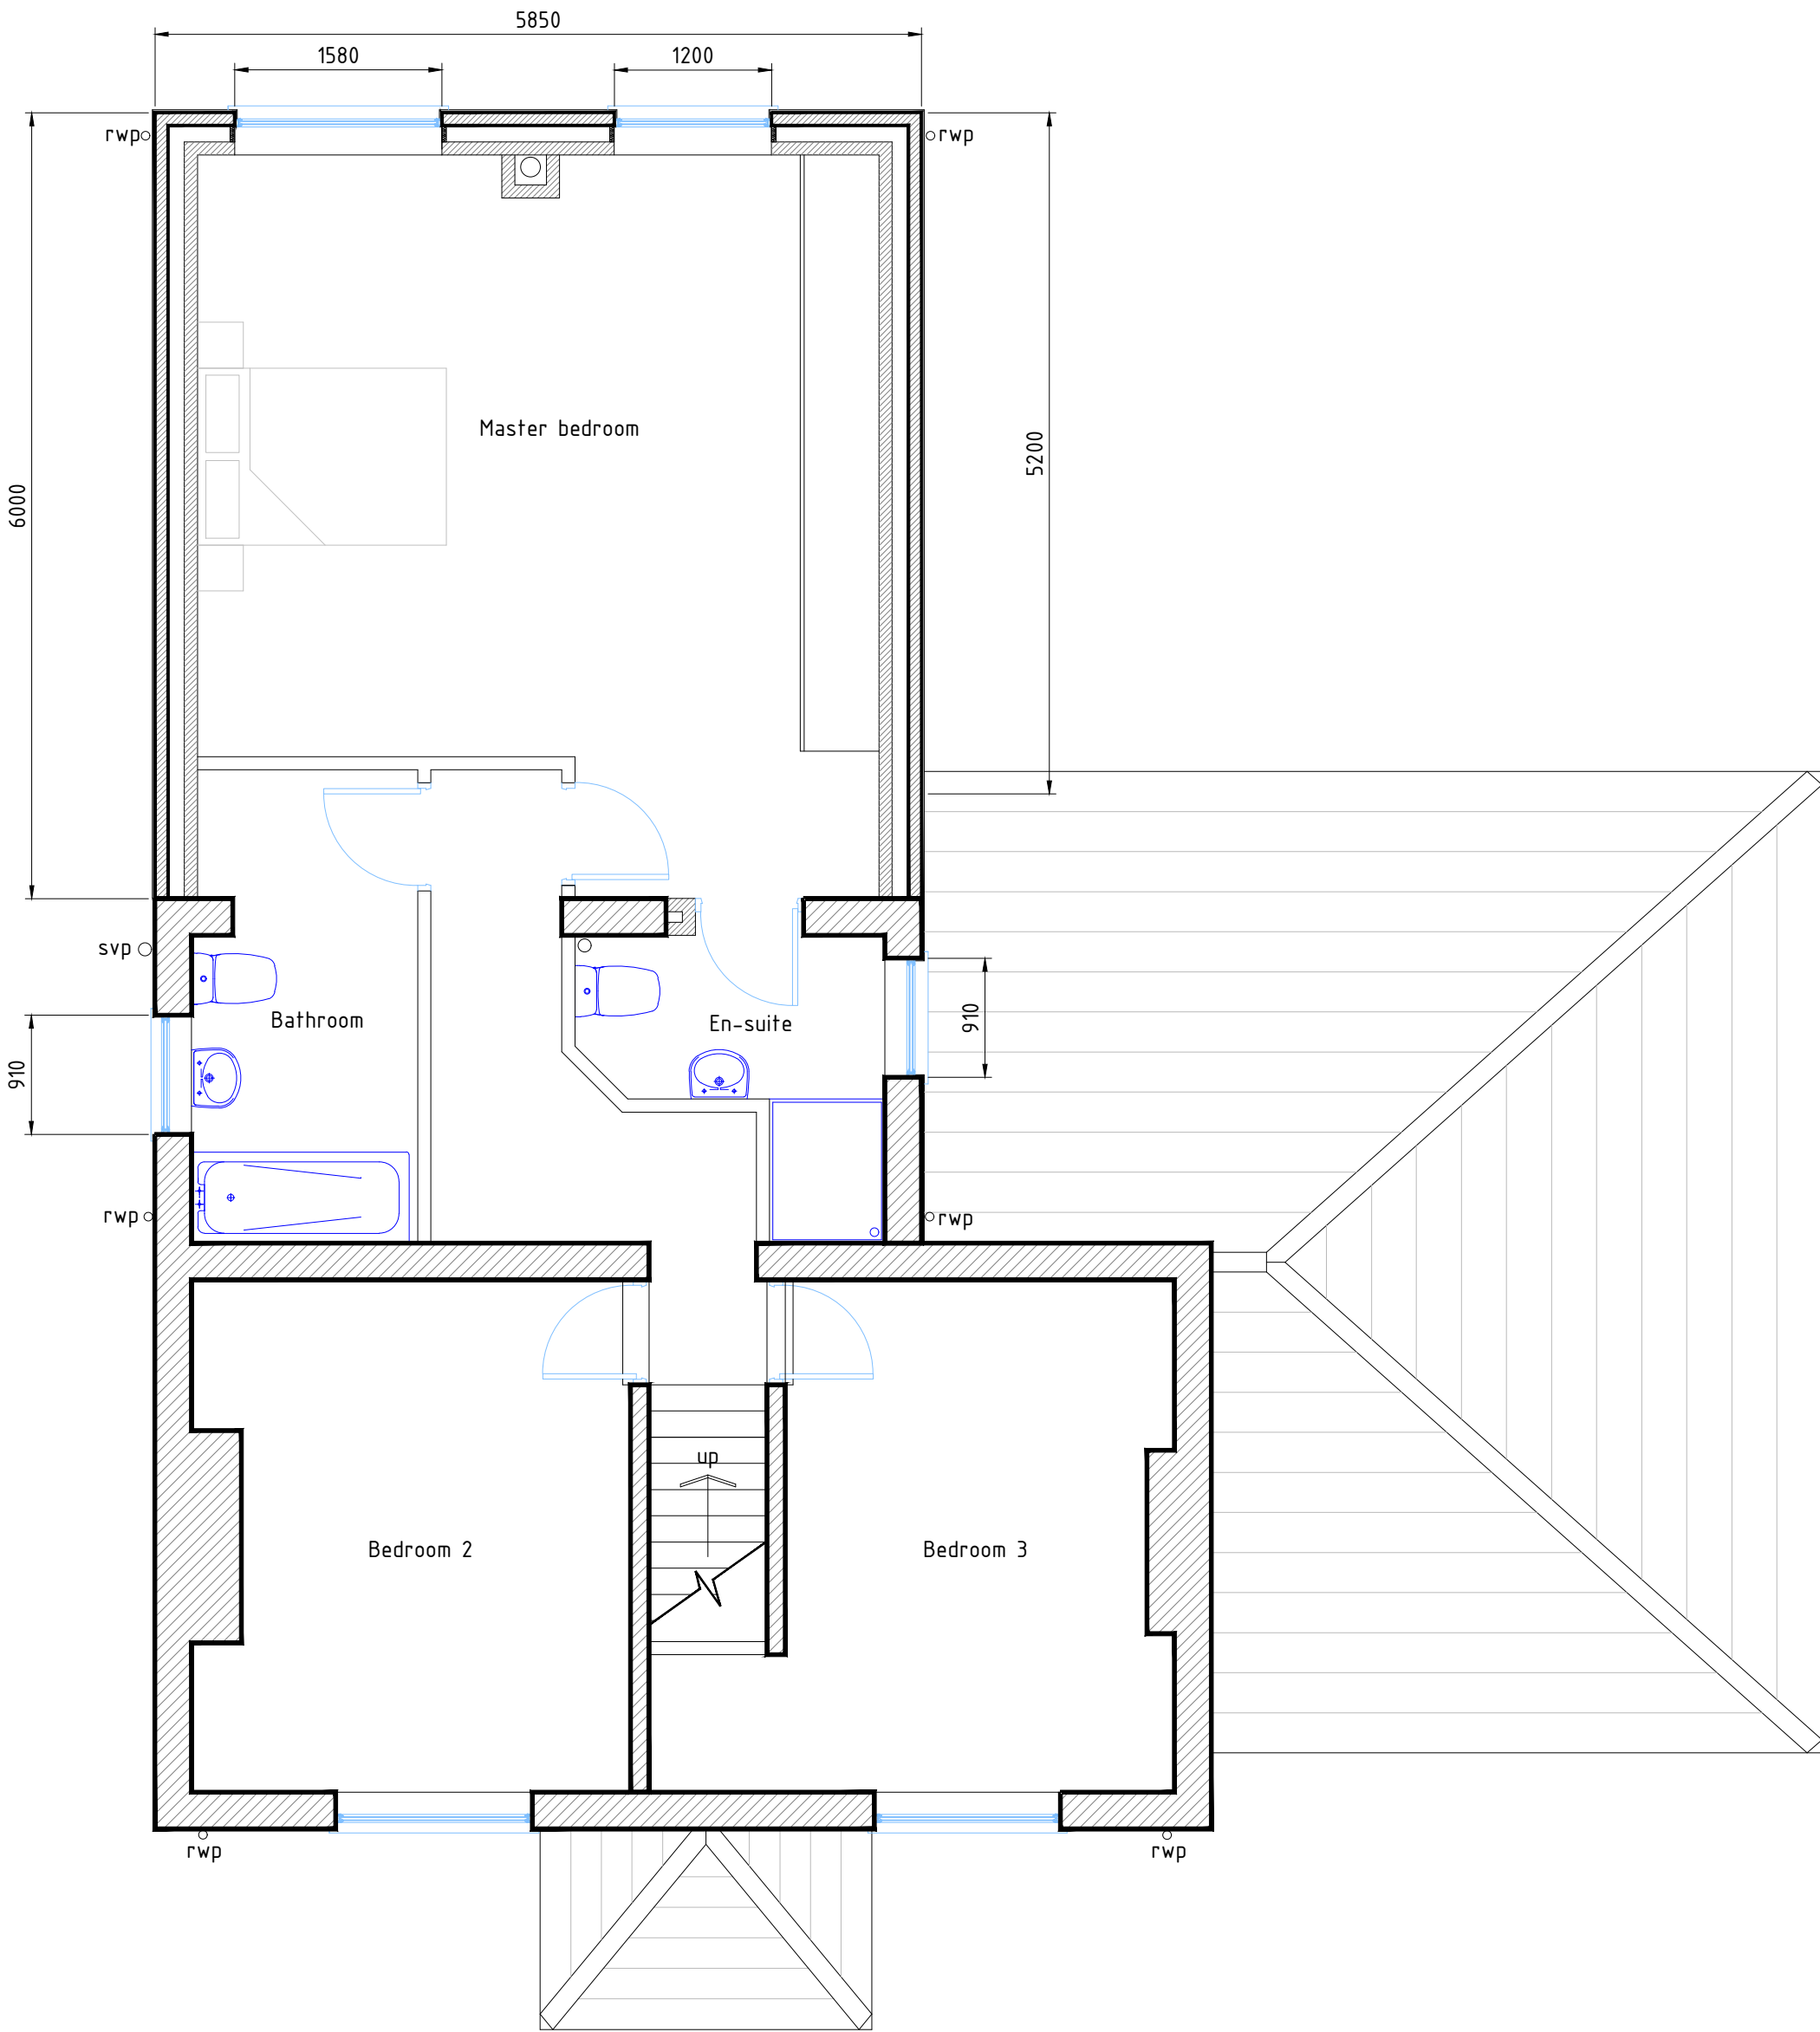

FIRST FLOOR PLAN - proposed