

New bay extensions to north & south elevations to be clad with (walls and roof) Euroclad Veio standing seam in grey. On insulated carrier frame, Cement board substrate and SFS/timber frame.

External face of masonry walls to be finished with Wehterby Thin coat Thru' colour render system colour TBC.

uPVC windows colour to be dark grey.

uPVC windows colour to be dark grey.

uPVC windows colour to be dark grey.

Hit and miss treated timber fencing and post compound for sprinkler tank, secure access gate to be allowed for on south elevation.



Elevation - North


New bay extensions to north & south elevations to be clad with (walls and roof) Euroclad Veio standing seam in grey. On insulated carrier frame, Cement board substrate and SFS/timber frame.

uPVC windows colour to be dark grey.


External face of masonry walls to be finished with Wehterby Thin coat Thru' colour render system colour TBC.

uPVC windows colour to be dark grey.


Hit and miss treated timber fencing and post compound for sprinkler tank, secure access gate to be allowed for on south elevation.

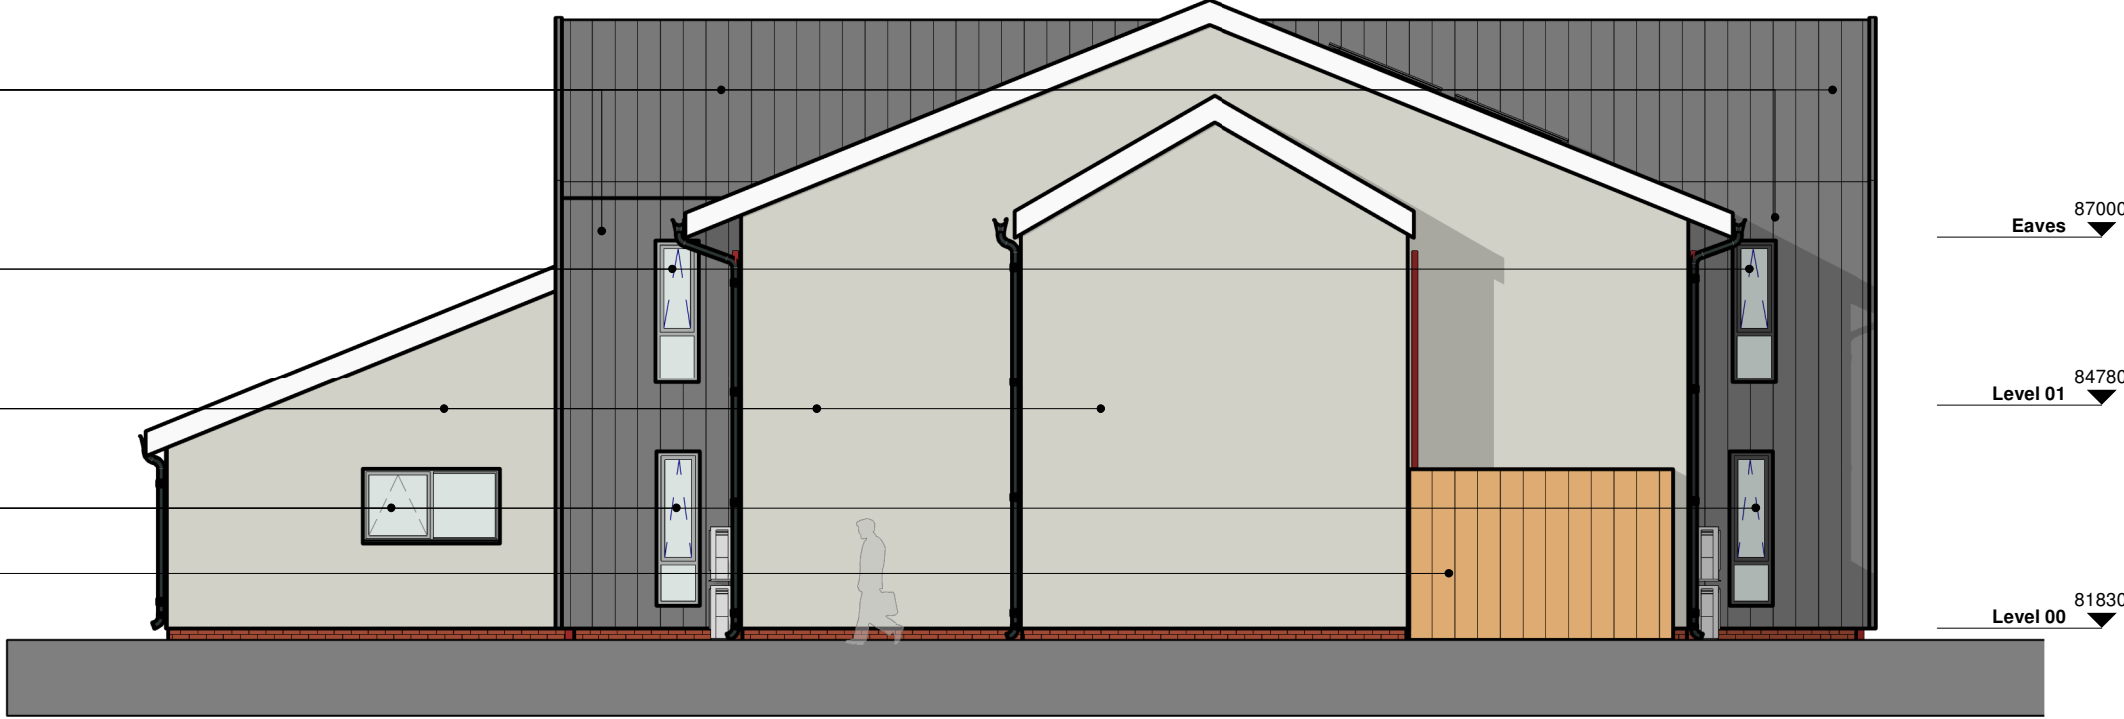

Elevation - East

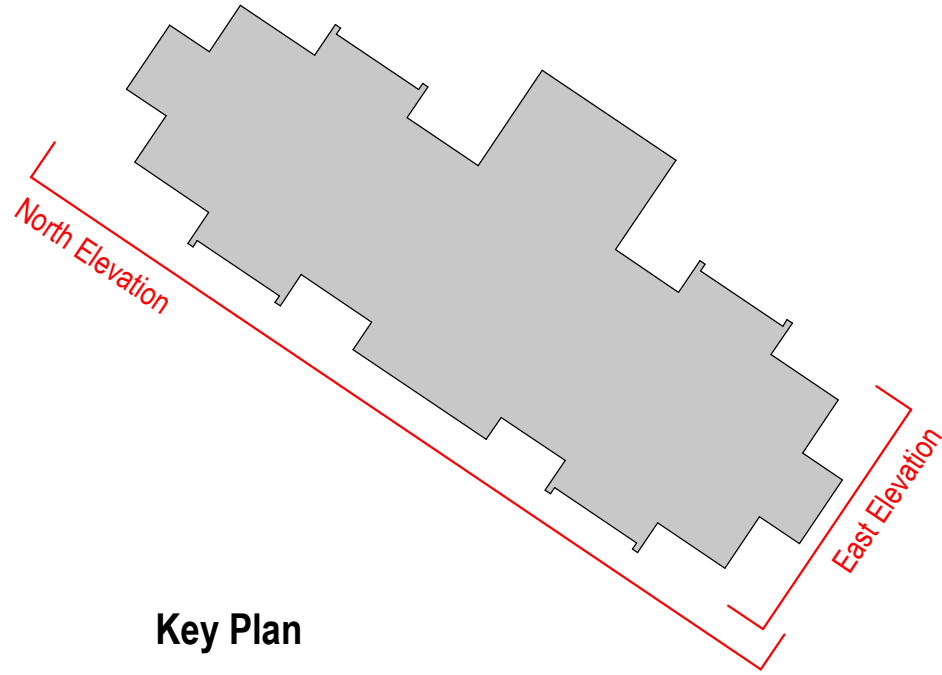

Key Plan

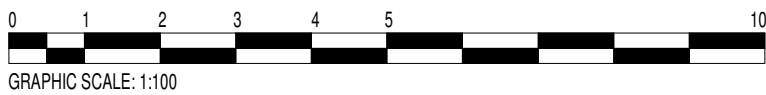

REV	DATE	REVISION NOTE	BY	CHECK
P8	01.02.21	TENDER ISSUE	JH	DG
P7	11.12.20	Issue for Cost Estimate	JH	DG
P6	28.10.20	PV panels added to south elevation	JH	DG
P5	19.10.20	Issued for information	JH	DG
P4	04.09.20	Windows updated, bay wall cladding updated to Client's comments	JH	DG
P3	11.08.20	Planning Issue	JH	DG
P2	18.05.20	EXTERNAL MATERIALS UPDATED	HTP	DG
P1	30.04.20	ISSUE	RM	DG