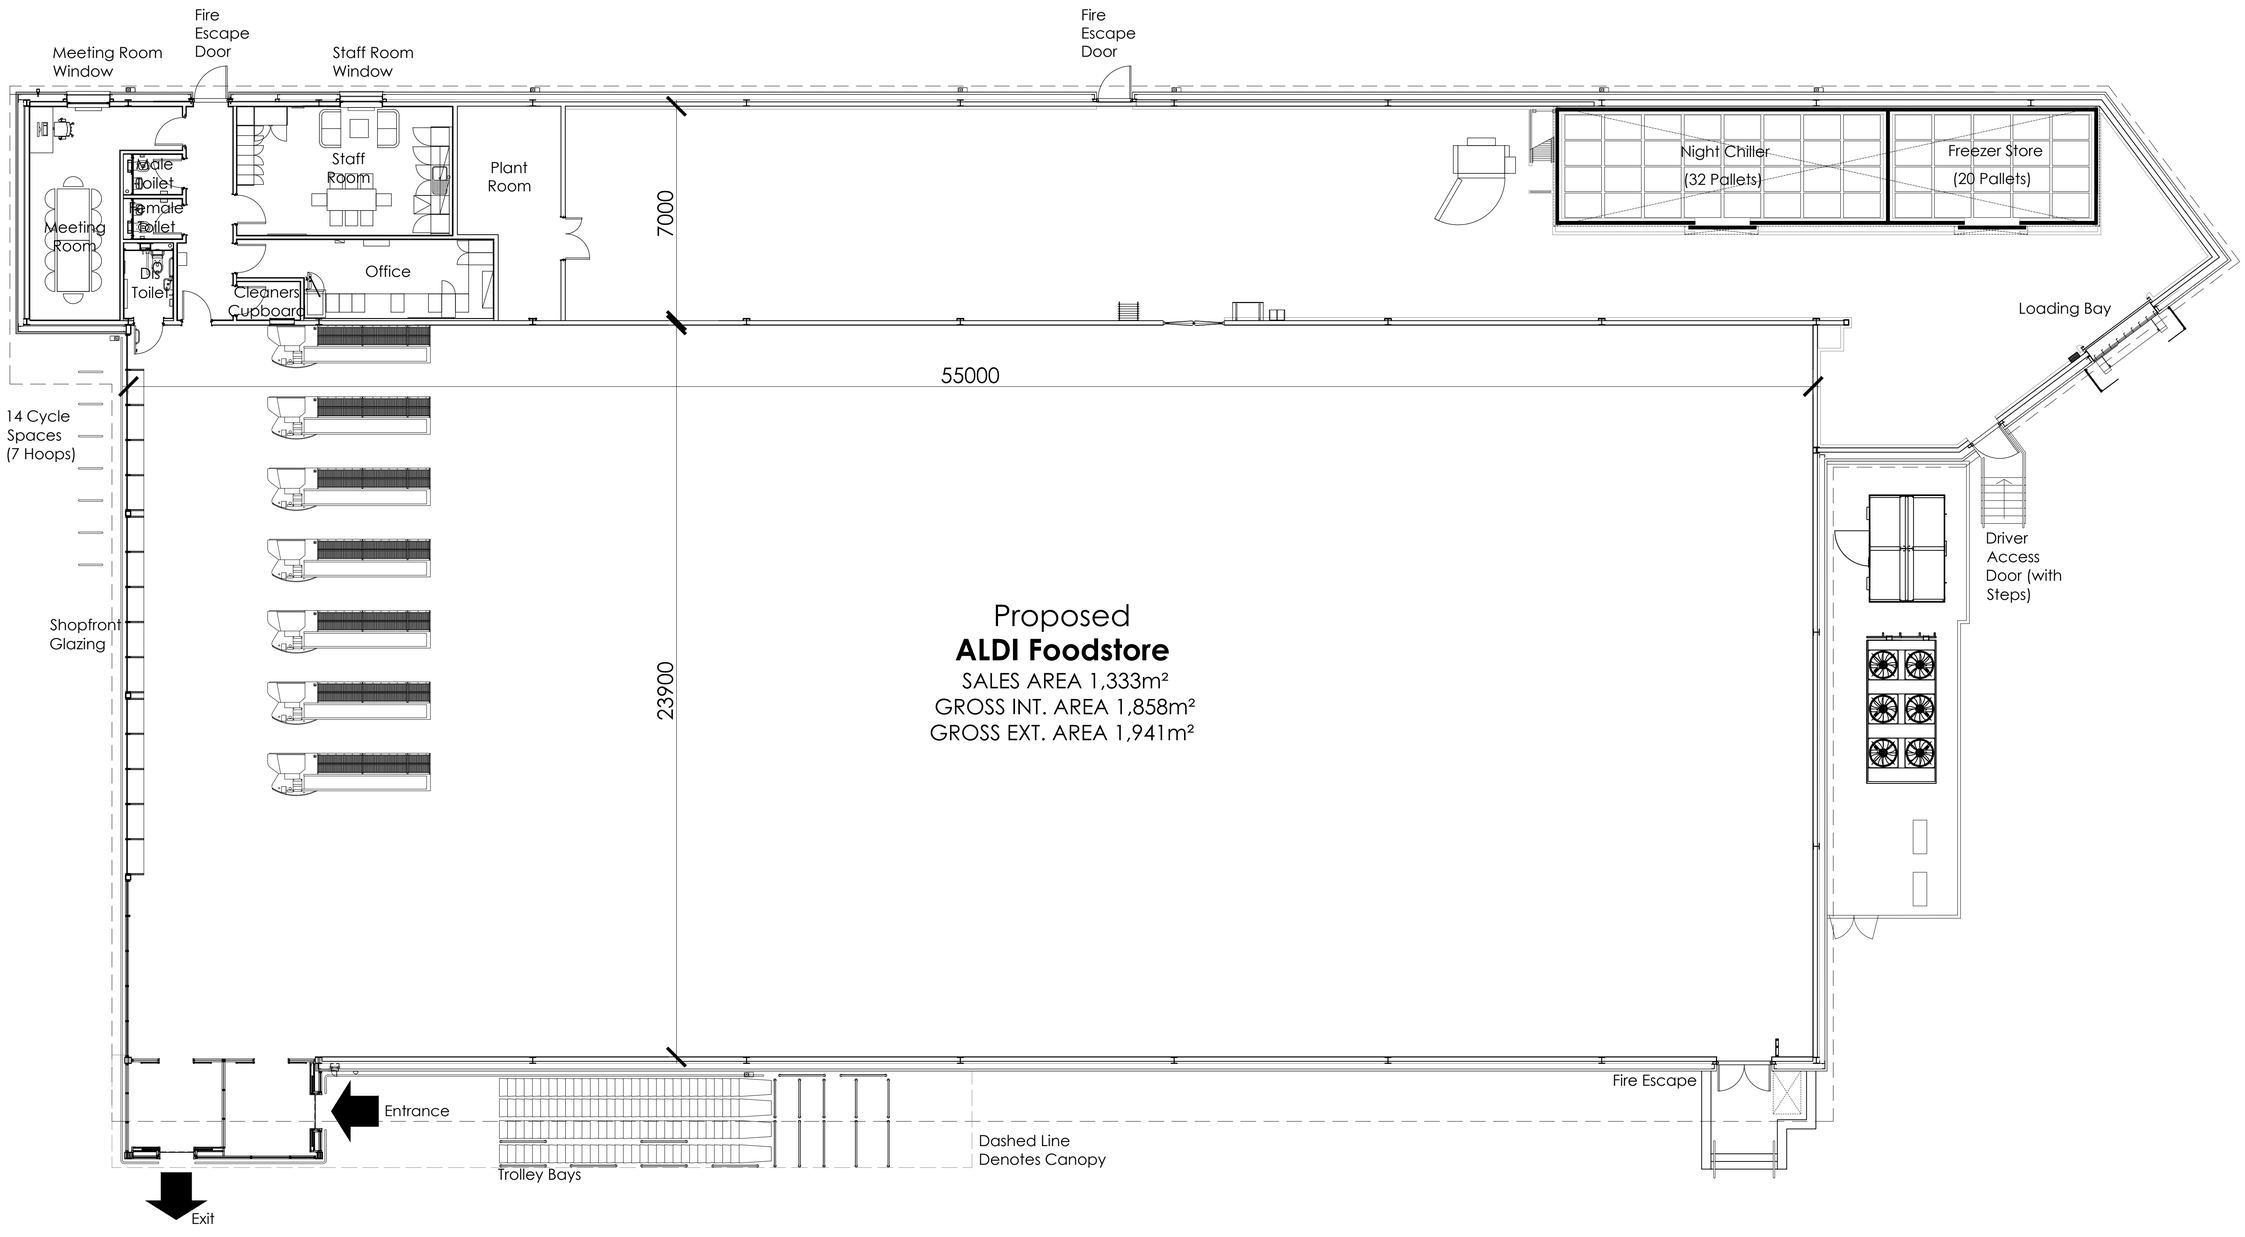


Proposed General Arrangement Plan
Scale 1:100 @ A1

0 1000 2000 3000 4000 5000mm
SCALE 1:100

CAD file reference J:\2636NESW - Straight Mile, Llay\17.0 DWG & I.S\100 Series Planning

This drawing is copyright and may not be reproduced in whole or part without written authority. Do not scale off this drawing.

Rev	Date	Description	Rev By	Chk'd By
A	06/11/2020	PLANT UPDATED.	MS	MS

Project Title	PROPOSED DEVELOPMENT GRESFORD ROAD LLAY
Client	ALDI STORES LTD.
Status	PLANNING
Scale	1:100
Drawing Size	A1
Date	SEPT 2020
Drawn By	MS
Checked	MS
Drawing Title	PROPOSED GENERAL ARRANGEMENT PLAN
Job-Dwg No	2636NESW-123
Rev	A

2 St. Johns North, Wakefield, WF1 3QA t. 01924 291800
Carvers Warehouse, 77 Dale Street, Manchester, M1 2HG t. 0161 2388555
The Old Rectory, 79 High Street, Newport Pagnell, MK16 8AB t. 01908 211577
101 London Road, Reading, RG1 5BY t. 0118 9507700
10 Gees Court, St Christophers Place, London, W1U 1JJ t. 0207 4091215
THE HARRIS PARTNERSHIP ARCHITECTS
www.harrispartnership.com