



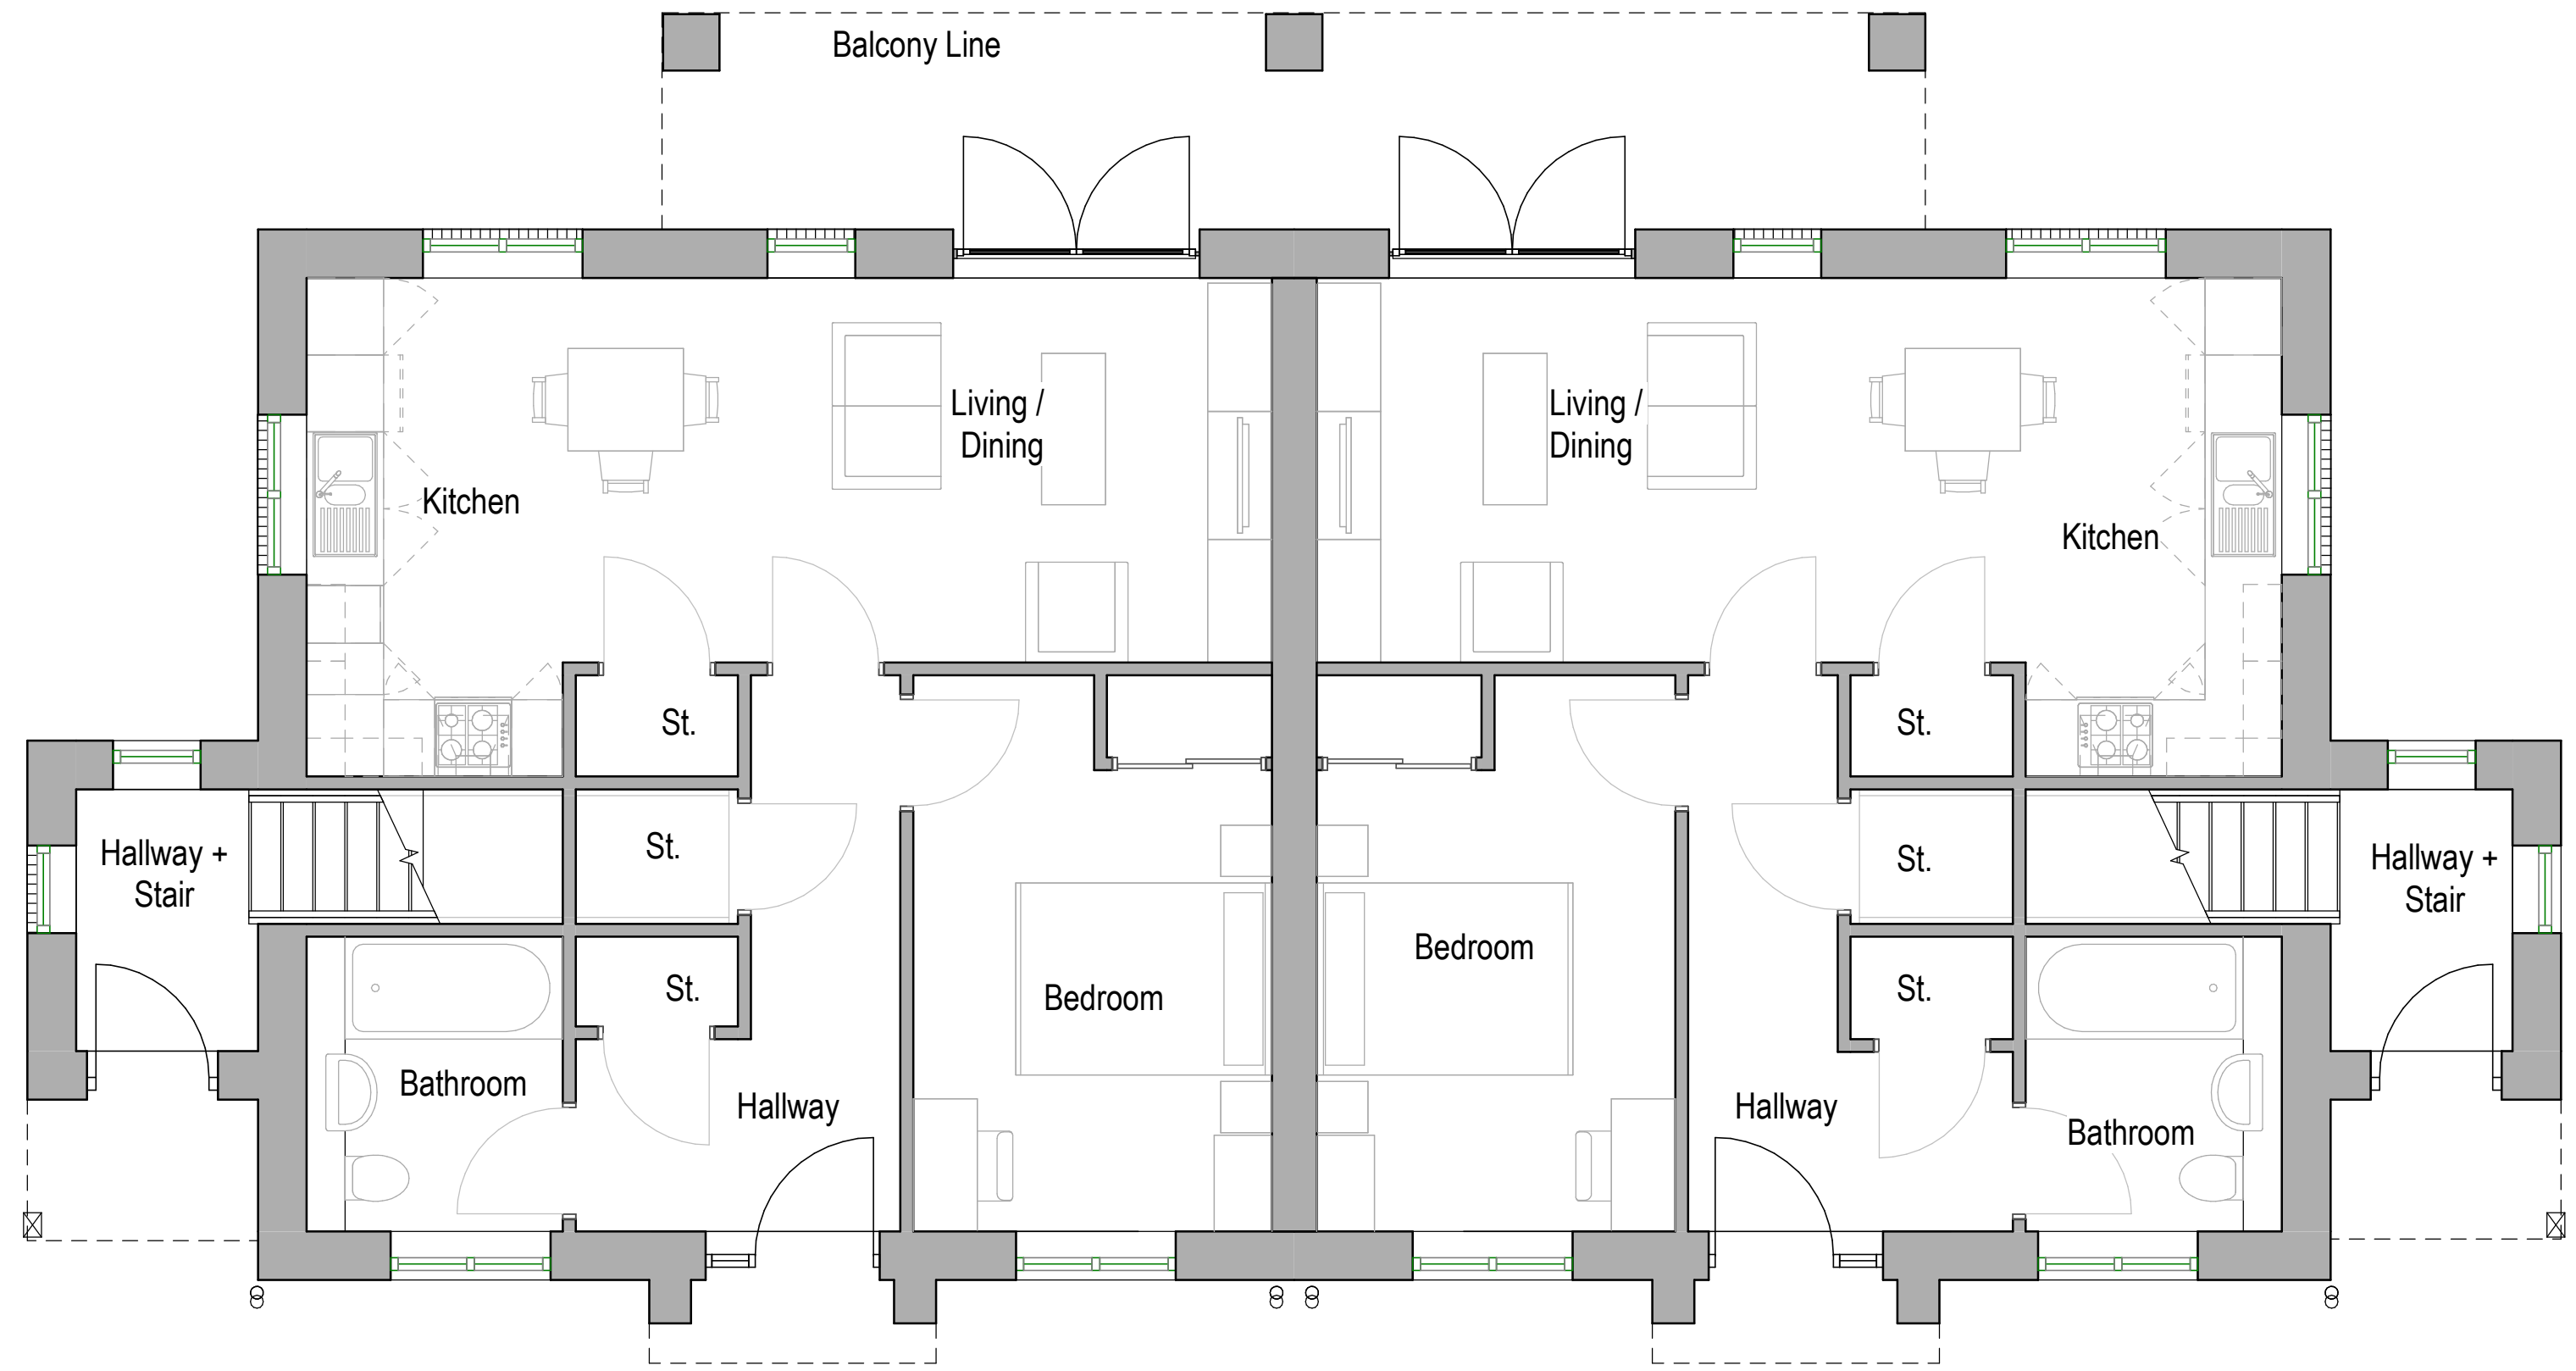

Typical GF Walk-Up Unit: 54sqm

Ground Floor Plan
1 : 50

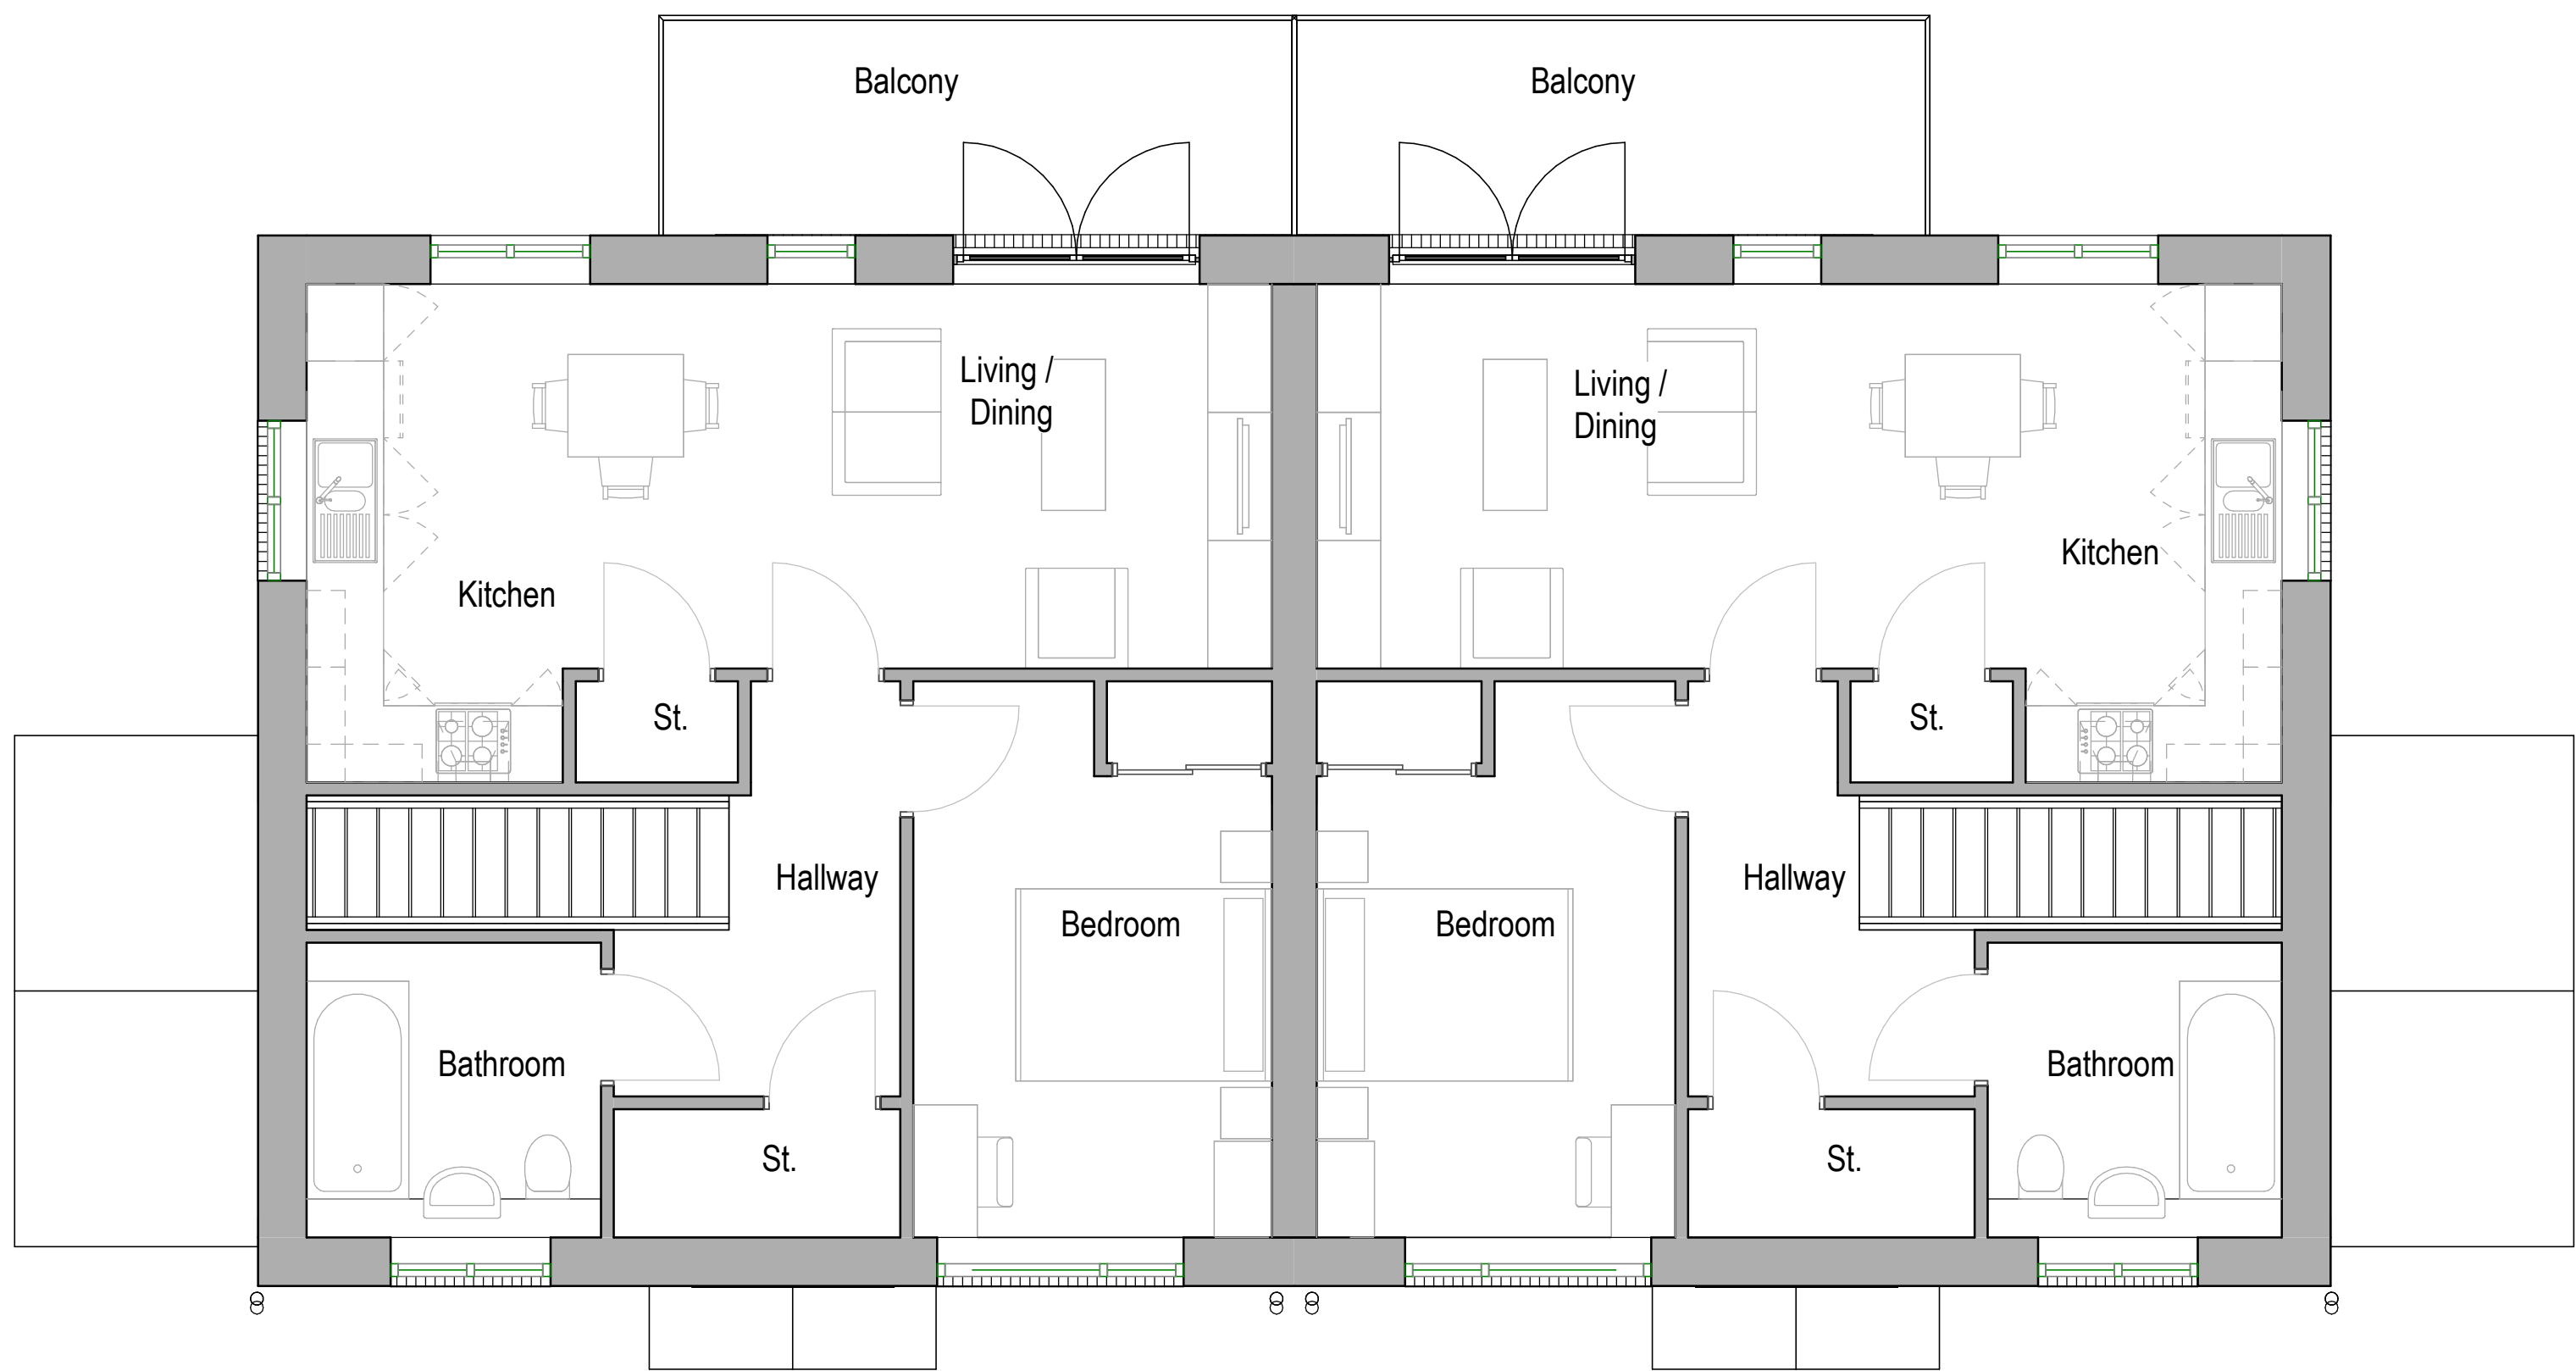

Typical FF Walk-Up Unit: 59sqm

First Floor Plan
1 : 50

Notes
The Contractor is to check all dimensions and conditions on site before commencing. Do not scale from this drawing.
This drawing remains the copyright of POZZONI Architecture Ltd.

Scale Bars		TO BE USED ONLY AS GUIDANCE			
1:5	mm	0	50	100	200
1:10	mm	0	100	200	400
1:20	mm	0	200	400	800
1:50	mm	0	500	1000	2000

P2	Scale bar update	JG	04.09.2020
P1	Updated inline with client changes		10.08.2020
Rev	Description	By	Date
Client	PDW		
Job	Bonc Wen, Wrexham		
Drawing	Walk-Up Apartment Block A - Floor Plans		
Rev	5525_SK2001	Rev	P2
Date	03/07/20	Scale	1 : 50
Job Control	JG	Approved	EM
Planning	Tender	Construction	
Design	Contract	As Built	

pozzoni

10-12 Emerald Street
London
WC1N 3QA

Woodville House
2 Woodville Road
Altrincham
WA14 2FH

+44 20 7078 0079
architects@pozzoni.co.uk

+44 161 928 7848
www.pozzoni.co.uk