



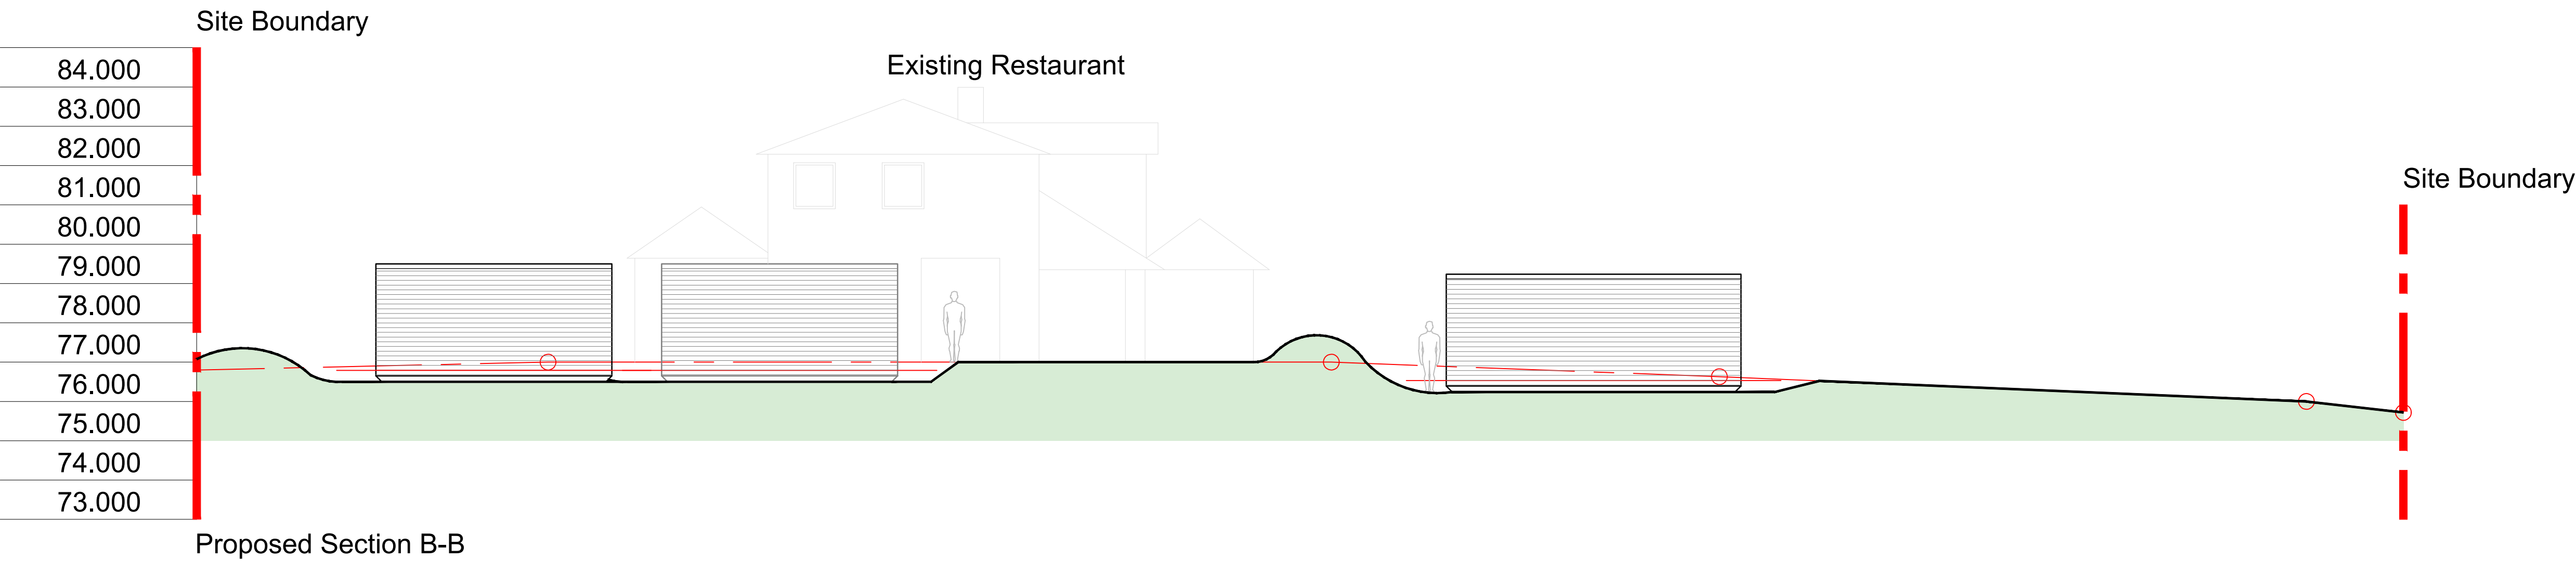

Existing & Proposed Site Section B-B 1:100

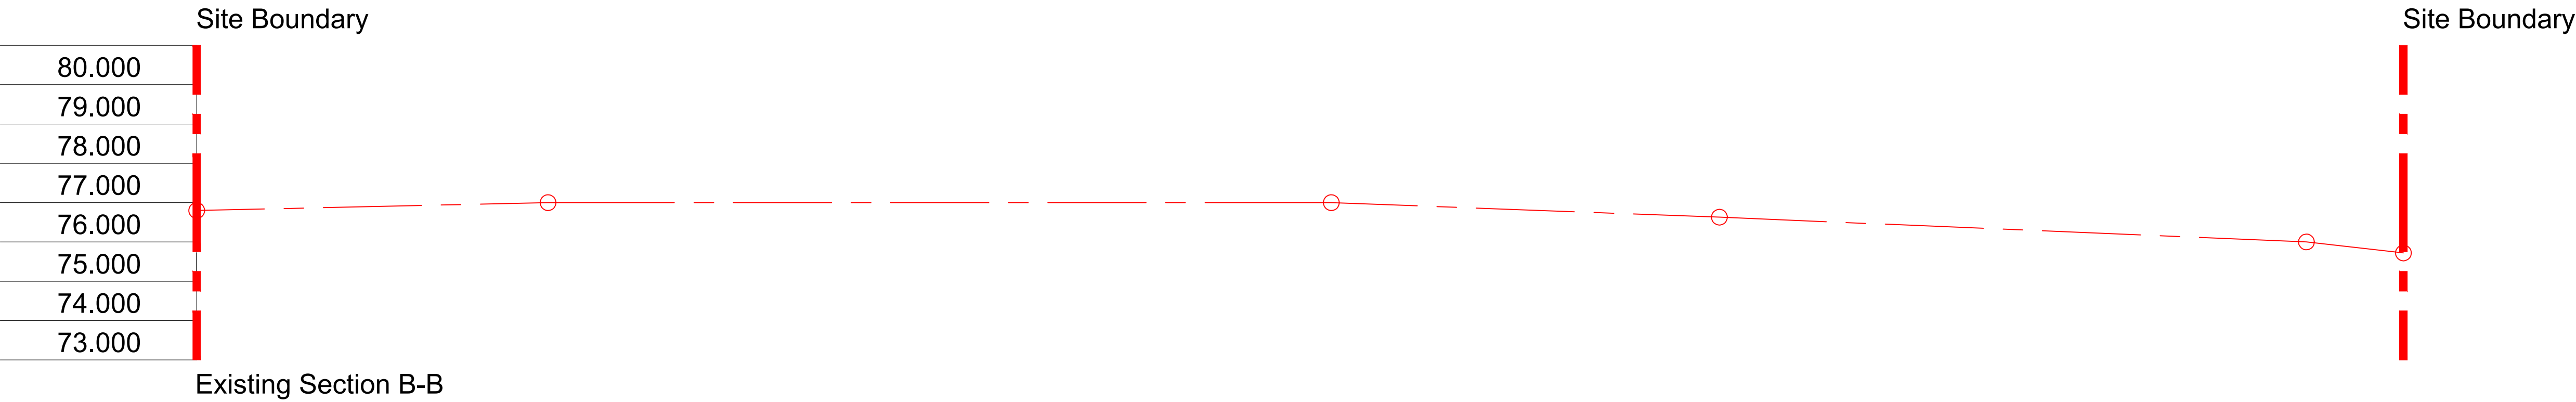

HDS Architectural Services, The Foundry,
15 York Street, Wrexham
LL12 8JY
Tel: (01978) 345290
www.hdsarchitectural.co.uk

Project; Creek Howell Restaurant and Bar, Straight Mile, Rossett, Wrexham, LL12 0NY	
Title; 07-Existing and Proposed Site Section B-B	Scale (A1); 1:100
Dwg No; CH/DPD/07	Date; February 2021
Revision; REV D - excavation / mounding added to behind pods - requested by planning consultant (11-03-21).	