




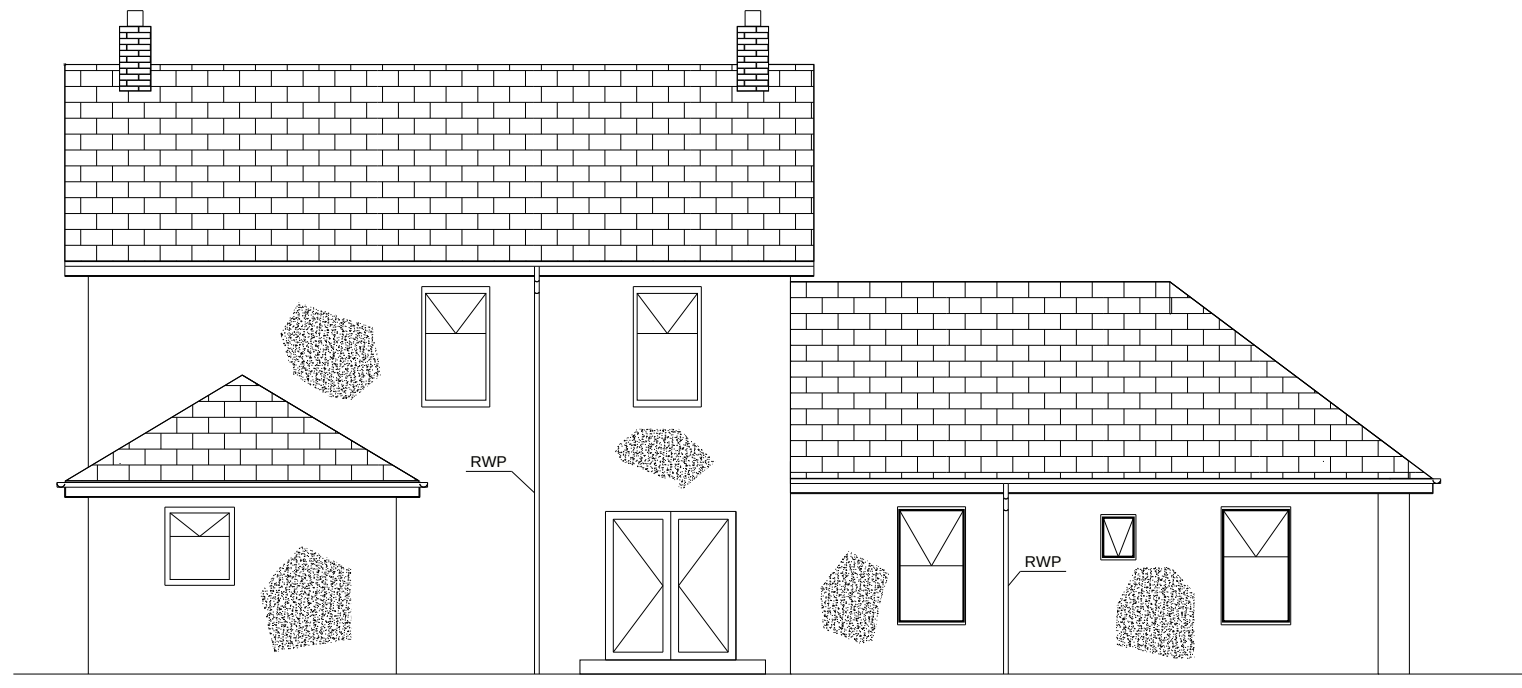


EXISTING REAR ELEVATION

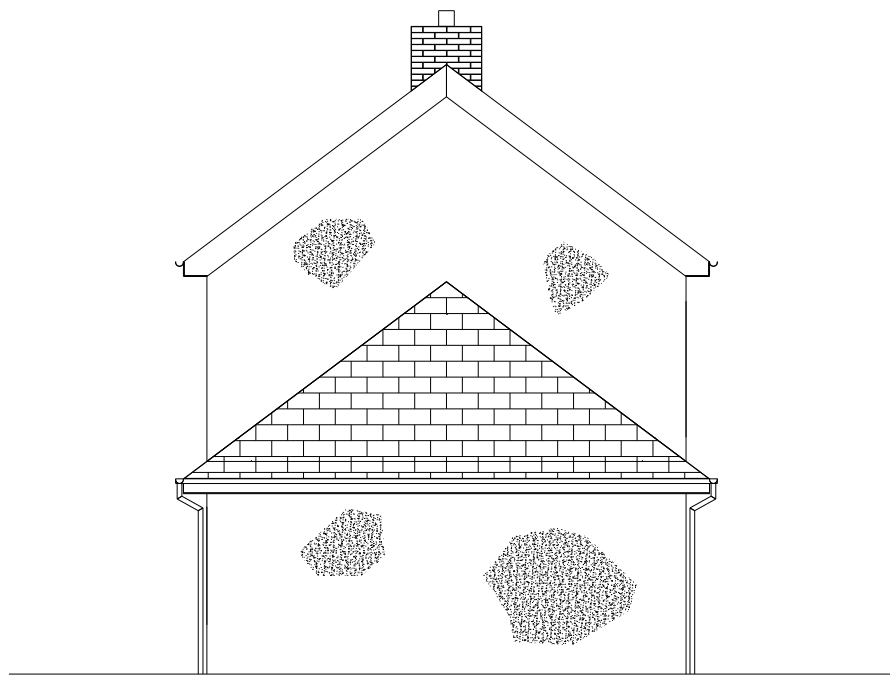


EXISTING SIDE ELEVATION

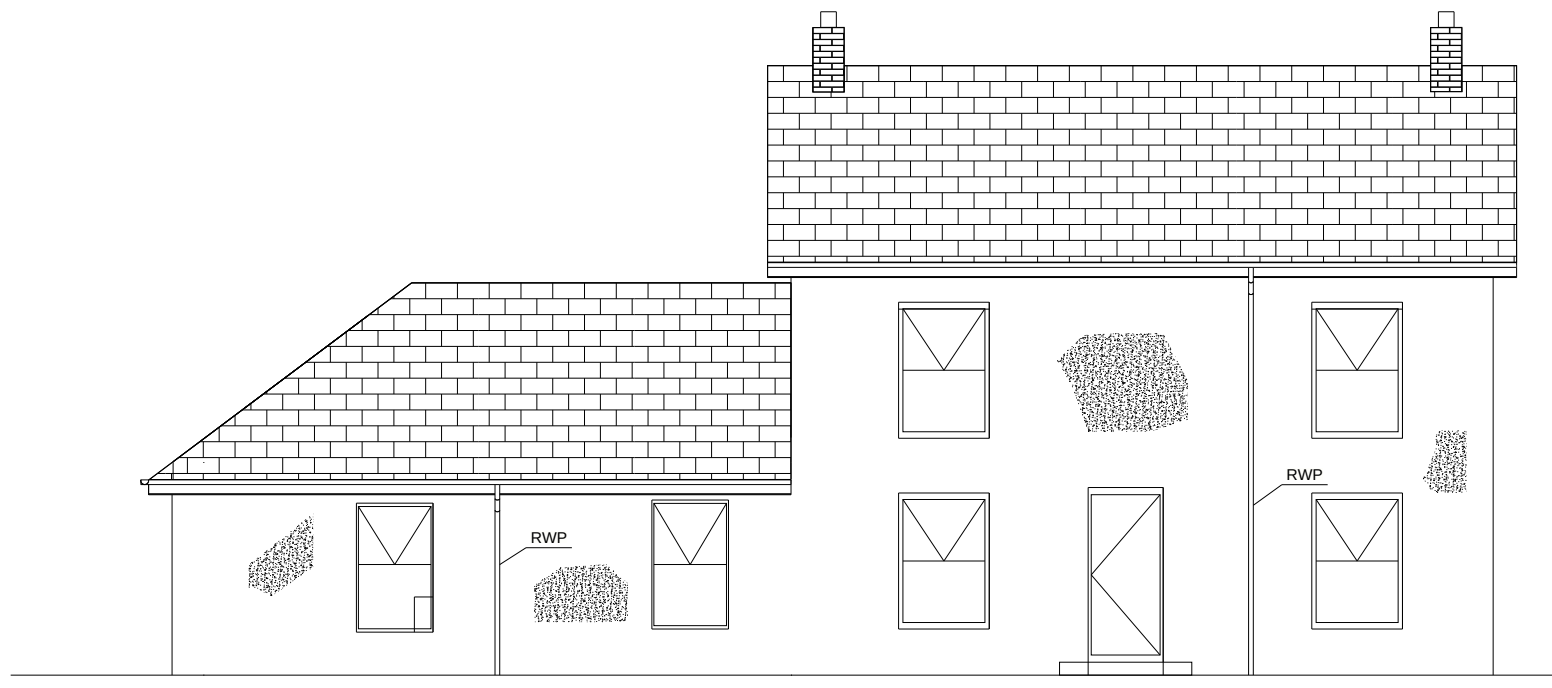


EXISTING FRONT ELEVATION

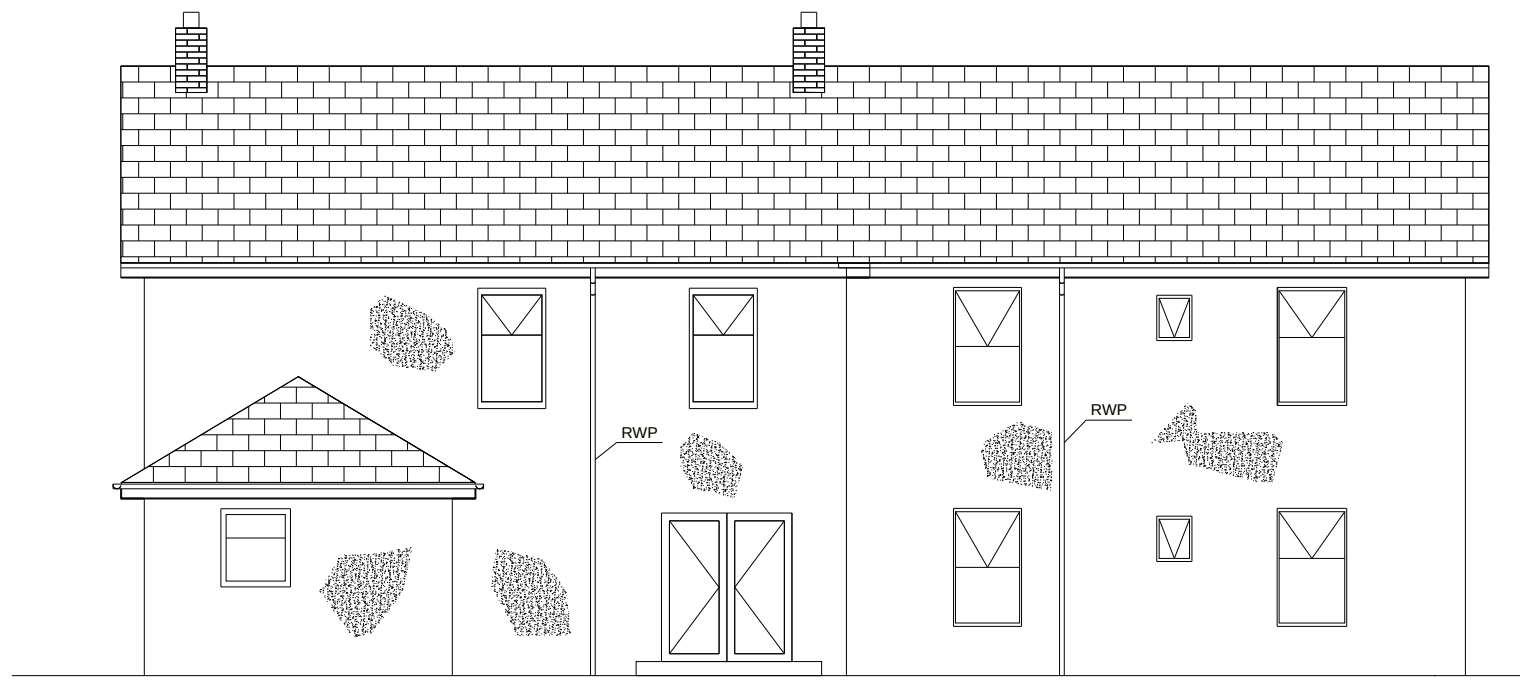


PROPOSED REAR ELEVATION

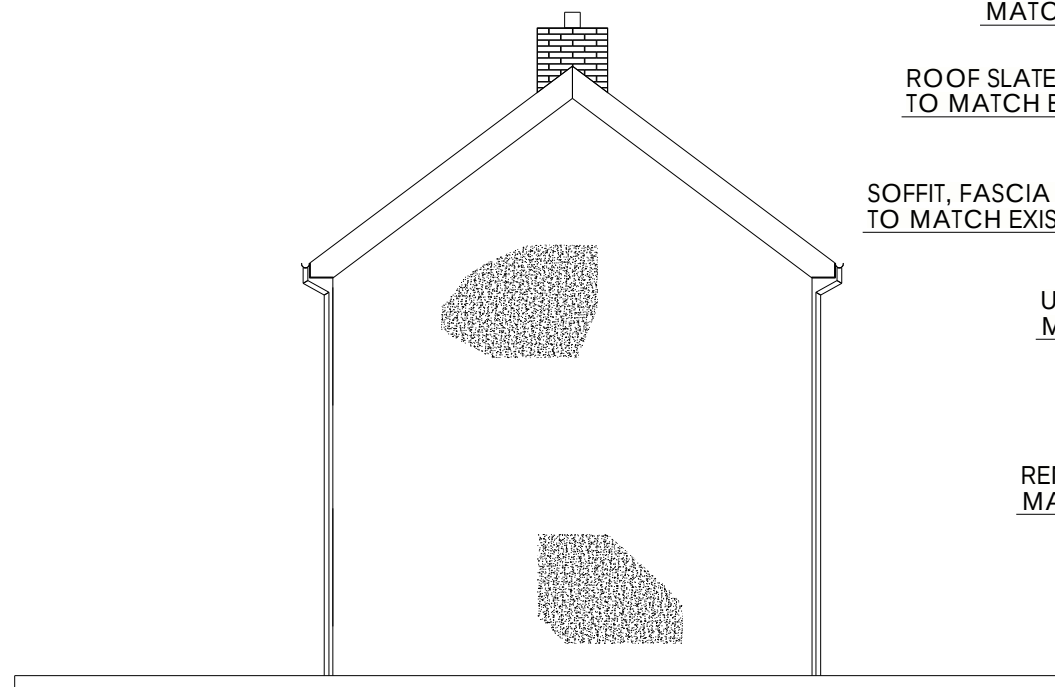


PROPOSED SIDE ELEVATION

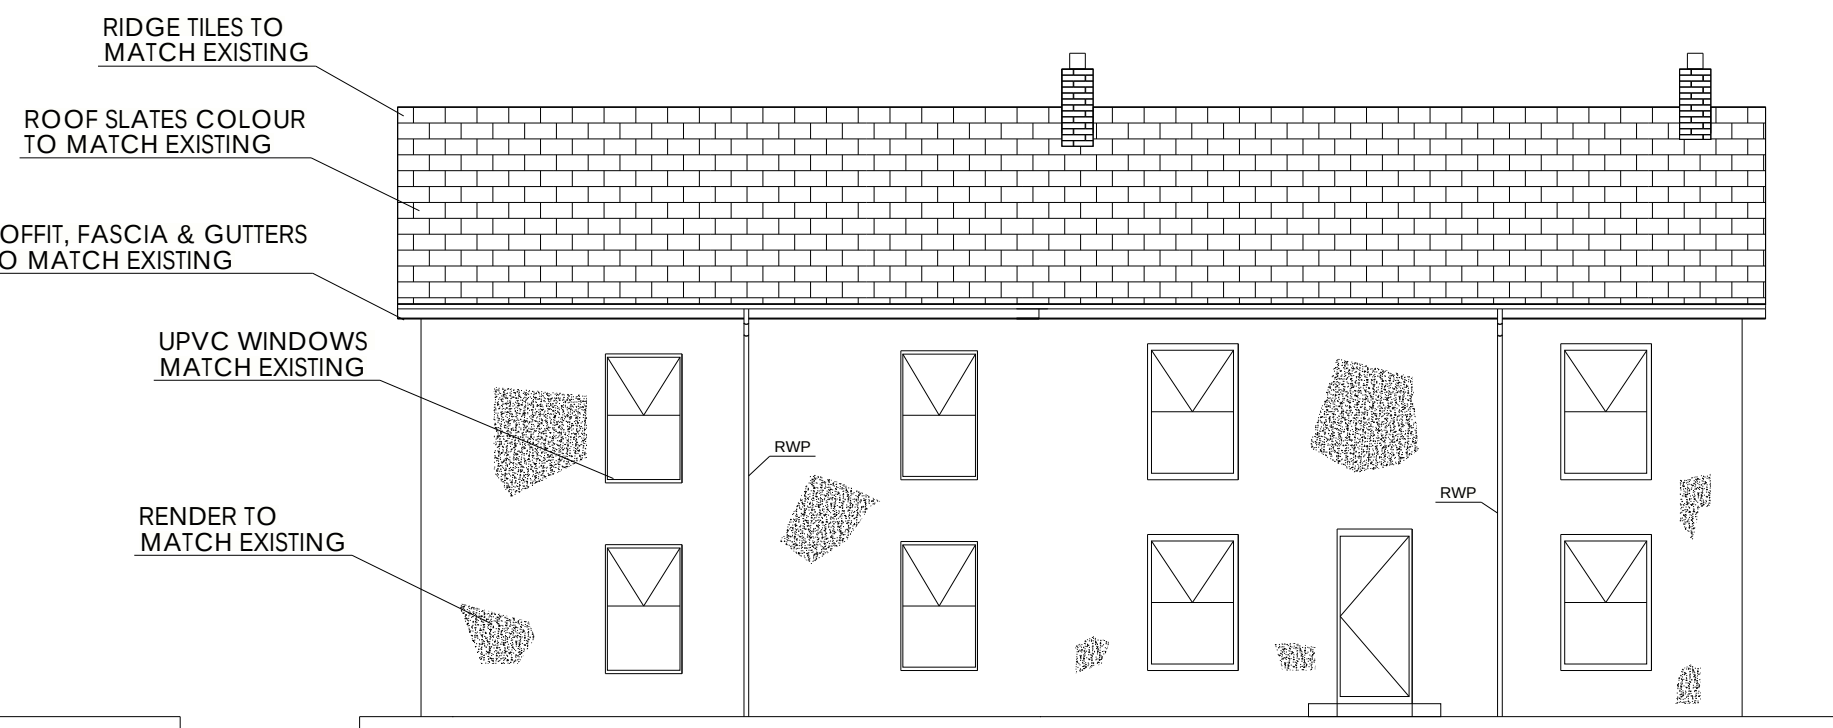


PROPOSED FRONT ELEVATION

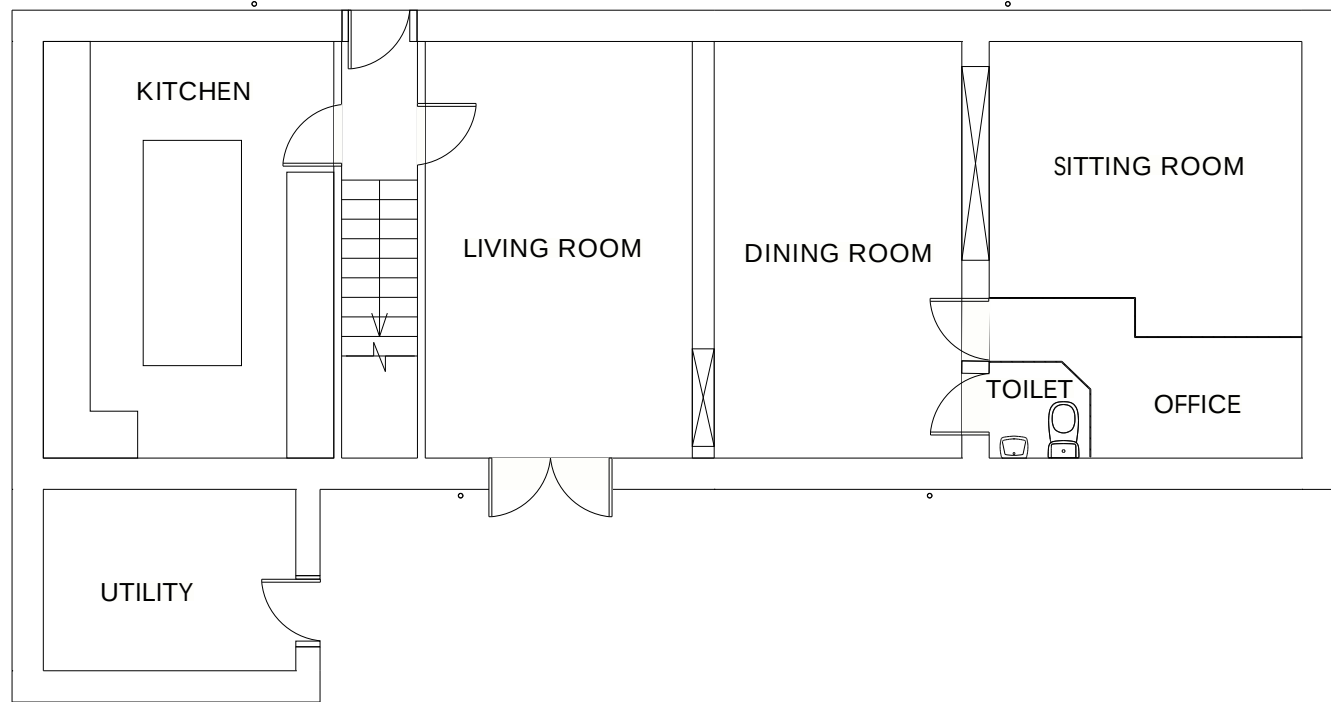


EXISTING GROUND FLOOR PLAN

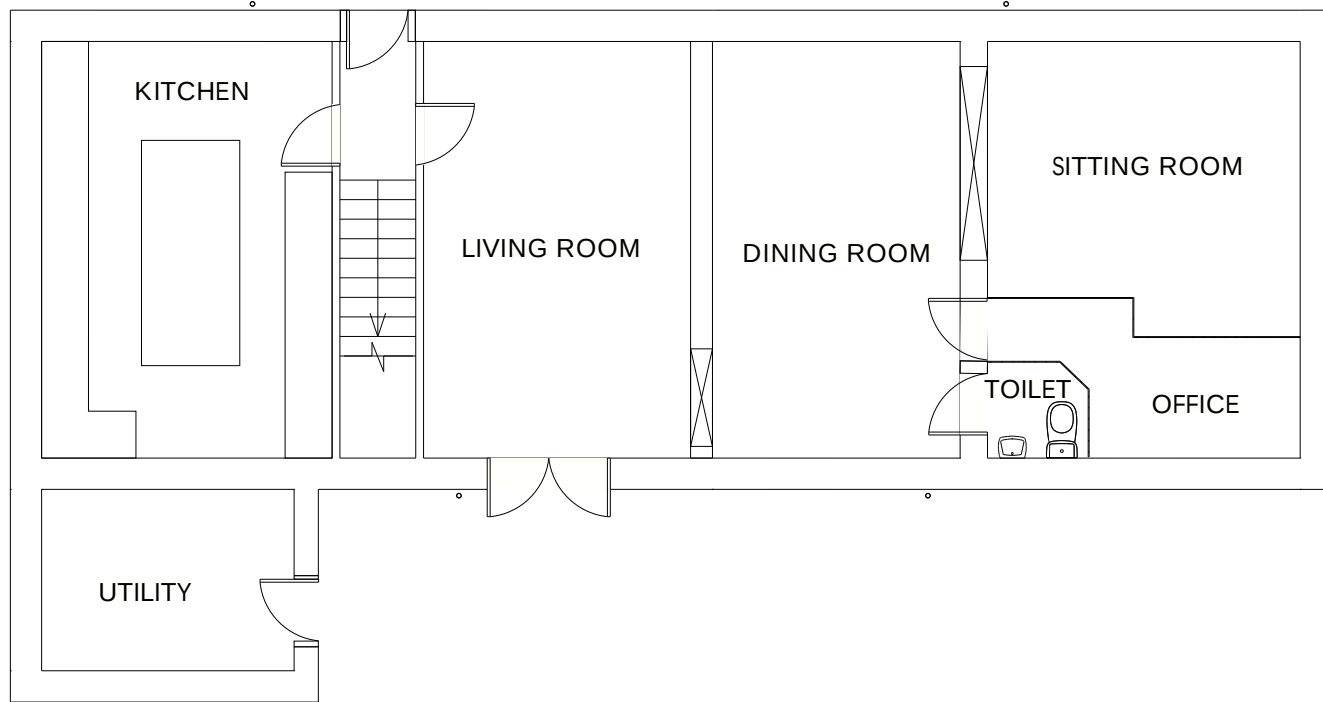


PROPOSED GROUND FLOOR PLAN

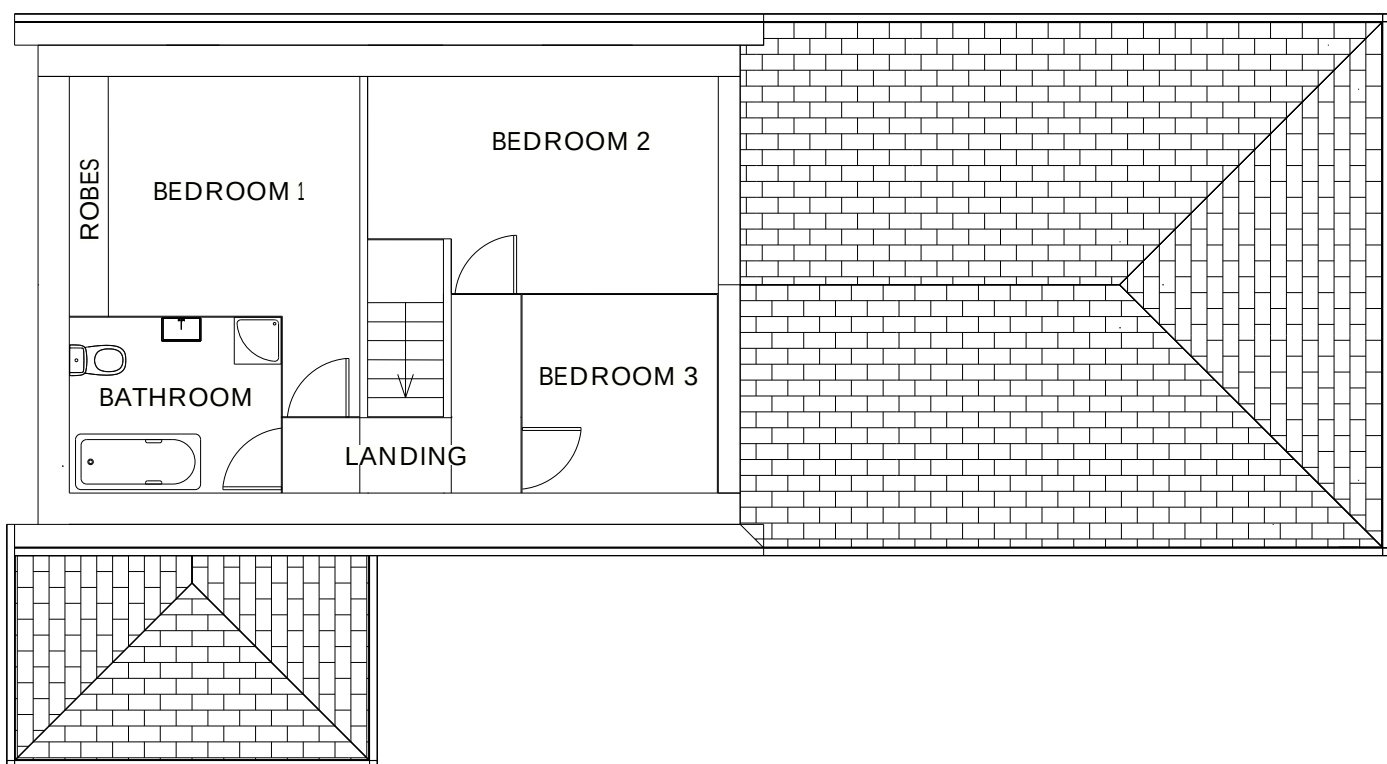

EXISTING FIRST FLOOR PLAN

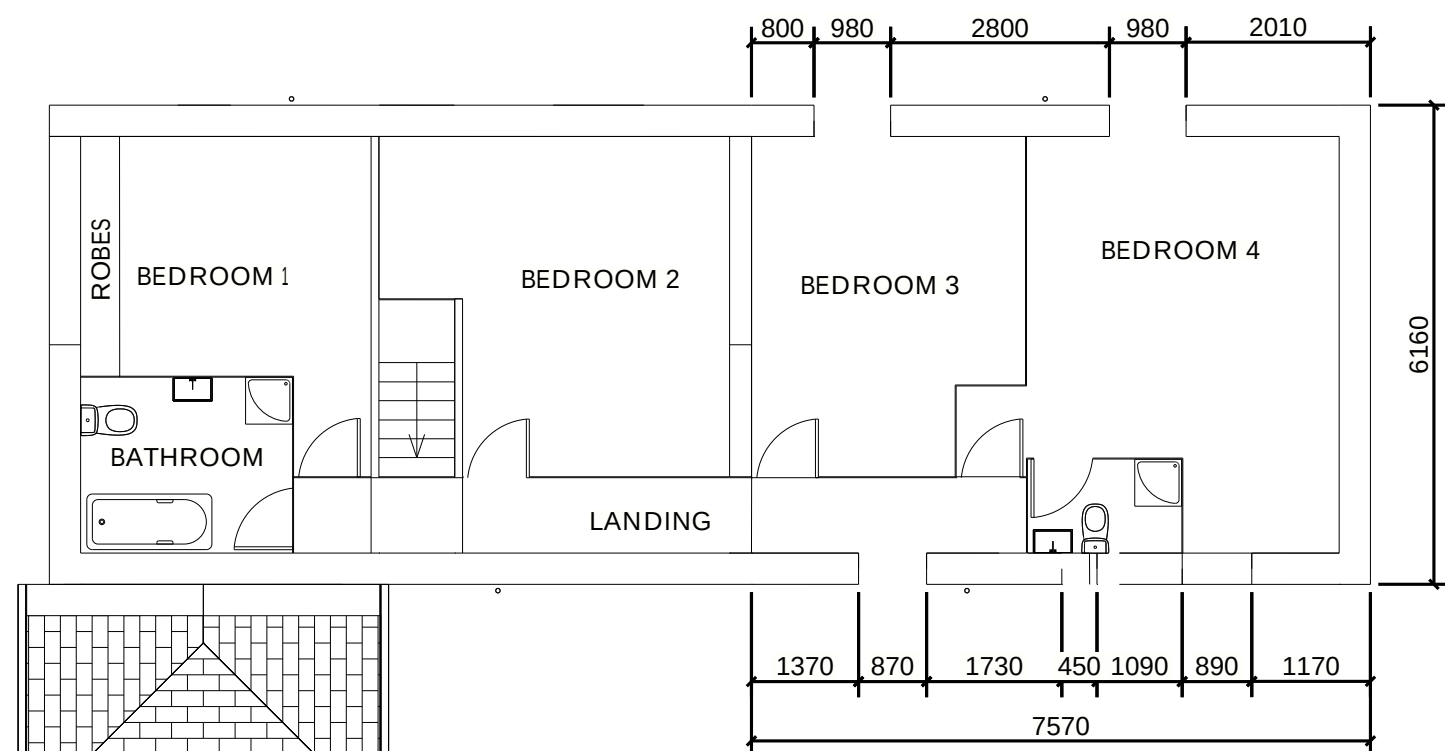

PROPOSED FIRST FLOOR PLAN

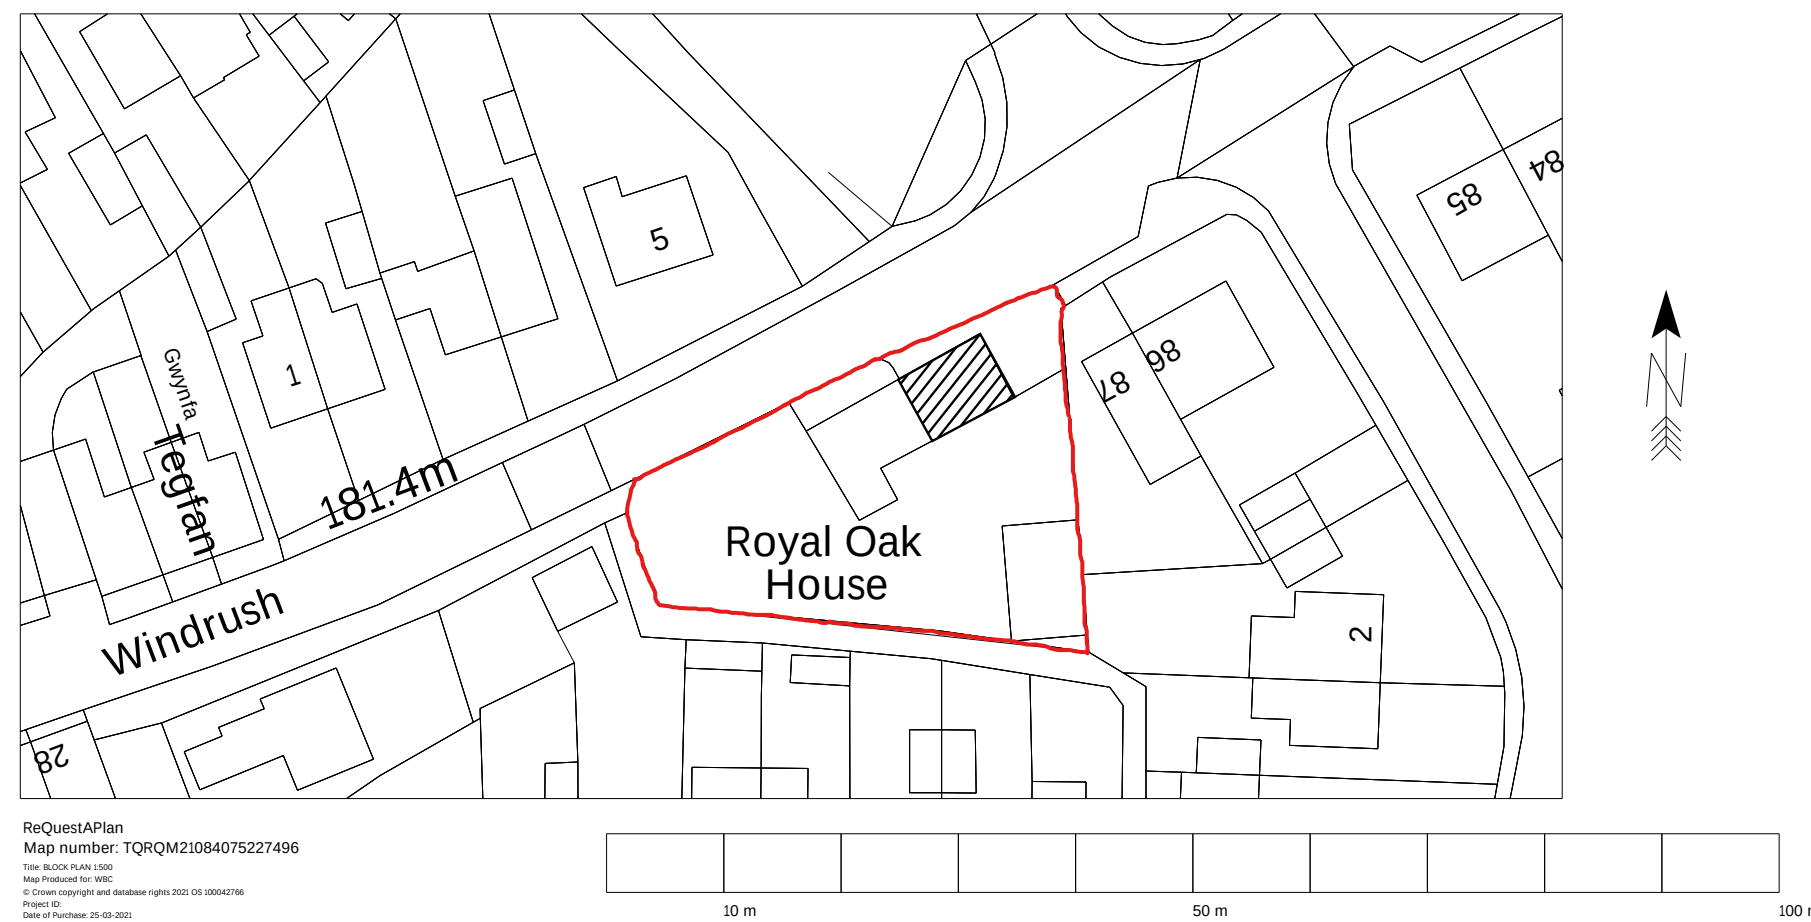

BLOCK PLAN 1:500

FLOOR PLANS SCALE @ 1:100 AT A1
ELEVATIONS SCALE @ 1:100 AT A1

REV MARK	REVISION DESCRIPTION	REVISION DATE
1	PROPOSED EXTENSION TO ROYAL OAK HOUSE	
2	EXISTING / PROPOSED PLANS & ELEVATIONS	
3	ROYAL OAK HOUSE	
4	DCR	
5	SCALE	1:100
6	2021/01/01	REVISION No.