


VISUAL SCALE 1:1250 @ A3

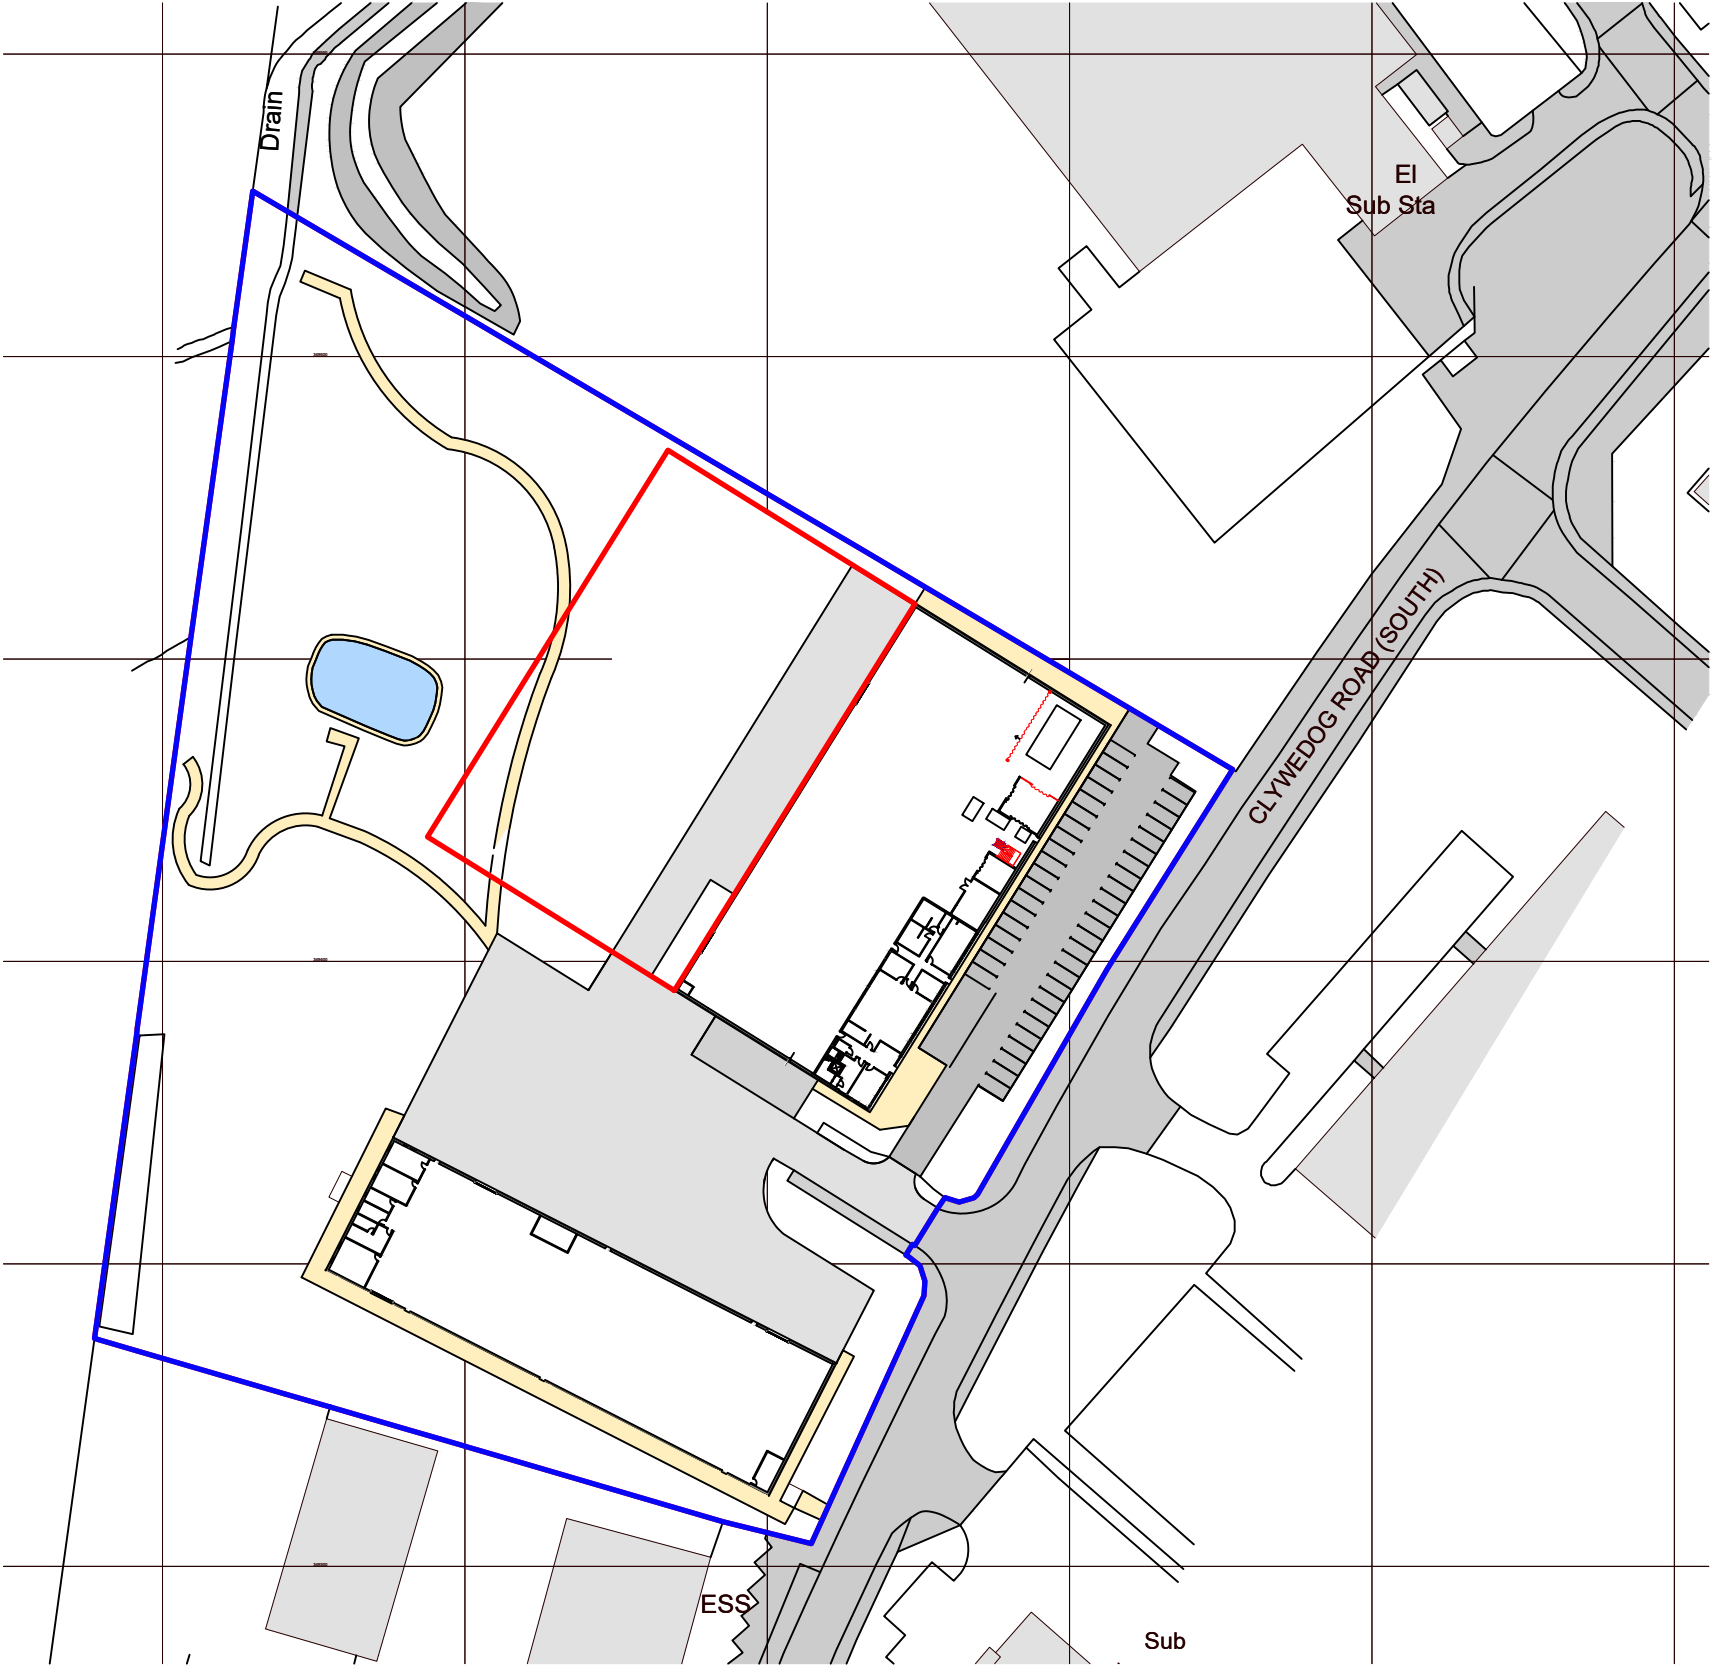

1 01-ZZ_Location Plan as Existing
1 : 1250

Drawing Status
CONSTRUCTION

This drawing is © C4 Projects and is not to be copied, reproduced or re-distributed either in whole or in part without the prior written permission of the originator.

The originator shall have no responsibility for any liability, loss, cost, damage or expense arising from or relating to any use of this document other than for its intended purpose on this project.

This drawing shall be read in conjunction with all other relevant drawings, specifications and associated documentation. Any discrepancies, errors or omissions are to be reported to the originator before proceeding with work.

All dimensions are to be checked on site by the contractor prior to proceeding with any work. This drawing shall not be scaled to ascertain any dimensions, work to figured dimensions only.

DISCLAIMER
When this drawing is issued in CAD, it is an uncontrolled version issued for information only, to enable the recipient to prepare their own documents/ drawings for which they are solely responsible.

SOFTWARE INTEROPERABILITY
C4 Projects prepared this drawing using Autodesk REVIT.

C4 Projects does not accept liability for any loss or degradation of any information held in the drawing resulting from the translation from the original file format to any other file format or from the recipients reading of it in any other programme.

Hazard Identification

ref	hazard	date
-----	--------	------

Planning Application Boundary Areas

Name	Area
Land Ownership Boundary	6.19 acres
Planning Application Boundary	0.89 acres

Key
— Other land ownership of the applicant
— Planning Application boundary

C01 First Issue of Drawing	C.I.H.	21.01.21	DC
Rev	Revision Details	Drawn	Date

Quayside,
Wilderspool Business Park,
Stockton Heath,
WA4 6HL
t: 01925 751 852
e: info@c4projects.co.uk
www.c4projects.co.uk

Project Management • **Architecture** • **Building Surveying** • **Cost Consultancy**

Client
Tension Control Bolts

Project
Tension Control Bolts
Clywedog Road South, Wrexham

Drawing Title
Site Location Plan

Status Purpose of Issue
S0 WORK IN PROGRESS

Drawn by	C.I.H.	Created	21.01.2021
C4 Job no.	18138	Scale	@ A3

Drg no.	Rev
18138-C4P-AV-ZZ-DR-A-0001	C01