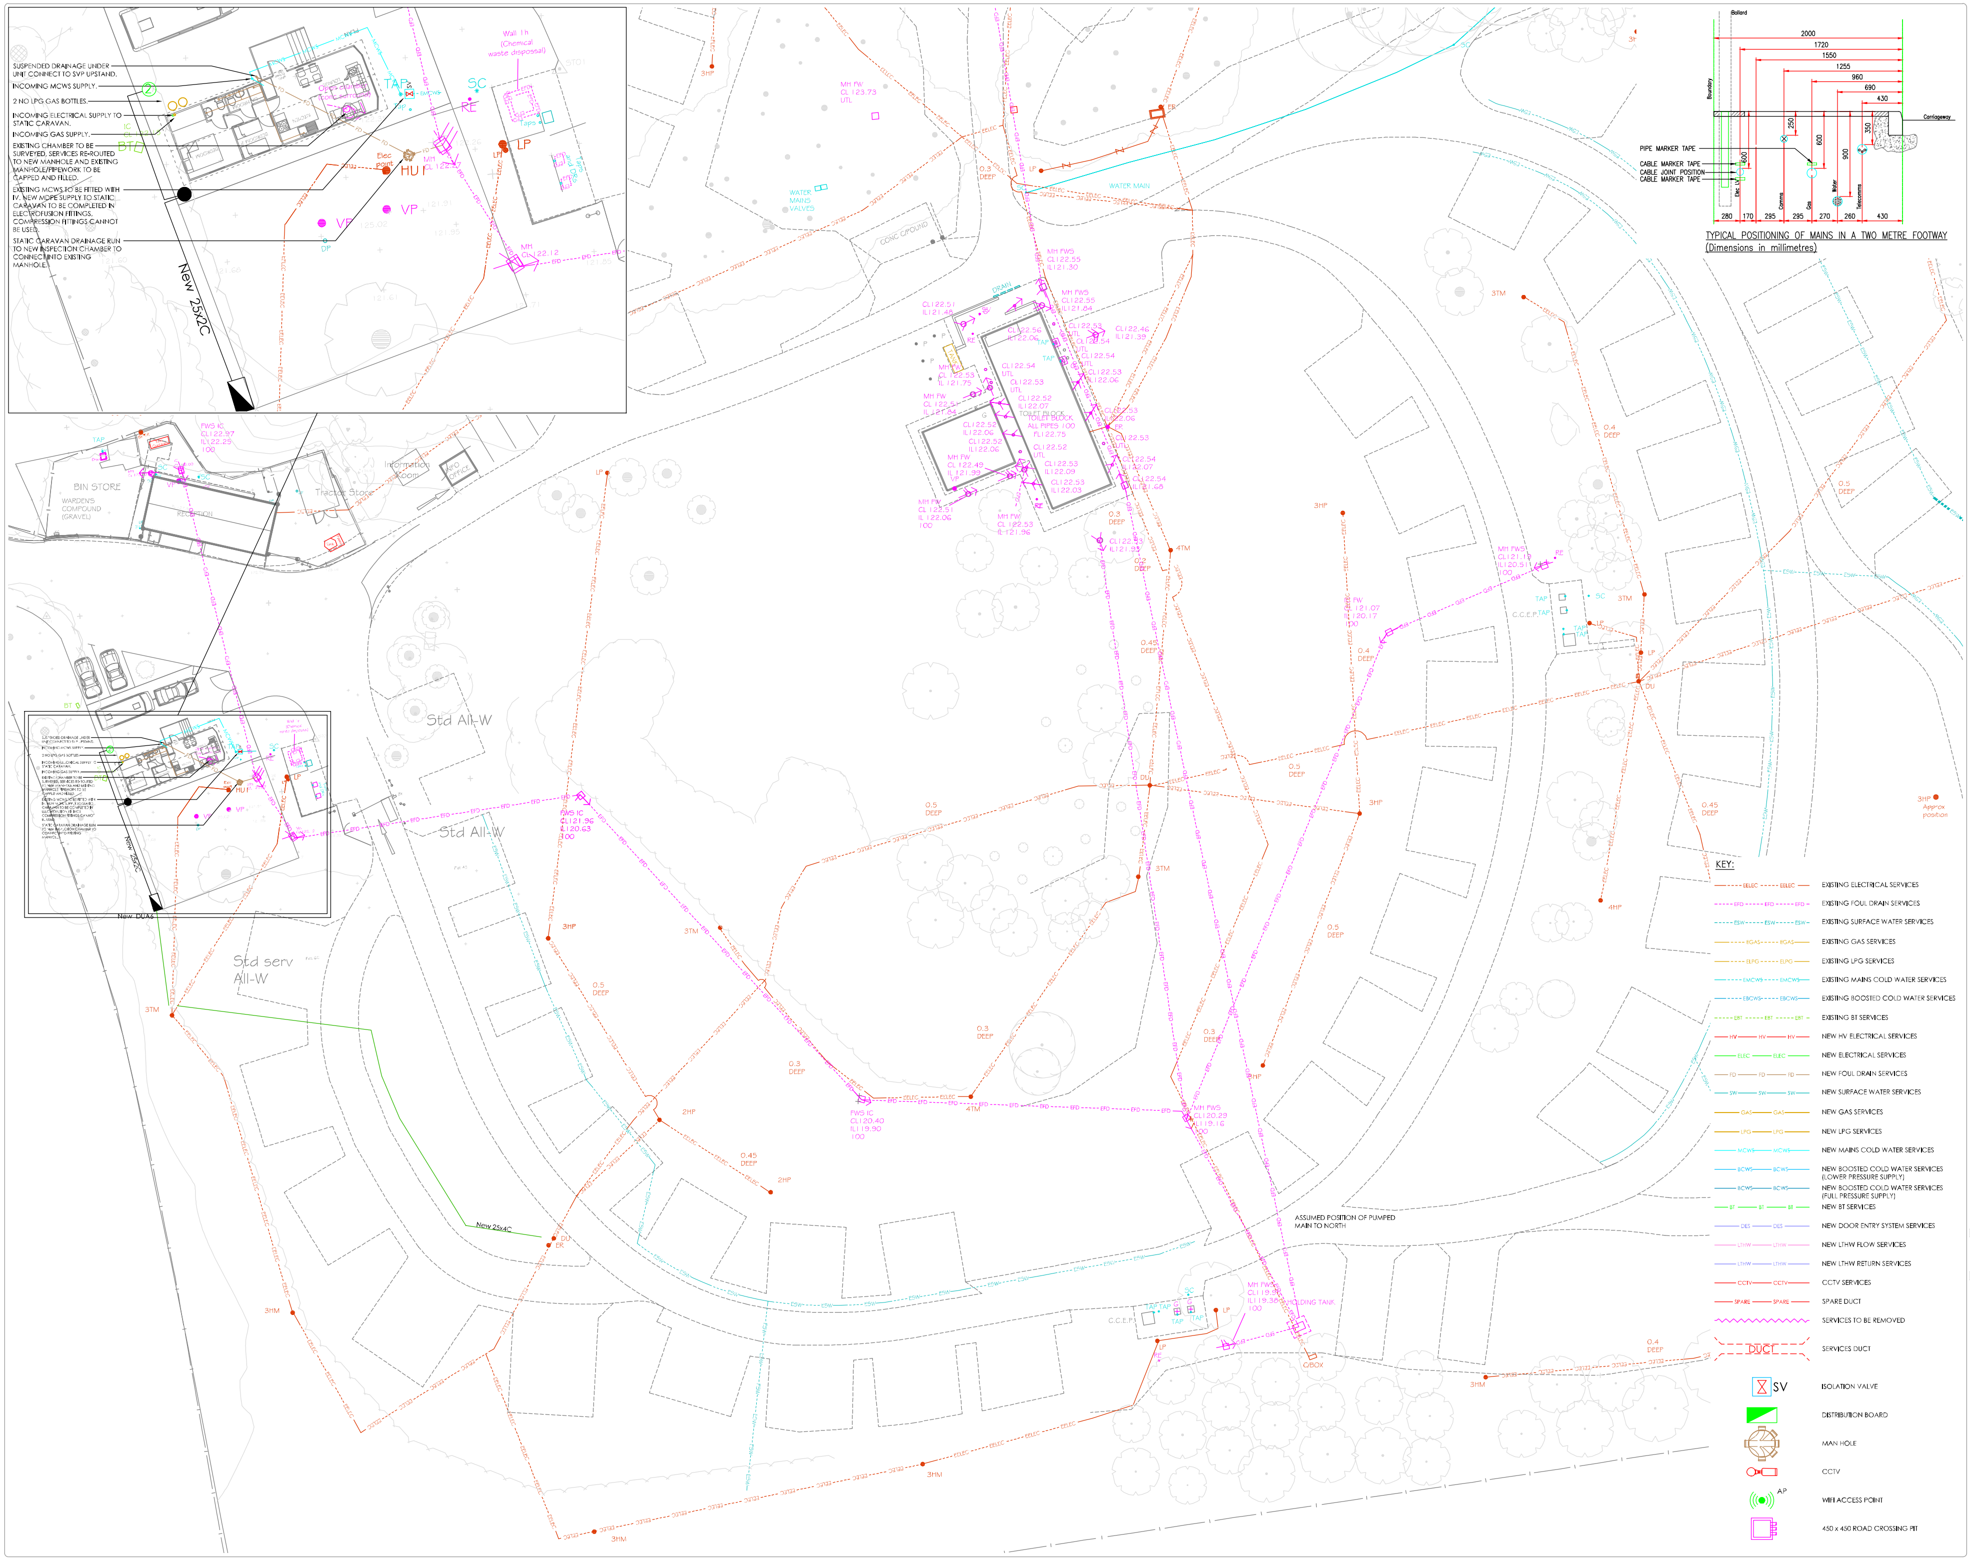
SUSPENDED DRAINAGE UNDER UNIT CONNECT TO SVP UPSTAND.
INCOMING MCWS SUPPLY.
2 NO LPG GAS BOTTLES.
INCOMING ELECTRICAL SUPPLY TO STATIC CARAVAN.
INCOMING GAS SUPPLY.
EXISTING CHAMBER TO BE SURVEYED, SERVICES RE-ROUTED TO NEW MANHOLE AND EXISTING MANHOLE/PIPEWORK TO BE CAPPED AND FILLED.
EXISTING MCWS TO BE FITTED WITH IV. NEW MDPE SUPPLY TO STATIC CARAVAN TO BE COMPLETED IN ELECTROFUSION FITTINGS, COMPRESSION FITTINGS CANNOT BE USED.
STATIC CARAVAN DRAINAGE RUN TO NEW INSPECTION CHAMBER TO CONNECT INTO EXISTING MANHOLE.
New 25x2C
New 25x4C
New DUCT
Wall 1h (Chemical waste disposal)
TAP
SC
RE
LP
HU
VP
DP
BT
IC
Elec post
BIN STORE
WARDENS COMPOUND (GRAVEL)
RECEPTION
Information Room
Tractor Store
Std All-W
Std serv All-W
WATER MAIN
WATER MAINS VALVES
CONE GROUND
TOILET BLOCK ALL PIPES 100
C.C.E.P.
HOLDING TANK
ASSUMED POSITION OF PUMPED MAIN TO NORTH
3HP Approx position
0.45 DEEP
0.5 DEEP
0.3 DEEP
0.4 DEEP
3TM
2HP
3HP
4TM
Bollard
Boundary
Carriageway
PIPE MARKER TAPE
CABLE MARKER TAPE
CABLE JOINT POSITION
CABLE MARKER TAPE
Elec LV
Comms
Gas
Water
Telecomms
2000
1720
1550
1255
960
690
430
250
350
600
900
280
170
295
295
270
260
430

TYPICAL POSITIONING OF MAINS IN A TWO METRE FOOTWAY
(Dimensions in millimetres)

KEY:

EELEC	EXISTING ELECTRICAL SERVICES
EFD	EXISTING FOUL DRAIN SERVICES
ESW	EXISTING SURFACE WATER SERVICES
EGAS	EXISTING GAS SERVICES
ELPG	EXISTING LPG SERVICES
EMCWS	EXISTING MAINS COLD WATER SERVICES
EBCWS	EXISTING BOOSTED COLD WATER SERVICES
EBT	EXISTING BT SERVICES
HV	NEW HV ELECTRICAL SERVICES
ELEC	NEW ELECTRICAL SERVICES
FD	NEW FOUL DRAIN SERVICES
SW	NEW SURFACE WATER SERVICES
GAS	NEW GAS SERVICES
LPG	NEW LPG SERVICES
MCWS	NEW MAINS COLD WATER SERVICES
BCWS	NEW BOOSTED COLD WATER SERVICES (LOWER PRESSURE SUPPLY)
BCWS	NEW BOOSTED COLD WATER SERVICES (FULL PRESSURE SUPPLY)
BT	NEW BT SERVICES
DES	NEW DOOR ENTRY SYSTEM SERVICES
LTHW	NEW LTHW FLOW SERVICES
LTHW	NEW LTHW RETURN SERVICES
CCTV	CCTV SERVICES
SPARE	SPARE DUCT
〰	SERVICES TO BE REMOVED
DUCT	SERVICES DUCT
☒ SV	ISOLATION VALVE
◪	DISTRIBUTION BOARD
⊕	MAN HOLE
⊸	CCTV
((●)) AP	WIFI ACCESS POINT
▣	450 x 450 ROAD CROSSING PIT

general notes

LOW CARBON CONSULTANTS
REGISTRATION No. - LCC044882

This drawing is the copyright of Energy Engineering Ltd and should not be reproduced without prior written approval.
This drawing is to be read in conjunction with all relevant specifications.

Do not scale from this drawing.

All dimensions are to be checked on site prior to work commencing or preparation of shop working drawings - any discrepancies should be notified immediately.

REV No	REVISION DETAILS	AUTH
C	DRAWING SIZE AMMENED TO SHOW MORE OF THE SITE. CPES ADDED. ADDITIONAL INDICATIVE DRAINAGE ADDED	DP

TO SCALE @ A0

revision

N°	Revision	By	Date	Ck'd
C	CONTRACT	J.D.	25.11.20	D.P.
P	PRELIMINARY	J.D.	10.11.20	D.P.

contact

ENERGY | ENGINEERING
Balbino House
156, Shirehall Road,
Hawley, Kent,
DA2 7SN
Tel: 01322 277844
info@energyengineeringltd.com
www.energyengineeringltd.com

drawing status
CONTRACT

client
SINCE 1907
CARAVAN AND MOTORHOME CLUB

EEL project number
20084

project title
LADY MARGARETS PARK
WARDENS ACCOMODATION

drawing
drawing title
WARDENS ACCOMODATION
COMBINED SERVICES DRAWING

scale (A0)	date	drawn	checked
1:100/200	06.10.2020	JD	DP

reference
drawing no. 20084-EEL-SITE-ZZ-DR-MEP-2000
revision C