




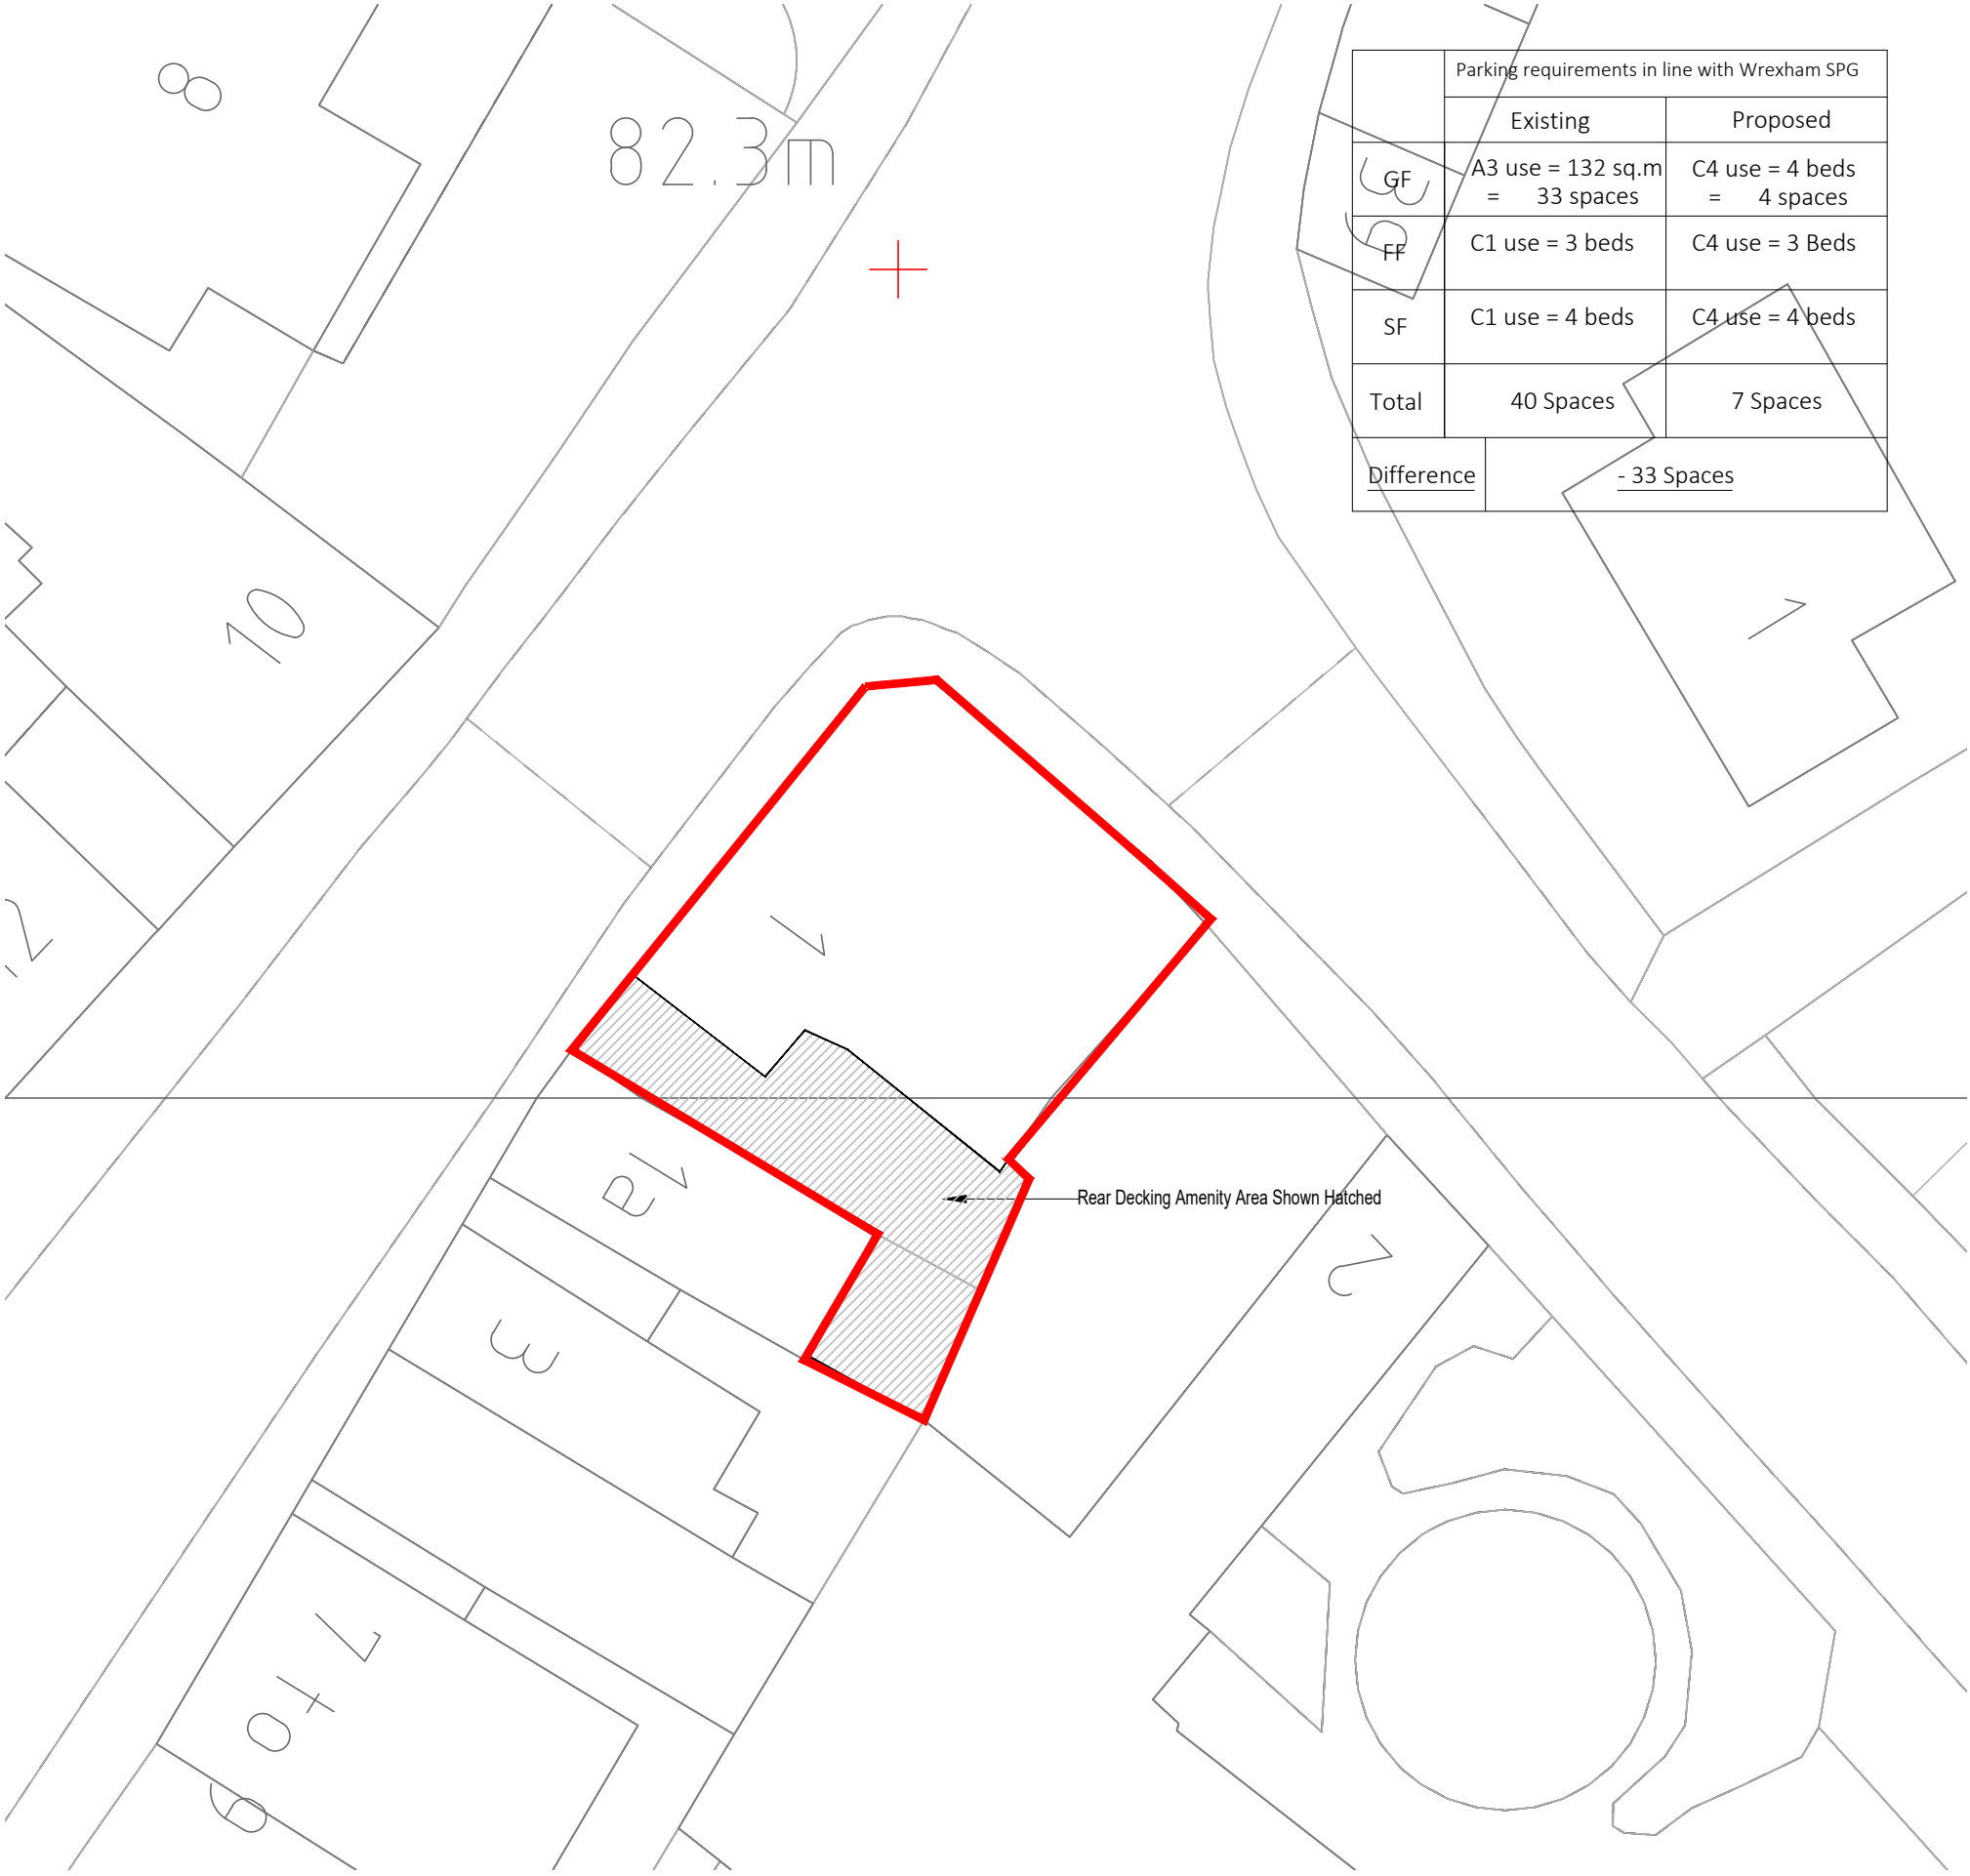

Block Plan
Scale 1:200

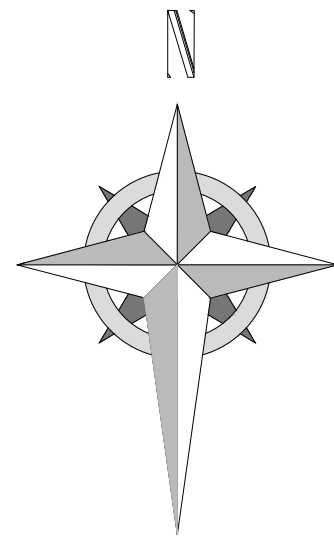

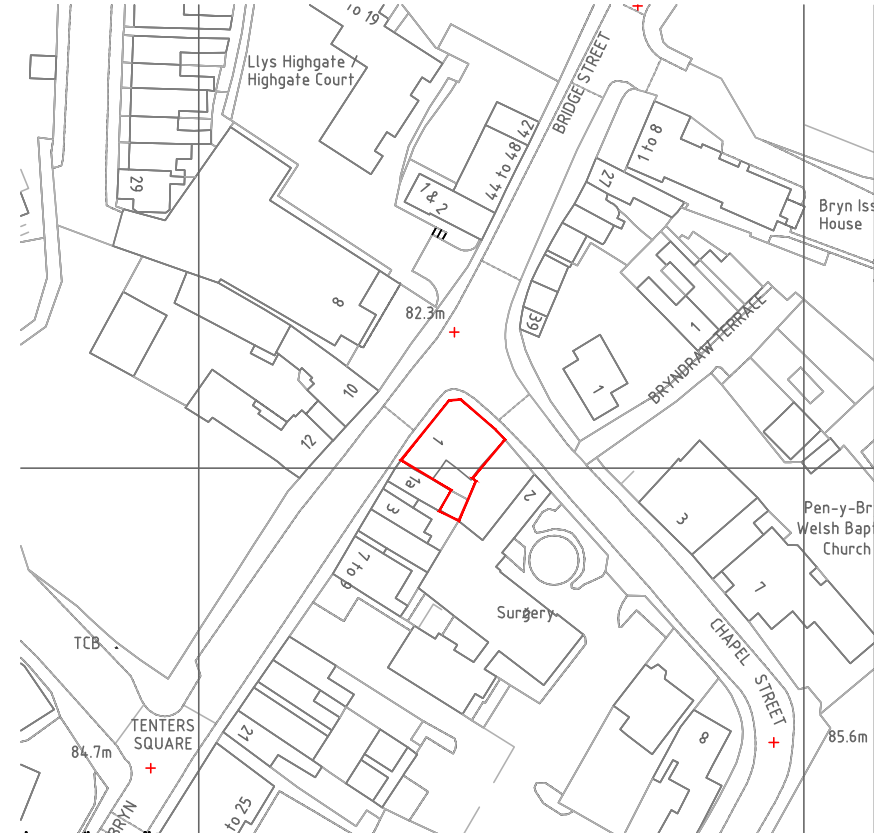

HDS Architectural, The Foundry, 15
Yorke Street, Wrexham, LL13 8LW
Tel (01978) 345250
www.hdsarchitectural.co.uk

Project; Former Soul suite, 1 Pen Y Bryn, Wrexham, LL13 7HU	
Title; Block and Location Plan	Scale (A3); 1:200 & 1:1250
Dwg No; SS/PD/09	Date; July 2019
Revision;	