


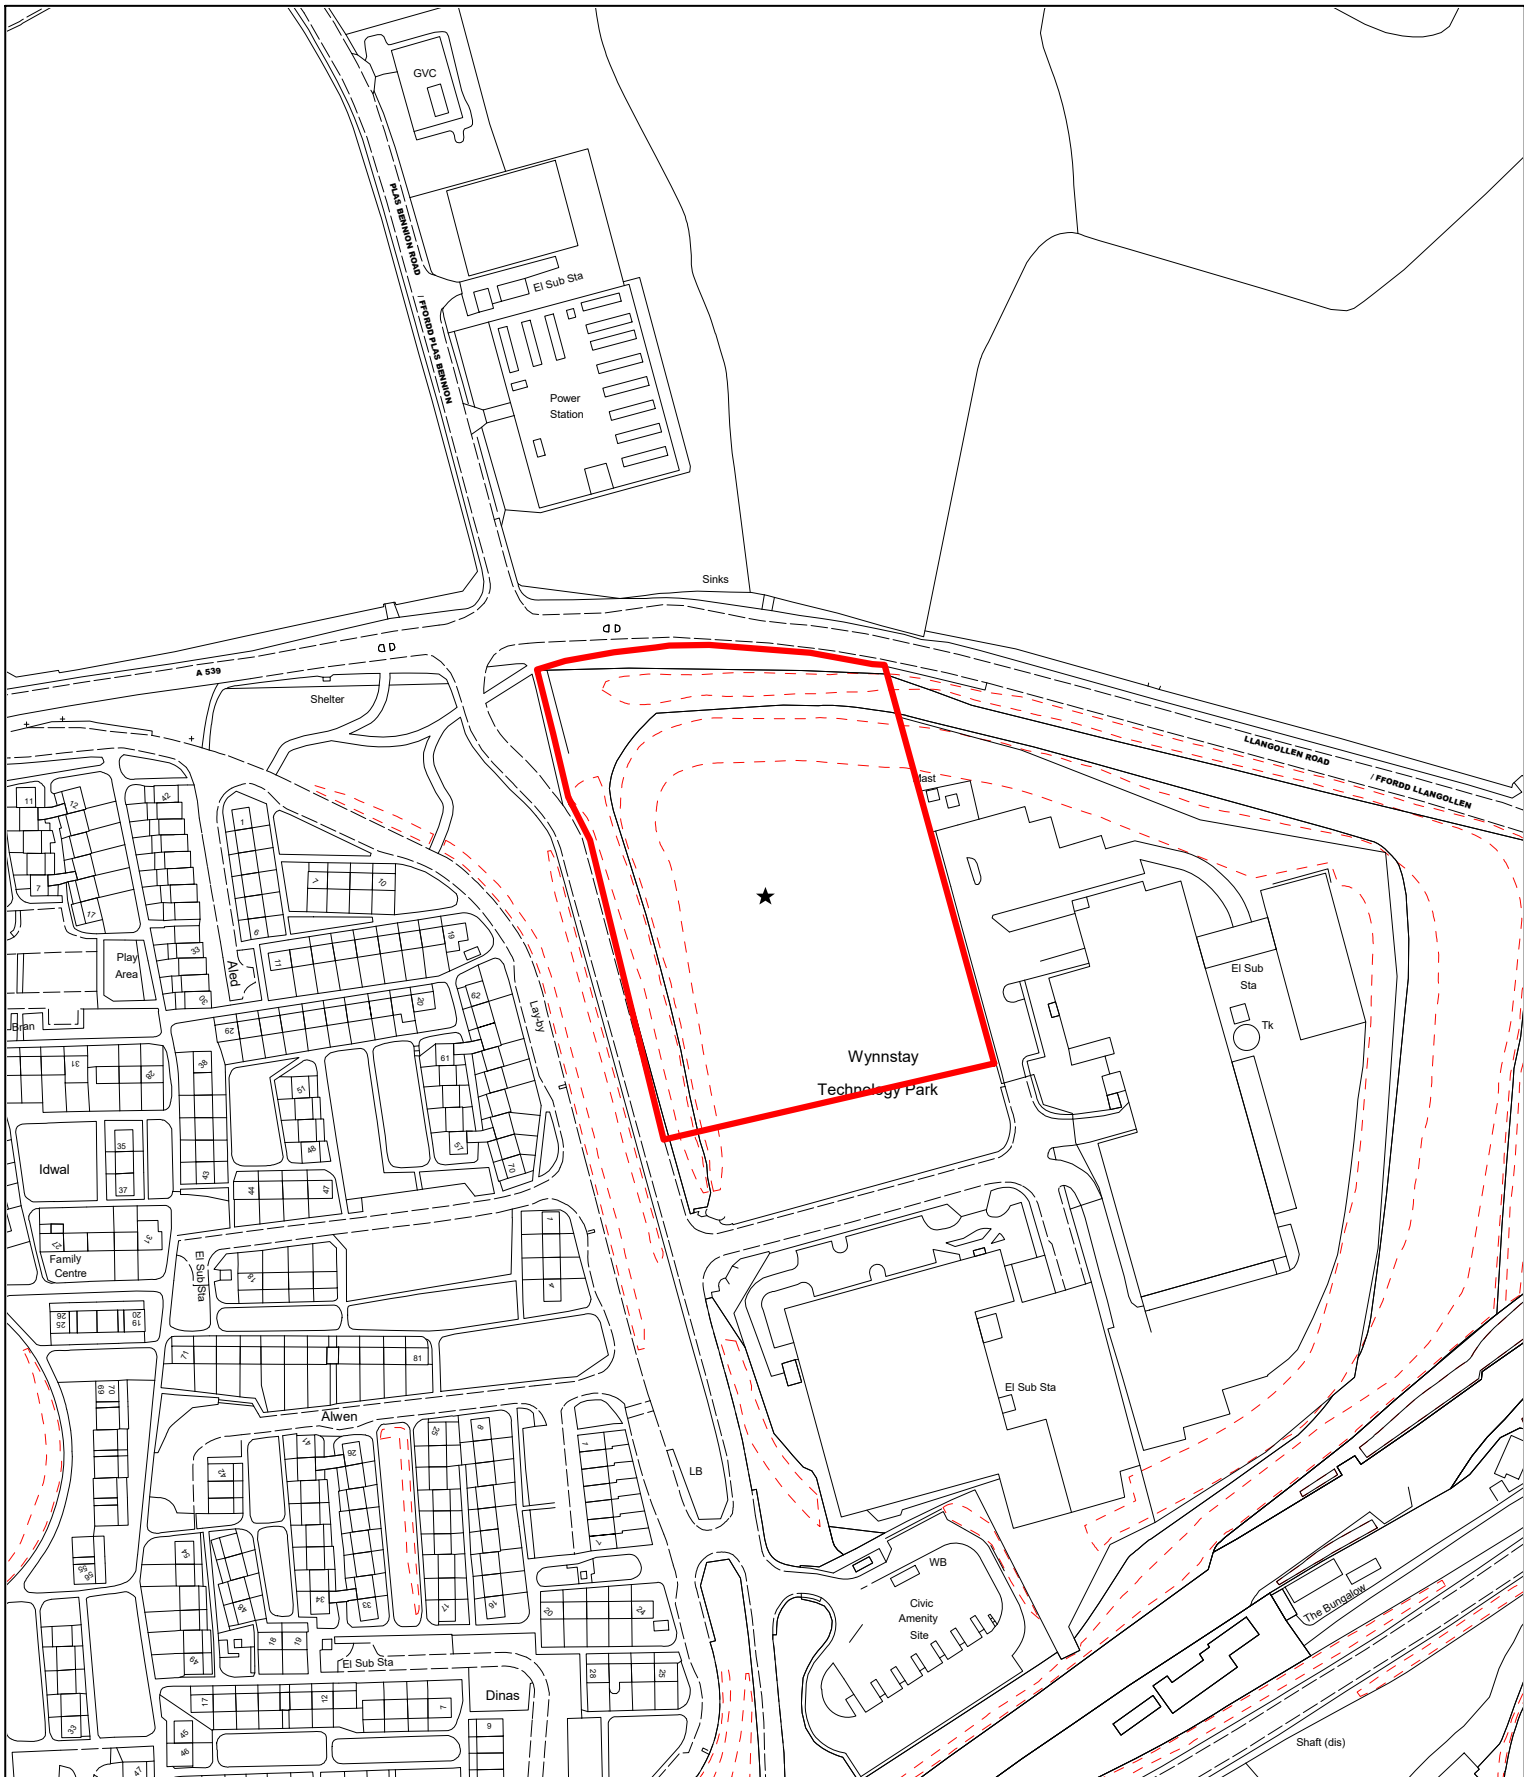

© Crown copyright. All rights reserved. 100023429. 2019

HEAD OF PLANNING AND REGULATORY
PLANNING DEPARTMENT
16 LORD STREET
WREXHAM
LL11 1LG

Town and Country Planning Act 1990 Section 106 Obligation



P/2019/0805
Site at Wynnstay Technology Park
Llangollen Road, Ruabon
Wrexham



8 FEBRUARY 2021
SCALE 1:2500
SJ2943