
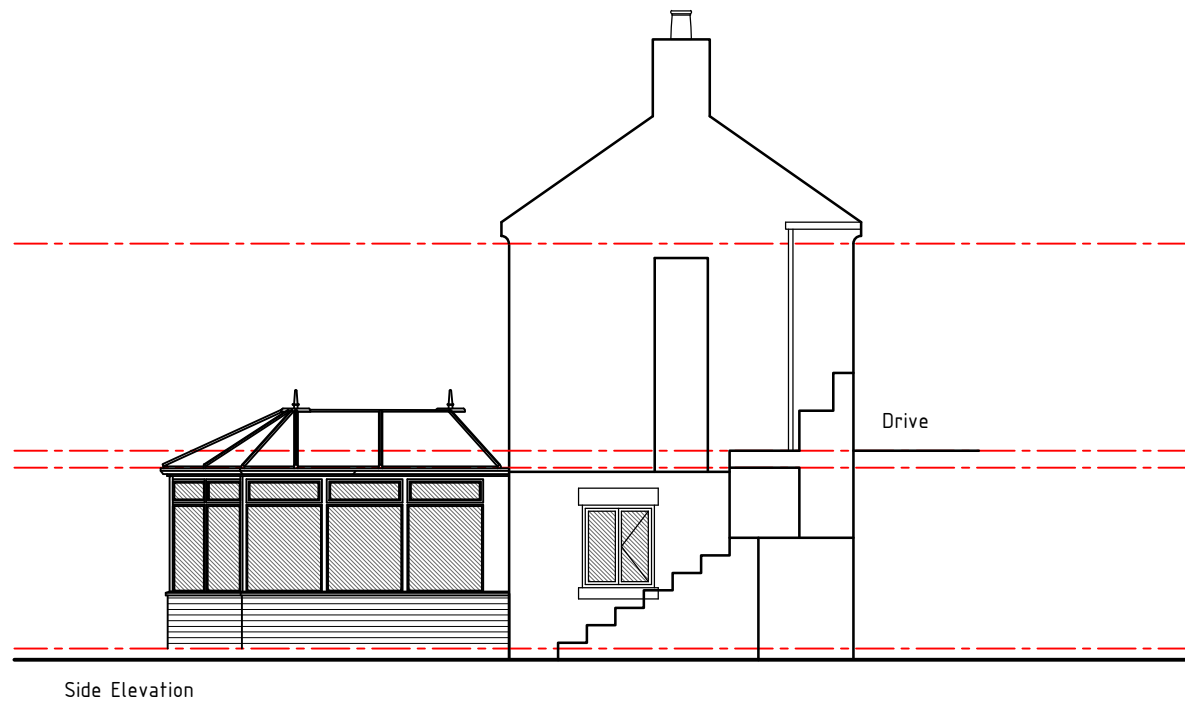


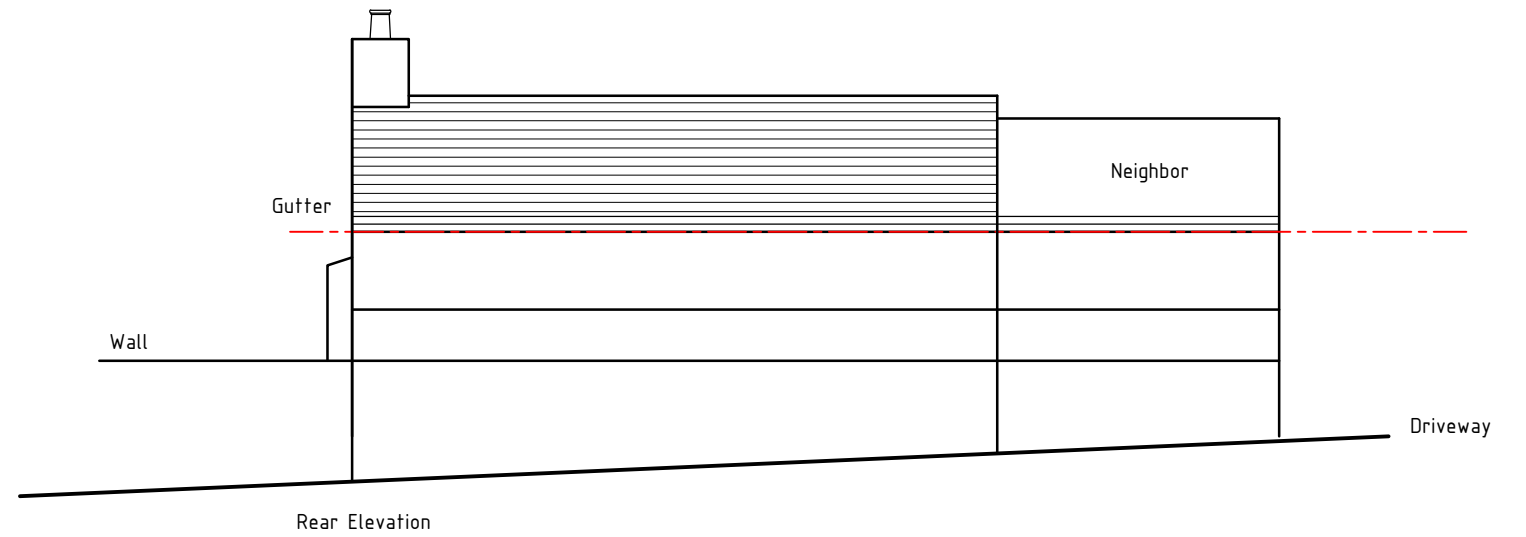

Project; New Inn Cottages, Moss Valley, Wrexham, LL11 6HB	
Title; Elevations as Existing	Scale (A3); 1:100
Dwg No; NI/PD/03	Date; September 2020
Revision;	