


DETAIL H - TIMBER BOARDED DOOR AND SIDELIGHTS - D1

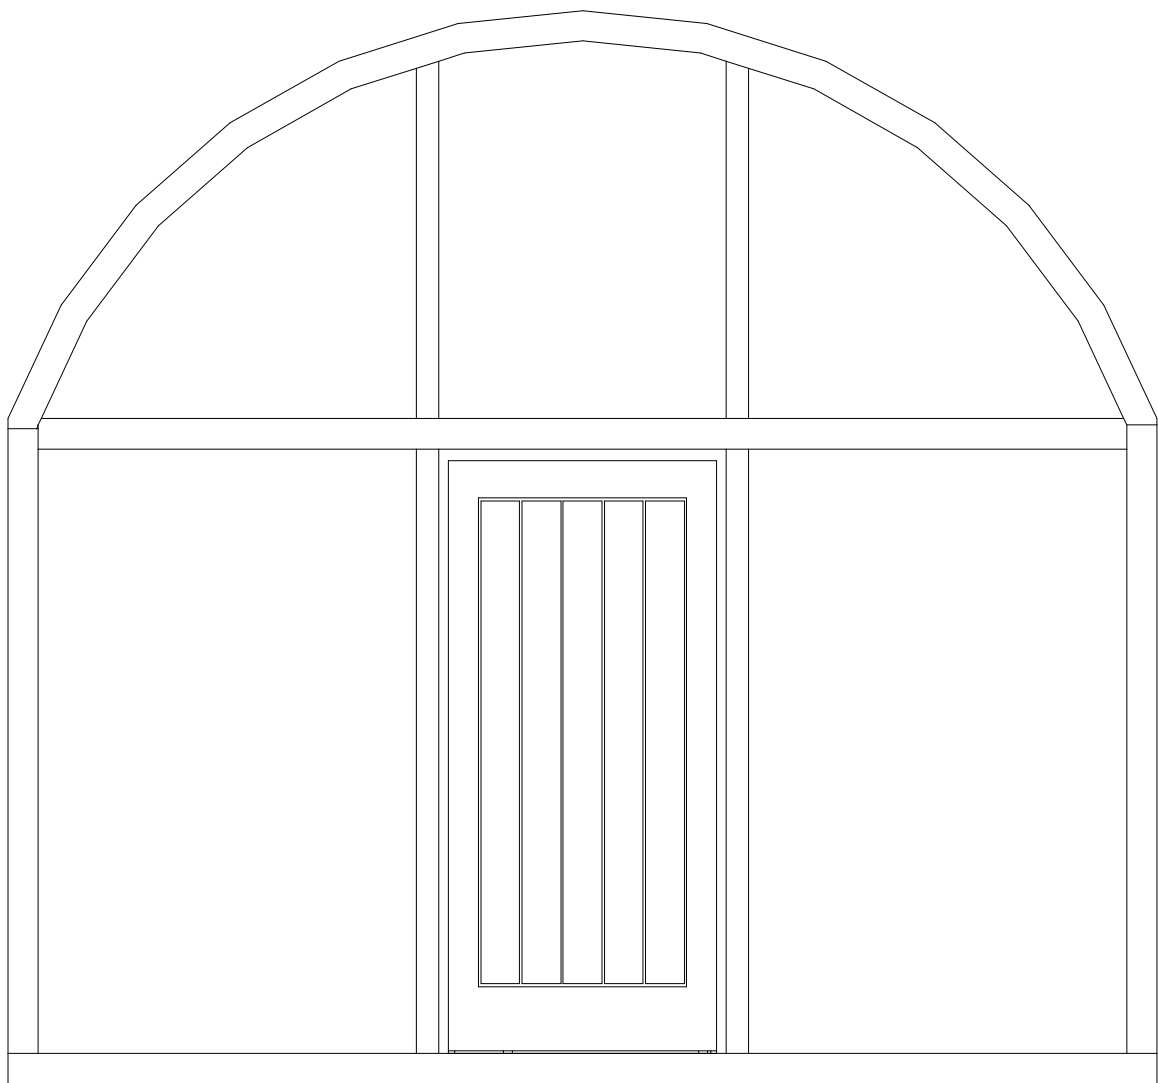


EXTERNAL ELEVATION


Dimensions variable -
All openings to be checked on site
prior to fabrication.

MATERIALS

- 1. HARDWOOD (EUROPEAN OAK PROTECTED WITH CLEAR 'OSMO' SATIN PROTECTION)
- 2. JOINERY COMPONENTS TO BE PRESERVATIVE TREATED BY DOUBLE VACUM IMPREGNATED IN ACCORDANCE WITH PRESERVATIVE MANUFACTURERS INSTRUCTIONS
- 3. ADHESIVE: WBP RESORINCOL RESIN TYPE COMPLYING WITH BS 1204: PART 1
- 4. SCREWS, NAILS AND FIXINGS GENERALLY TO BE SHERADIZED IN ACCORDANCE WITH BS 1202: PART 1
- 5. TRICKLE VENTS ARE NOT ACCEPTABLE. INSTEAD CASEMENTS TO BE FITTED WITH DUAL POSITION FASTENERS CAPABLE OF SECURING WINDOWS SLIGHTLY OPEN TO PROVIDE BACKGROUND VENTILATION
- 6. OVERALL DIMENSIONS TO SUIT EXISTING OPENINGS
- 7. ALL LARGE GLAZED OPENINGS TO HAVE TOUGHENED SAFETY GLASS FITTED AS STANDARD

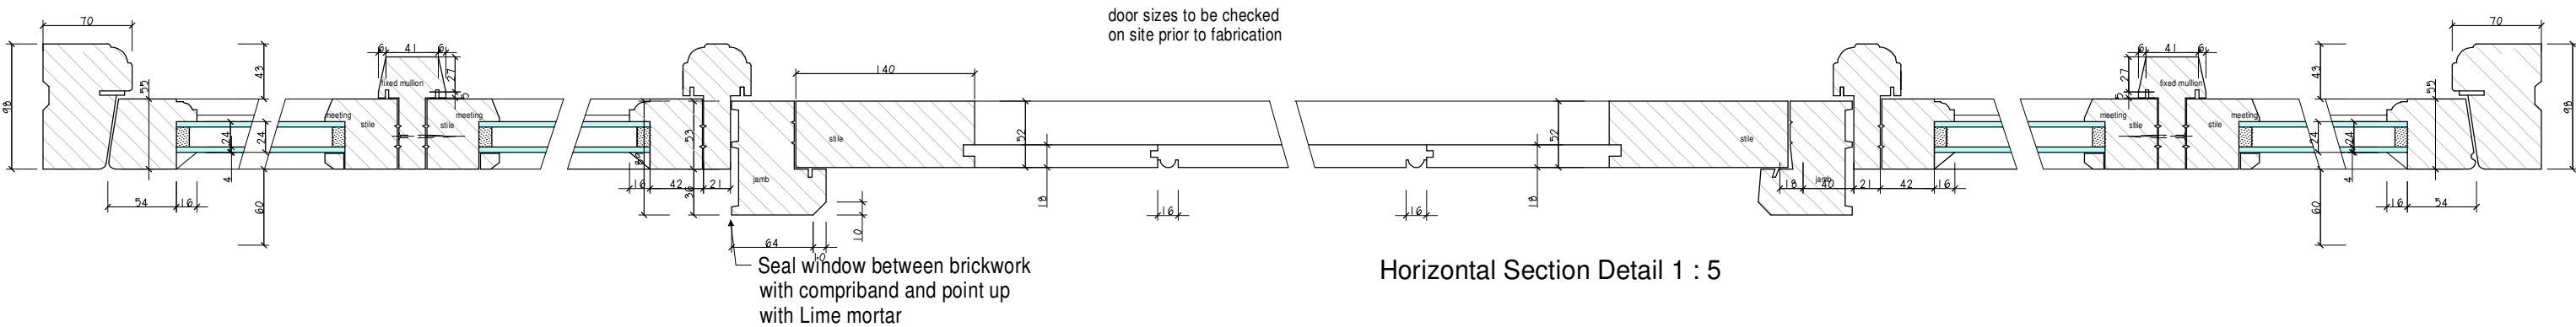

Horizontal Section Detail 1 : 5

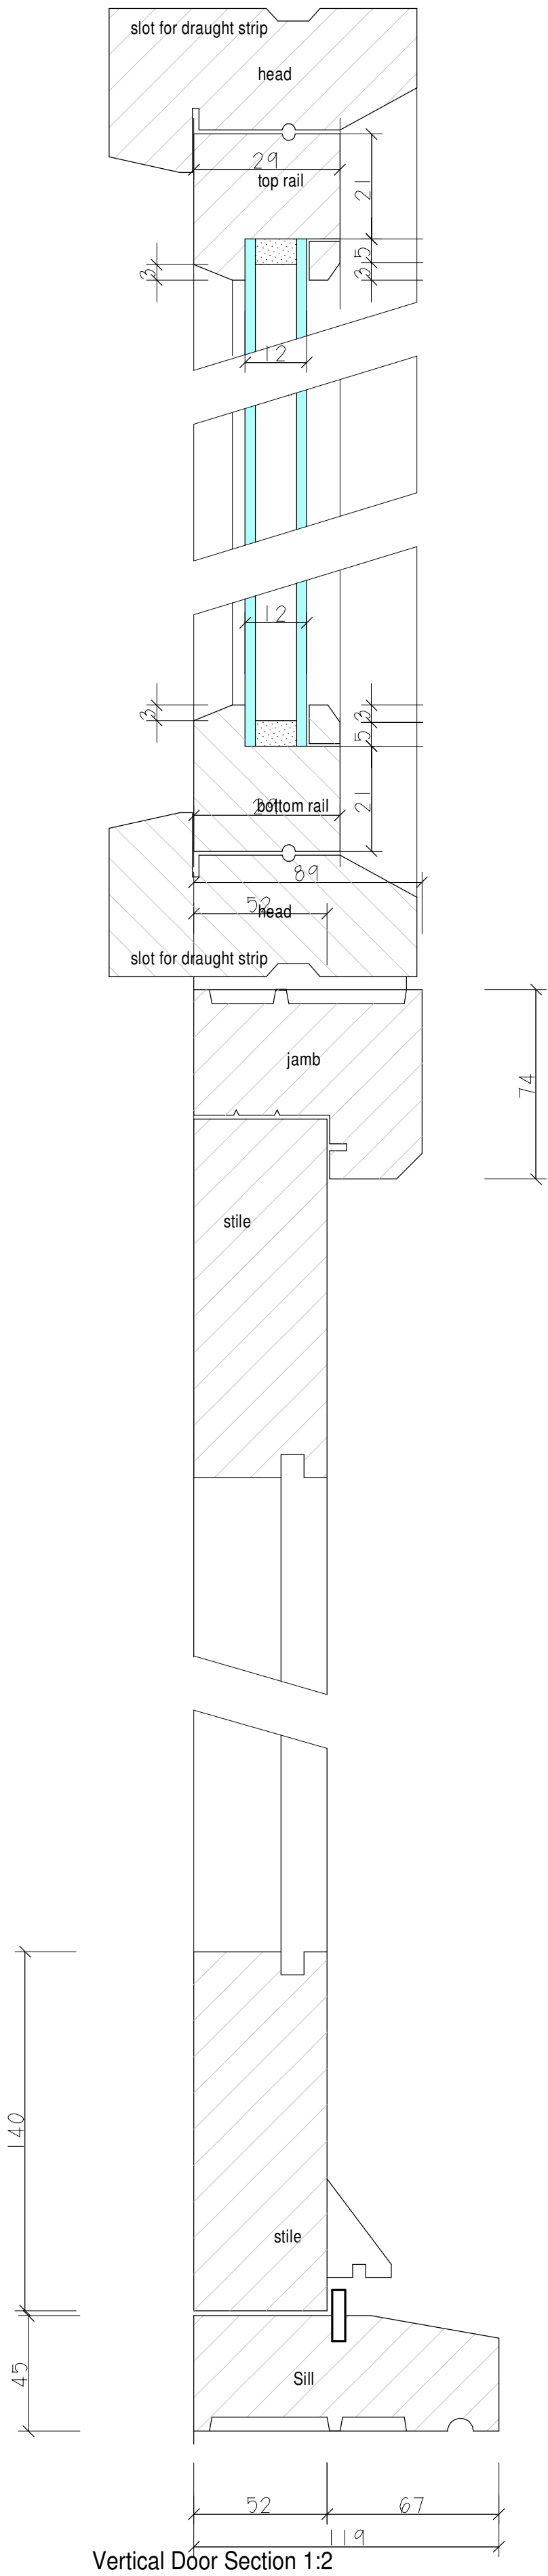

Vertical Door Section 1:2

NOTES
All drawings and specifications contained in this document are copyright to SHENTON OWEN PLANNING & DESIGN. All dimensions must be checked on site and not scaled from the drawings. All discrepancies must be notified to the Agent immediately.

KEY :

-	-	-
Rev	Date	Revisions
Drawn by : R SHENTON		Date : OCT 2020



Shenton Owen
PLANNING & DESIGN
2 St Catherine's
23a Dodington
Whitchurch
Shropshire
SY13 1EE
Tel: (01948) 663004
e-mail
info@shenton-owen.co.uk
© copyright
This drawing must not be reproduced without first obtaining written permission

Client :
MR & MRS LATHAM

Job Title :
CONVERSION OF OUTBUILDING INTO DWELLING AND USE OF DUTCH BARN FOR GARAGING AND DOMESTIC STORAGE AT KNOLTON FARM, OSWESTRY ROAD, OVERTON, WREXHAM, LL13 0LG

Drawing Title :
DETAIL H -
TIMBER BOARDED DOR AND SIDELIGHTS

Dwg No : W20/2703/CC09	Scale : As Shown @ A1	Rev : .
---------------------------	--------------------------	------------