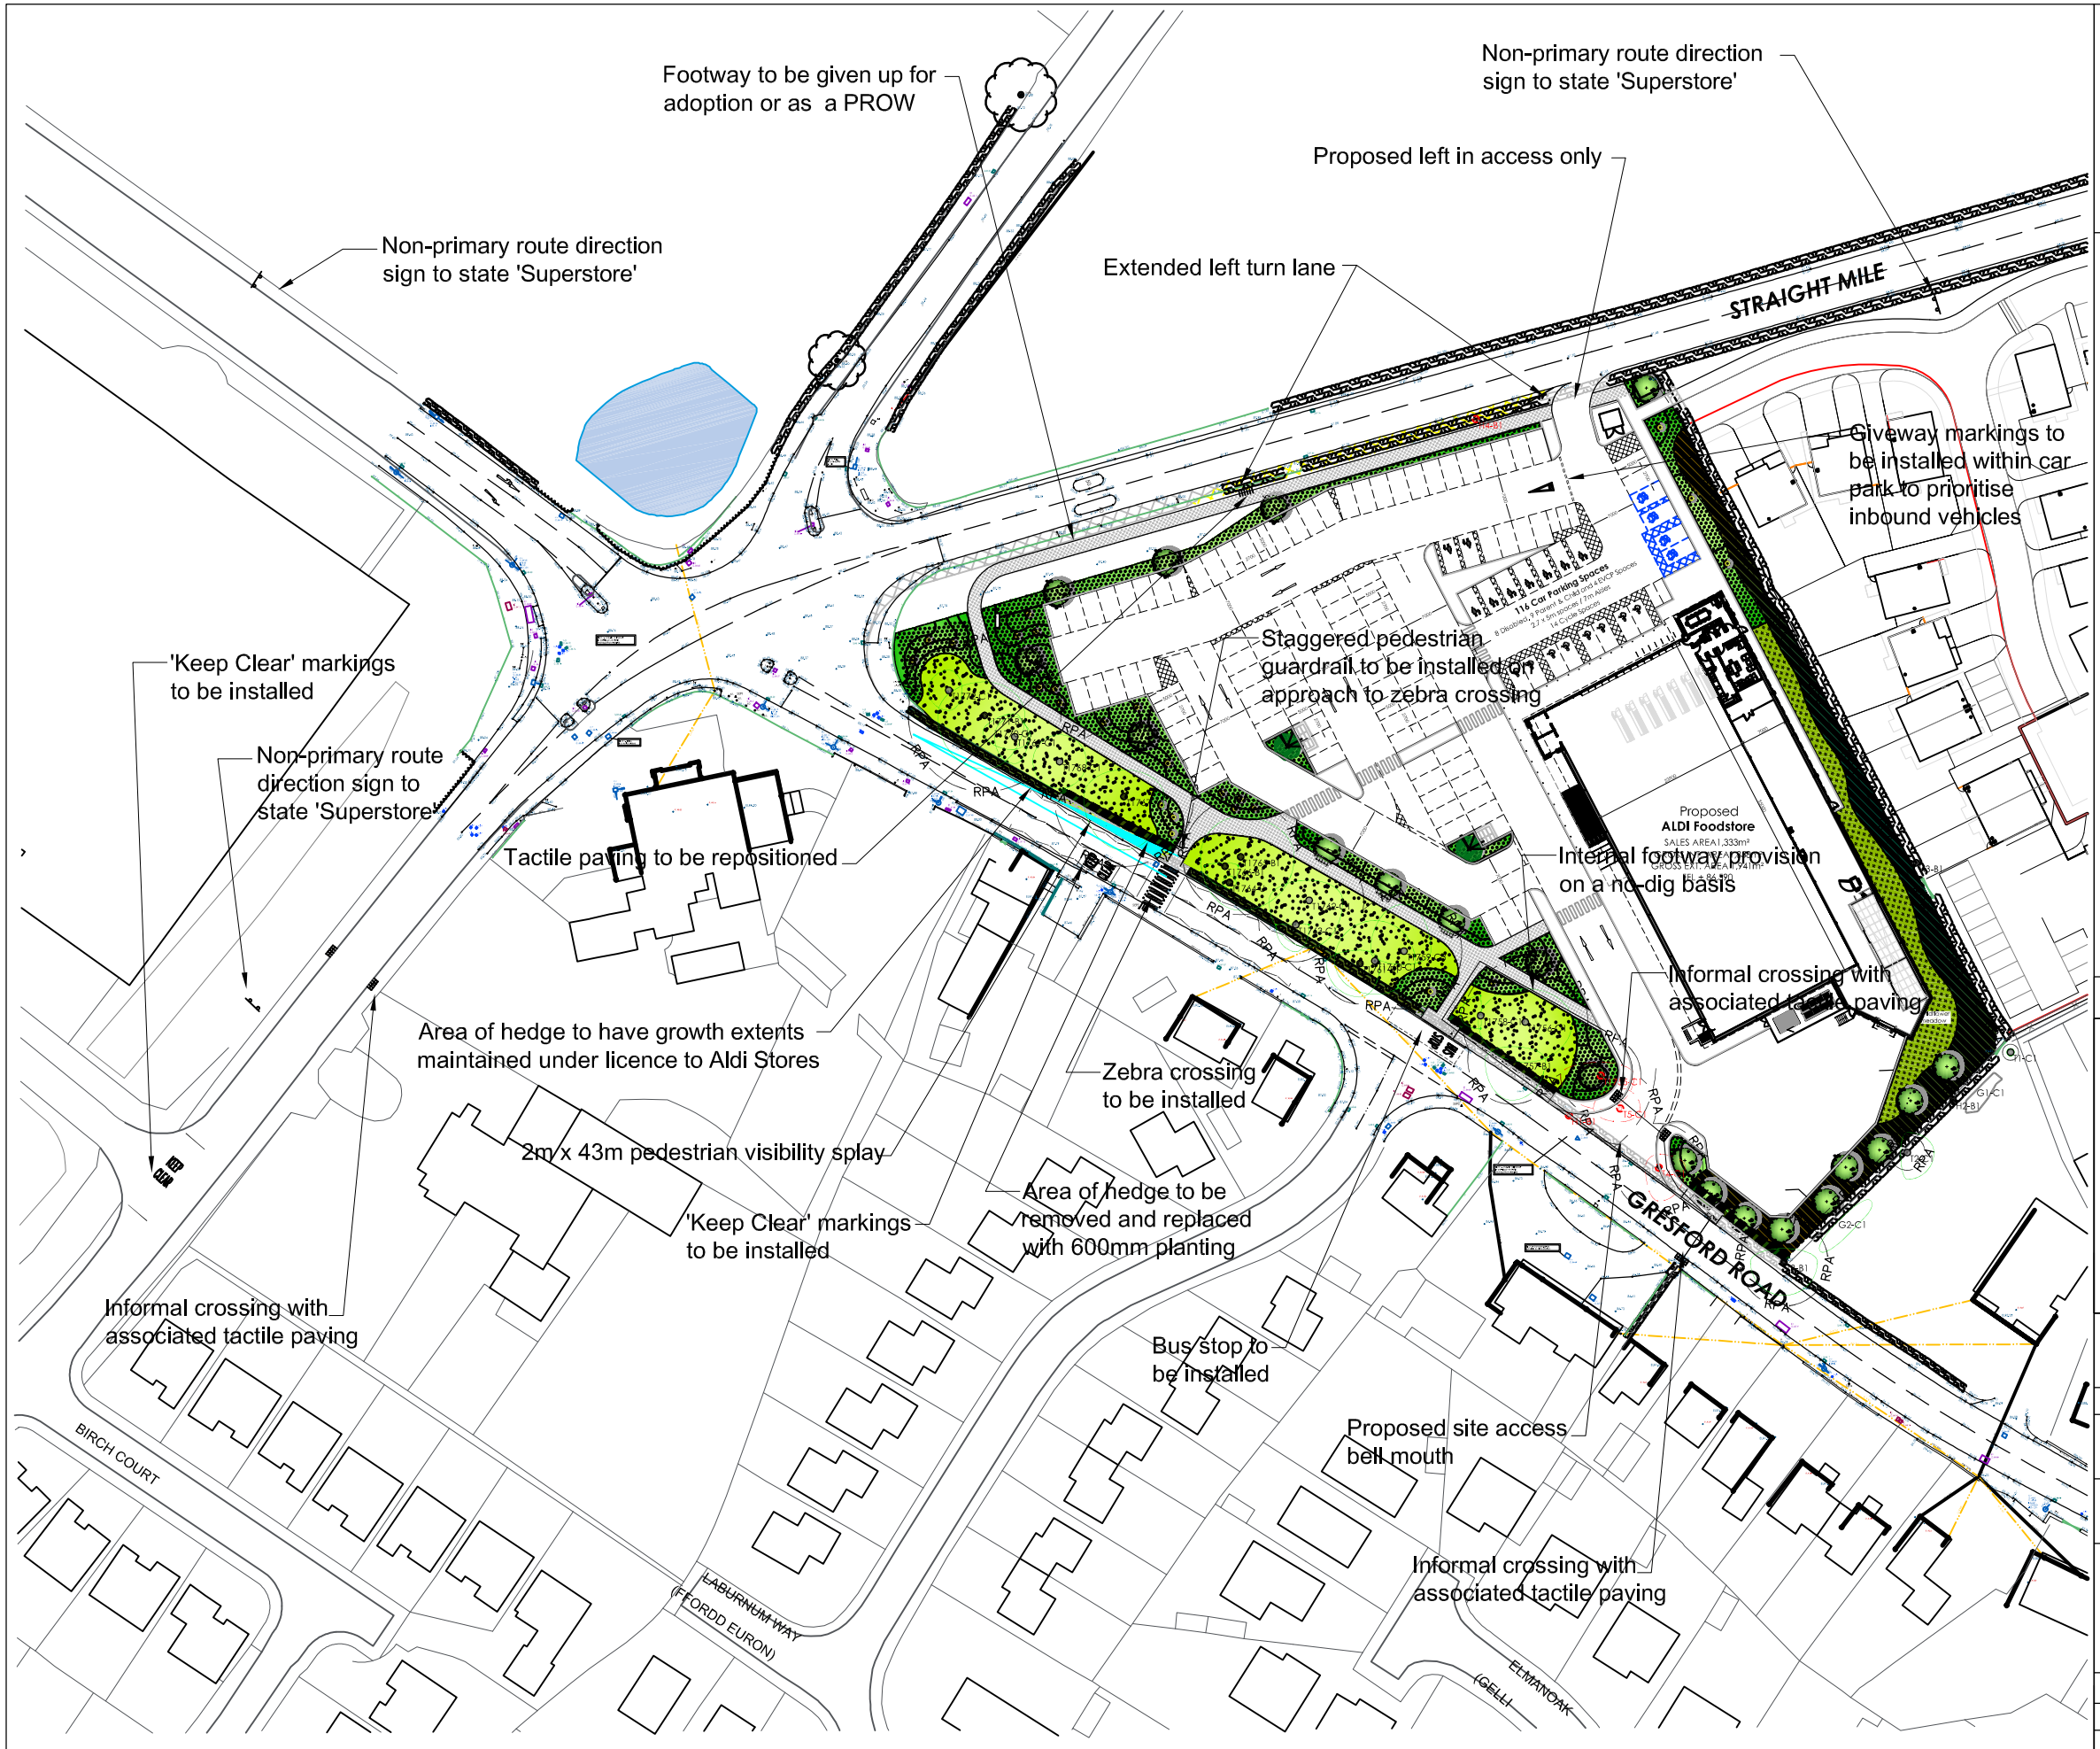


This drawing is the copyright of Cameron Rose Limited and may not be loaned, copied or reproduced in any way, or used for any offer, quote, tender or construction purposes without written consent of the company to do so.

Follow any figured dimensions - do not scale. IF IN DOUBT ASK.

This drawing has been prepared for feasibility purposes and does not represent a construction plan. All design aspects to be confirmed at the appropriate detailed design stage.

•	Revision History	• Date
A	Post Stage 1 Road Safety Audit Amendments	16/10/20
B	desc	date b
C	desc	date c
D	desc	date d
E	desc	date e
F	desc	date f
G	desc	date g
H	desc	date h
I	desc	date i
J	desc	date j

10 King Street
Newcastle-under-Lyme
Staffordshire
ST5 1EL
01782 627029
www.cameron-rose.co.uk

CAMERON ROSE ASSOCIATES

client: Aldi Stores Limited

project: Gresford Road Llay

drawing title: Site Access Arrangement & Off-Site Highway Works Preliminary Design

scale(s):	1/750	date:	01/10/20	drawn by:	checked:
drawing number:	486-01/GA-11			IJM	CAB
xrefs:				status: Information	
				rev: A	

DATE PRINTED: