


0 10 20 30 40 50m
Scale 1:1250

APPLICATION BOUNDARY INDICATED THUS: —————

Schedule of Areas	m ²
Site Area	295.3

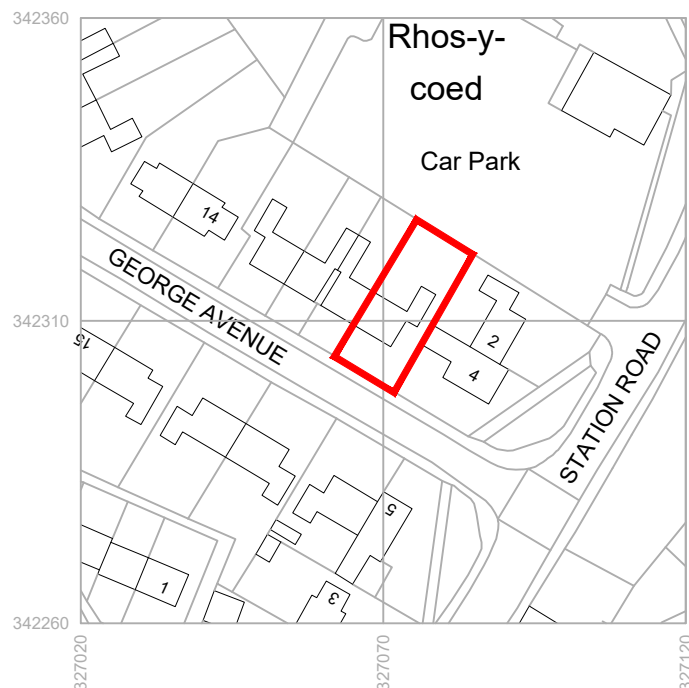

A	21/12/2020
Issued for pre-app	
-	16/12/2020
Draft Issue	
Rev	Date

Produced on 23 September 2020 from the Ordnance Survey National Geographic Database and incorporating surveyed revision available at this date.

This map shows the area bounded by 327020,342260 327020,342360 327120,342360 327120,342260

Reproduction in whole or part is prohibited without the prior permission of Ordnance Survey.

Crown copyright 2020. Supplied by copla ltd trading as UKPlanningMaps.com a licensed Ordnance Survey partner (100054135).

Data licenced for 1 year, expiring 23 September 2021. Unique plan reference: v1c/511170/692808

Site Location Plan - 1:1250

Project 6 George Avenue, Trevor Llangollen, LL20 7UA			
Client Rob Jones & Rebecca Roberts	Purpose of Issue For Approval		Drawing Stage LDC
Title Site Location Plan			
Scale @ A4 1:1250	Date Dec 2020	Ref 118	Drawn TBS
Dwg No 118/GAT/LDC/005			Rev A