



NOTES
Copyright: All rights reserved.
This drawing must not be reproduced without permission.
This drawing must not be scaled. Dimensions are in millimetres unless specified.

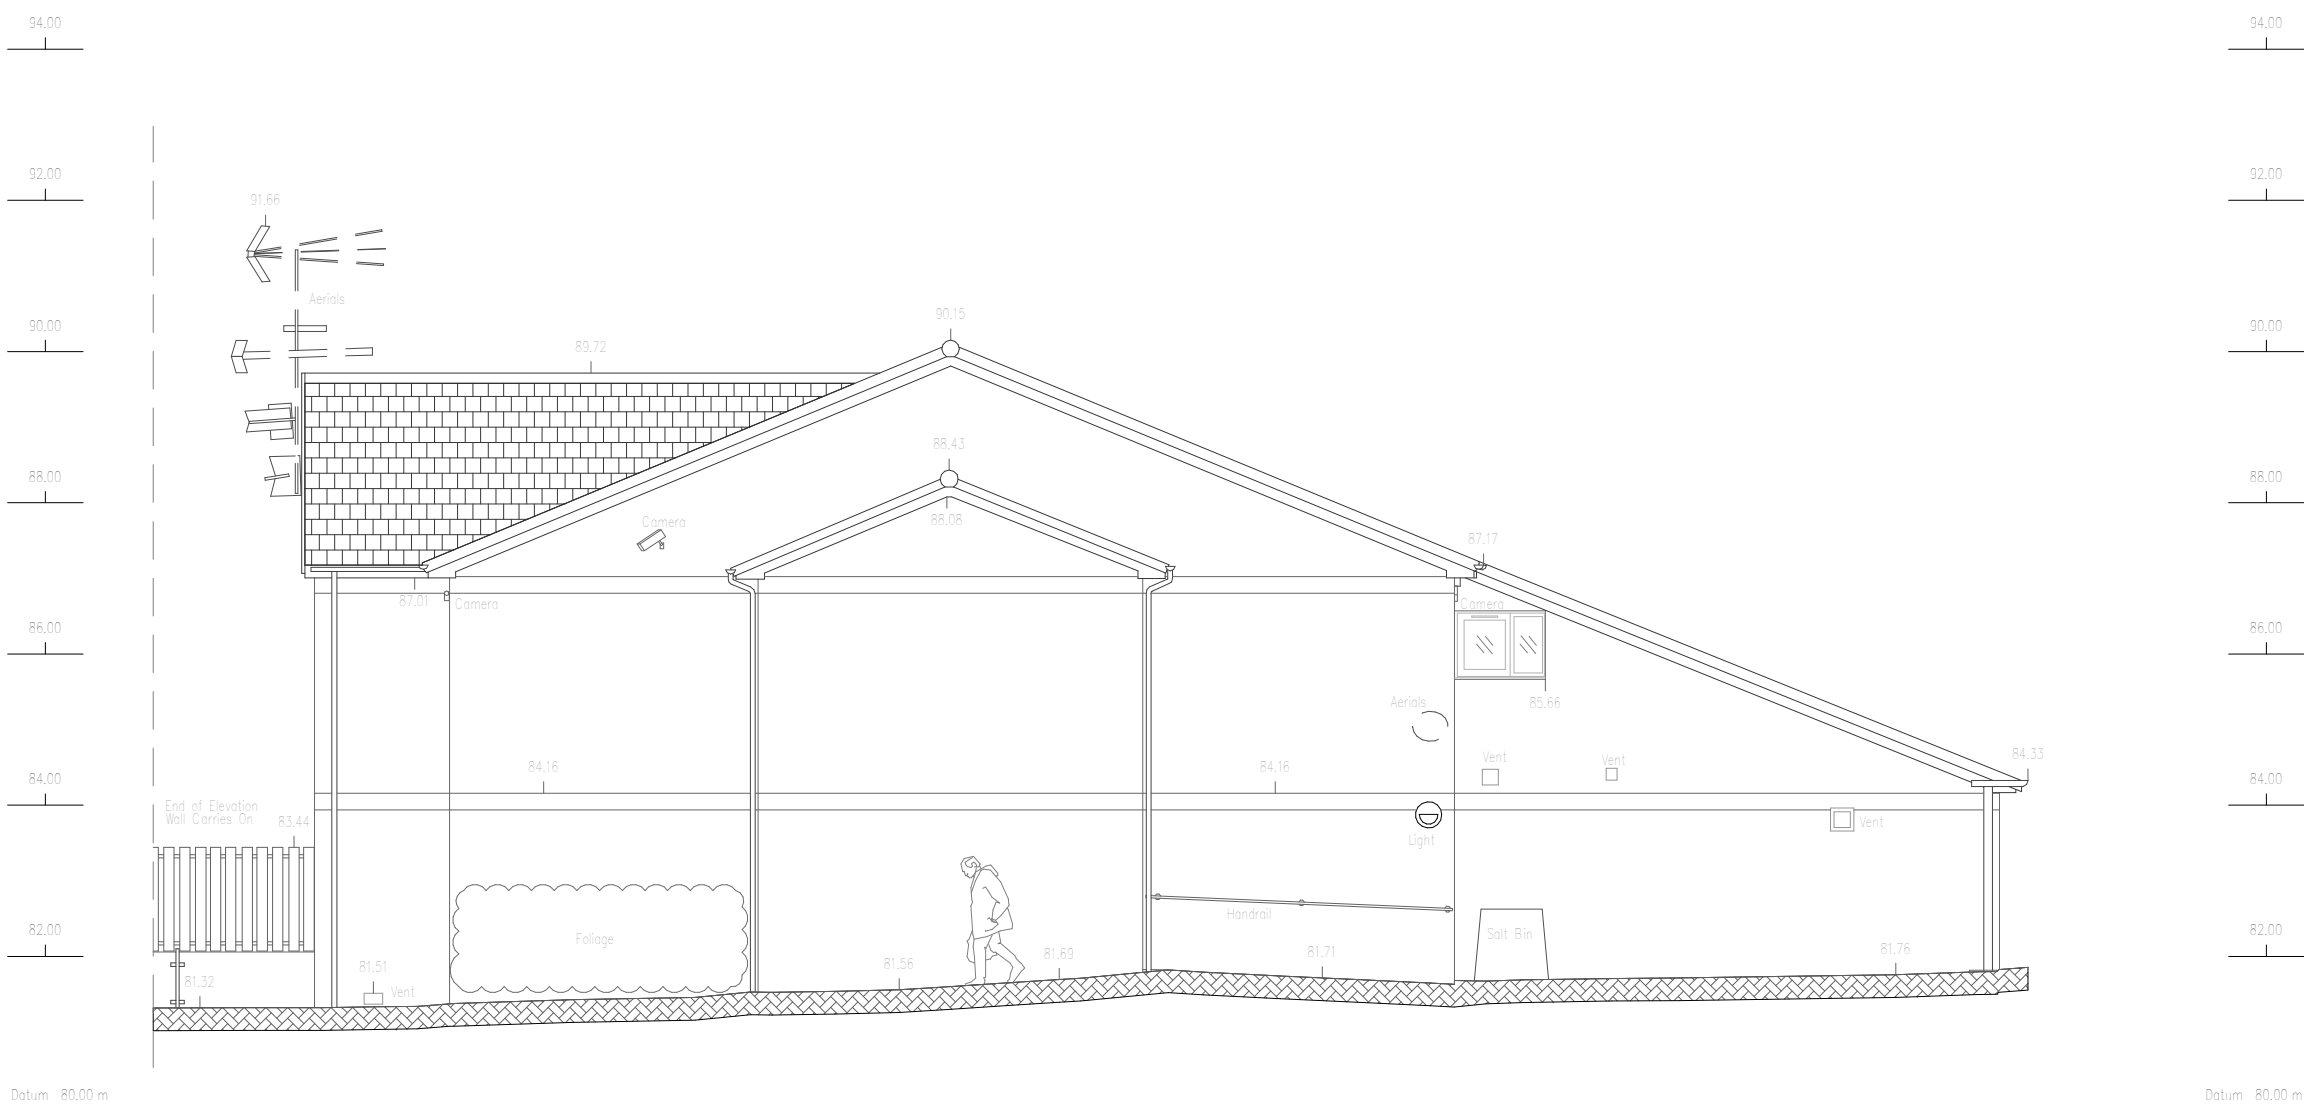


Elevation A

1 Existing Elevations A

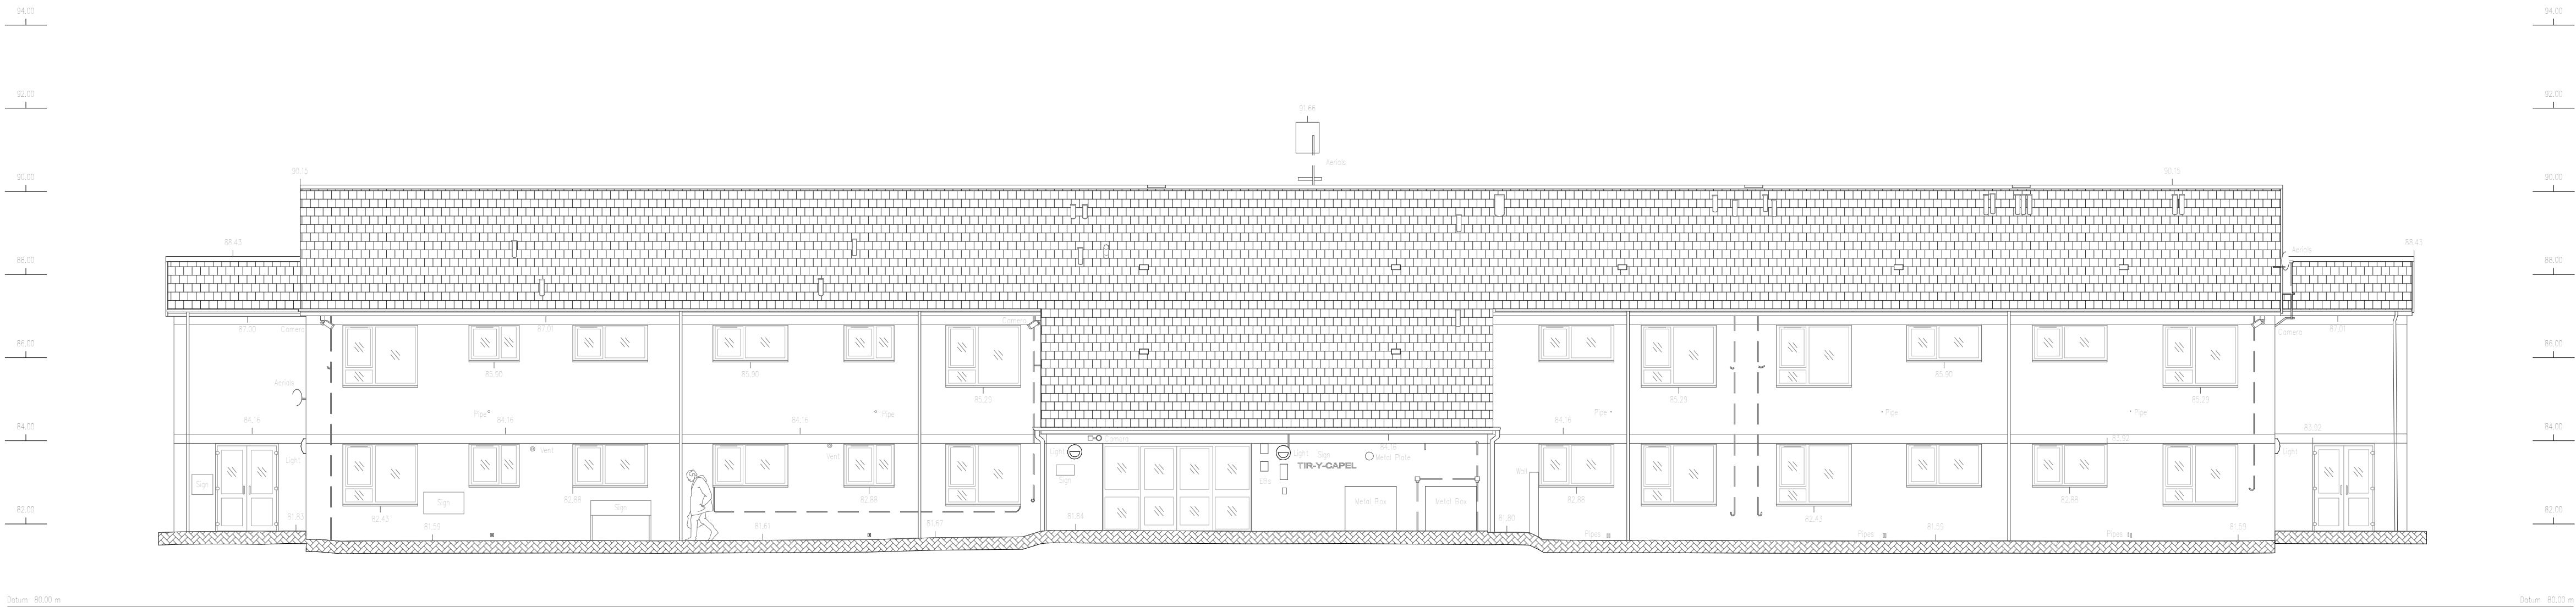

Elevation B

2 Existing Elevations B

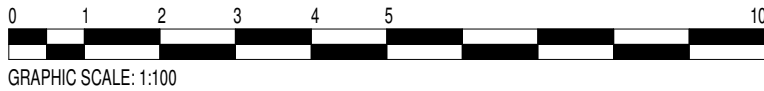

REV	DATE	REVISION NOTE	BY	CHECK
P2	11.08.20	Planning Issue	JH	
P1	30.04.20	ISSUE	RM	

elliswilliams
ARCHITECTS

Wellfield Chester Road Preston Brook WA7 3BA
T: +44 1928 752 200 E:info@ewa.co.uk

Wrexham_Tir y Capel
Existing Elevations - Sheet 1
2594_00501
STATUS | Planning
DRAWN BY | RM
DATE | 30.04.20
SCALE | 1:100
REV P2
TYC- EWA- ZZ- ZZ- EL- A- 00501