




A - GRESFORD ROAD ELEVATION 1:200

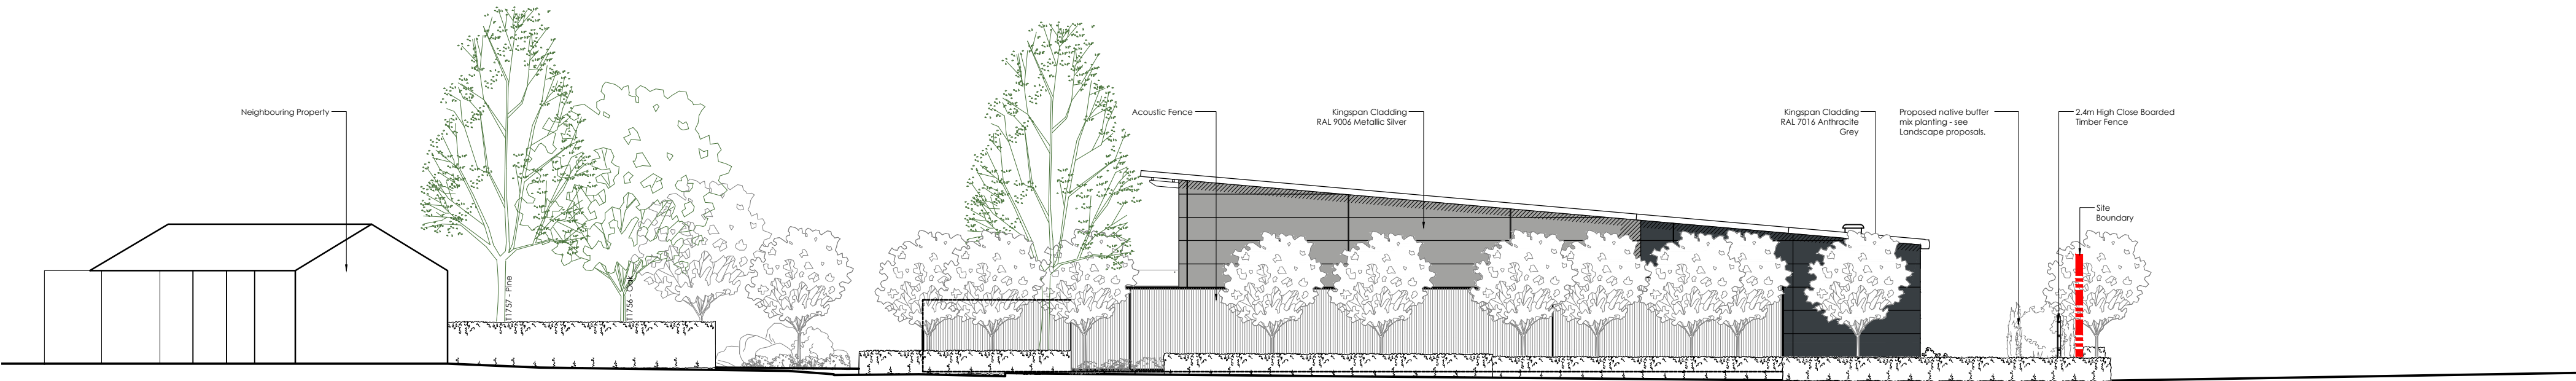

B - LOADING BAY ELEVATION 1:200

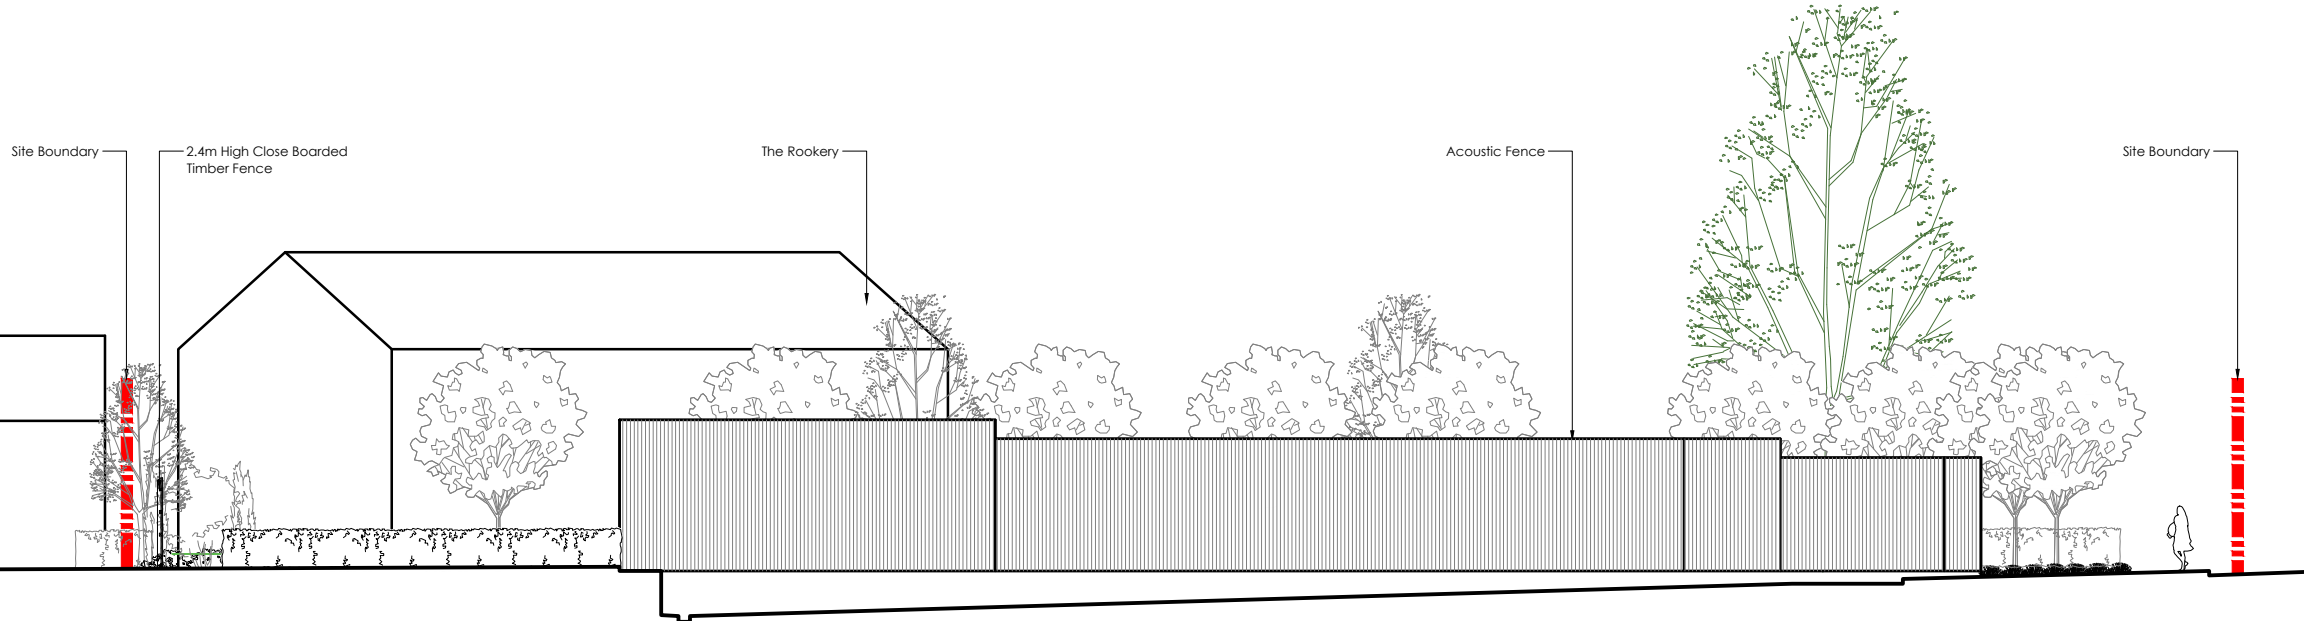

C - LOADING BAY INTERNAL ELEVATION 1:200

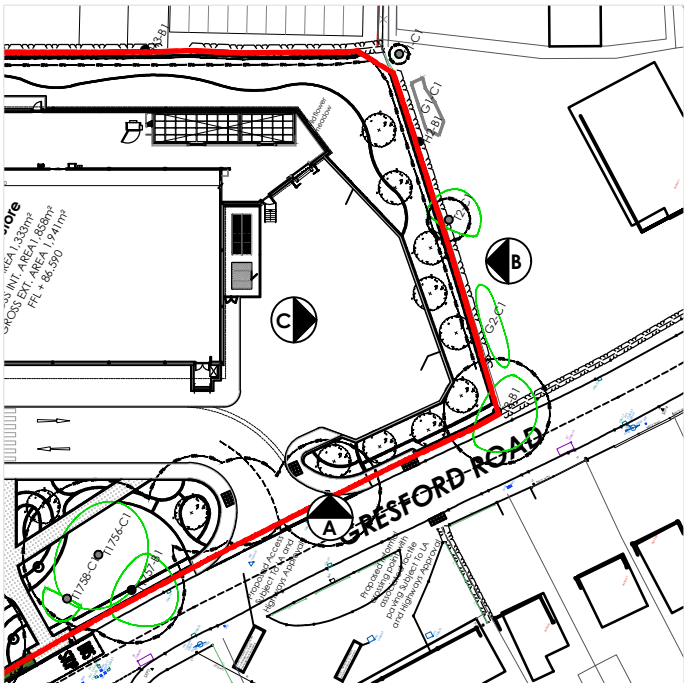


Elevation Key: Not to Scale

Rev	Date	Description	Rev By	Chk'd By
Project Title				
PROPOSED DEVELOPMENT				
GRESFORD ROAD				
LLAY				
Client				
ALDI STORES LTD				
Status				
PLANNING				
Scale		1:500	Drawing Size	
			A2	
Date	SEPT 2020	Drawn By	MS	Checked MS
Drawing Title				
PROPOSED FENCE ELEVATIONS				
Job-Dwg No				Rev
2636NESW-129				-



Proposed Fence Elevations
Scale 1:200 @ A2

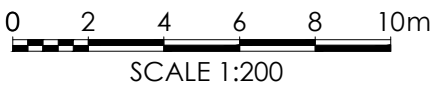

- ☐ 2 St. Johns North, Wakefield, WF1 3QA t. 01924 291800
- ☒ Carvers Warehouse, 77 Dale Street, Manchester, M1 2HG t. 0161 2388555
- ☐ The Old Rectory, 79 High Street, Newport Pagnell, MK16 8AB t. 01908 211577
- ☐ 101 London Road, Reading, RG1 5BY t. 0118 9507700
- ☐ 10 Gees Court, St Christophers Place, London, W1U 1JJ t. 0207 4091215

