


Birds Eye
View

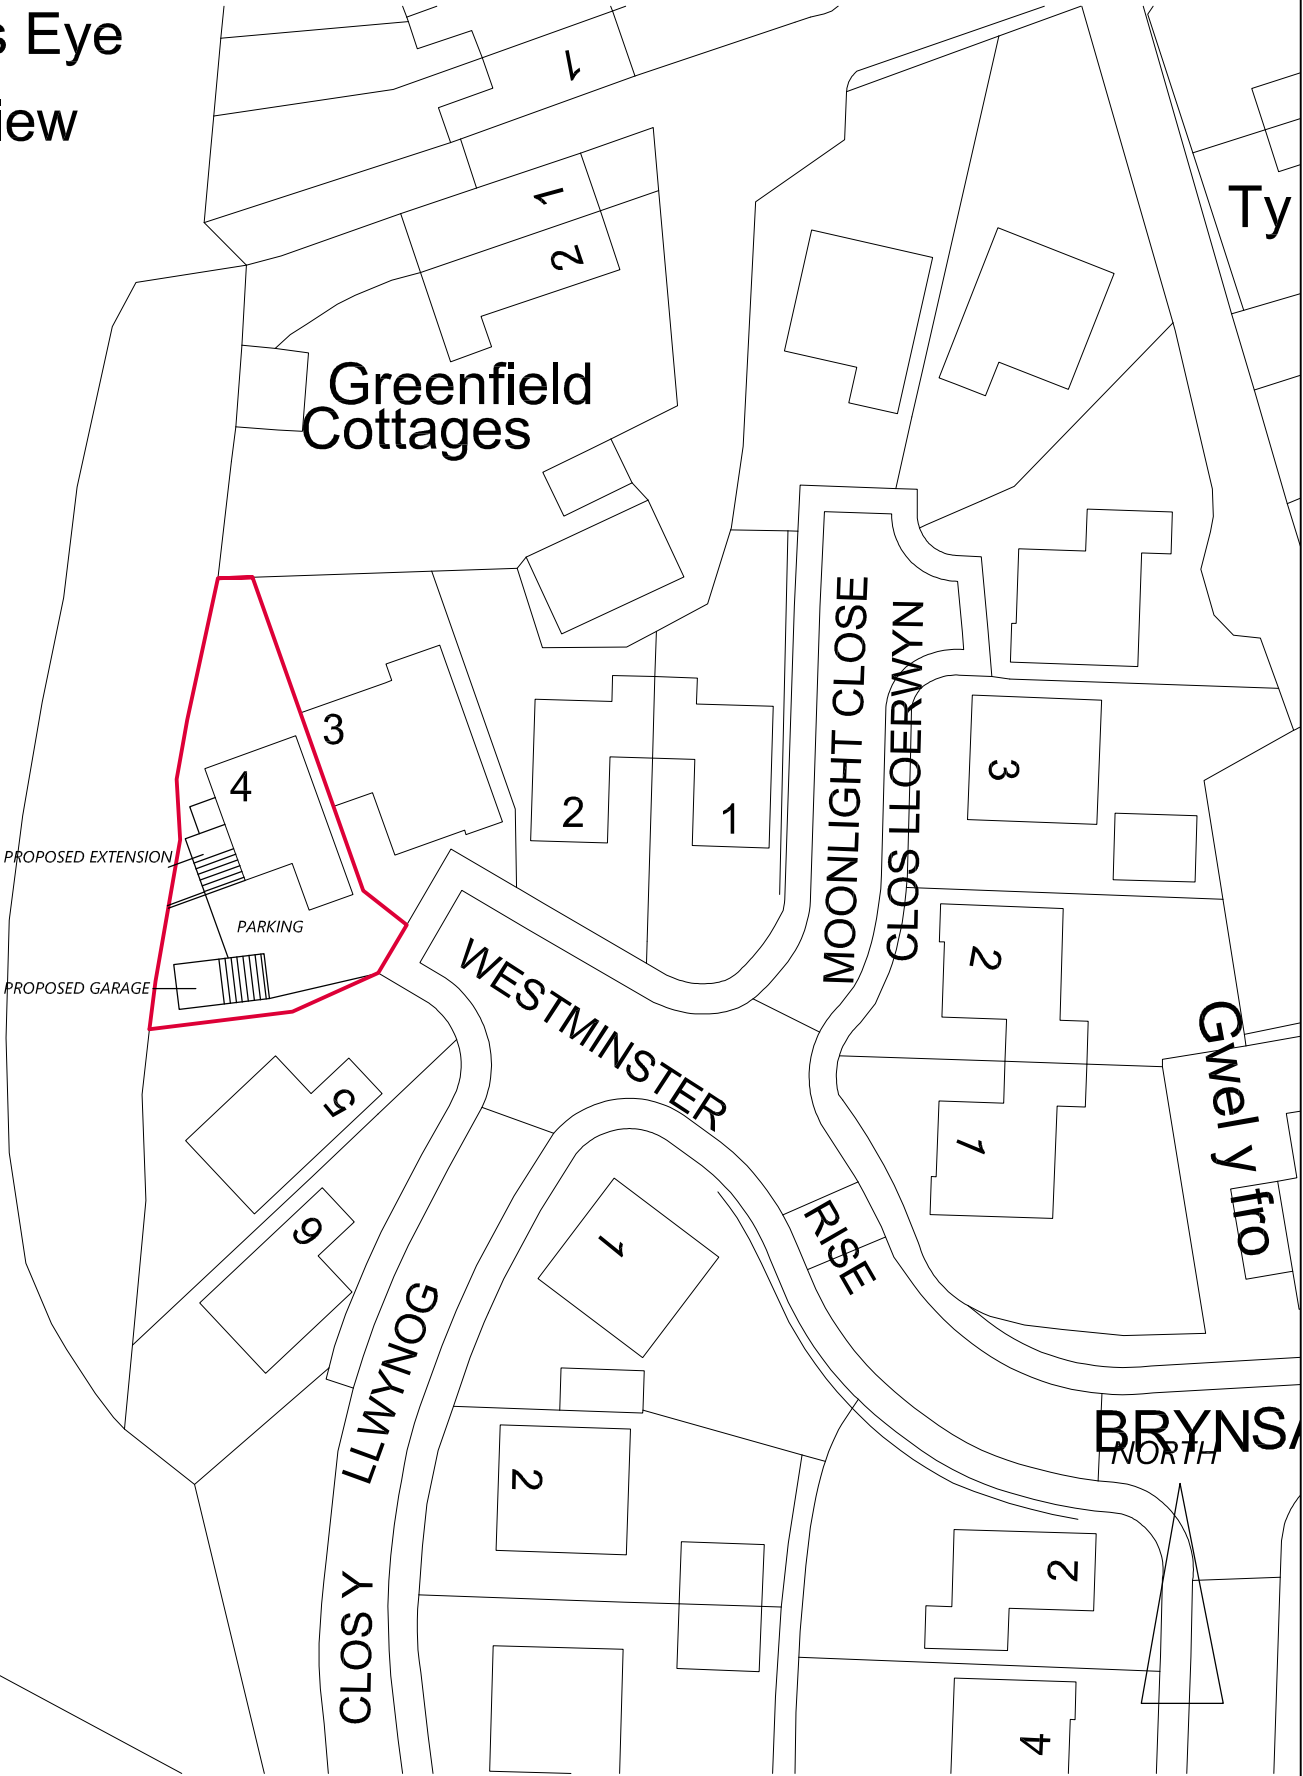

© COPYRIGHT. ~~DO NOT SCALE~~. CHECK DIMENSIONS ON SITE. REPORT ANY ERRORS OR OMISSIONS TO ARCHITECT. PLANNING PURPOSE ONLY

Parry Davies Architects.

Chartered Architects.

PROJECT TITLE	DATE	SCALE	DRWN	CHK
4 WESTMINSTER RISE WREXHAM	SEPT 2020	1,500@A4	RSG	
DRWG. TITLE.	DRWG. NOS.			REV
BLOCKPLAN	20.6089/B1			