


LOCATION PLAN

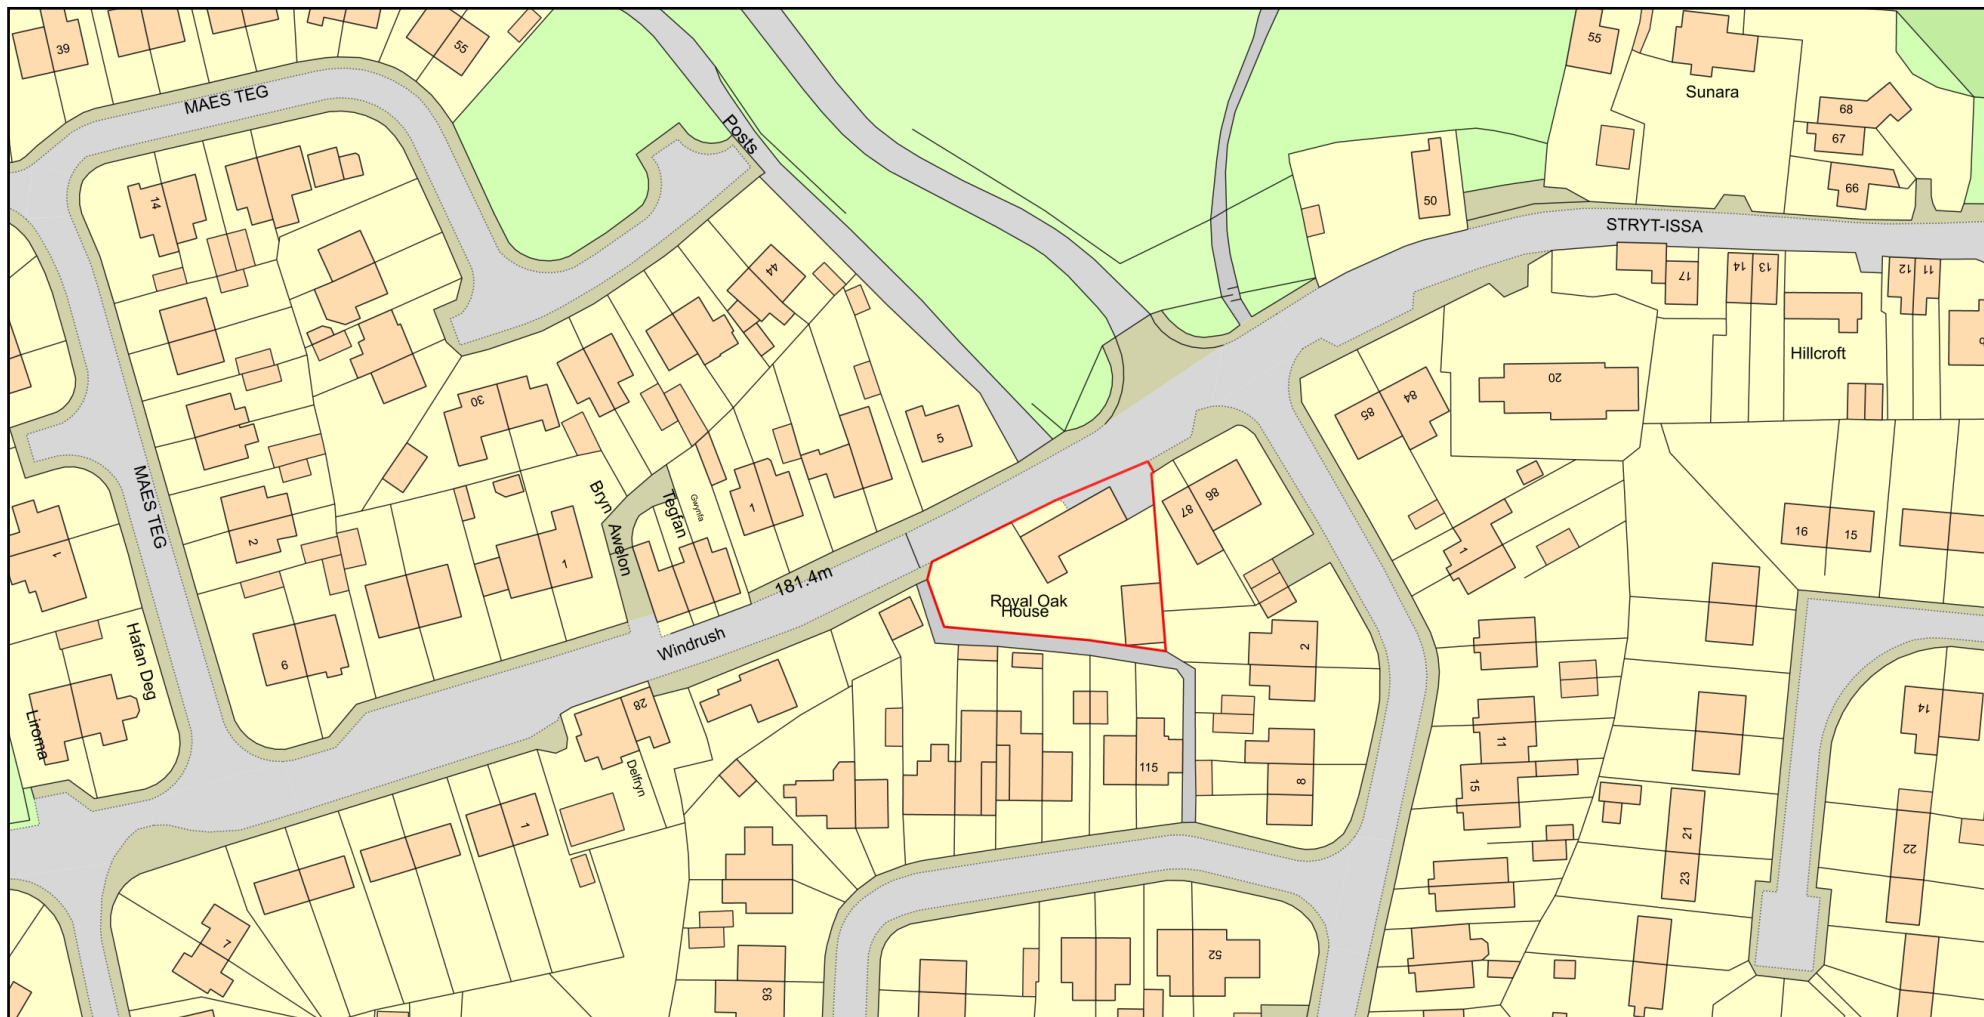

Plan Produced for: WCBC

Date Produced: 25 Mar 2021

Plan Reference Number: TQRQM21084195247238

Scale: 1:1250 @ A4

© Crown copyright and database rights 2019 OS 100042766