



South East
1:100

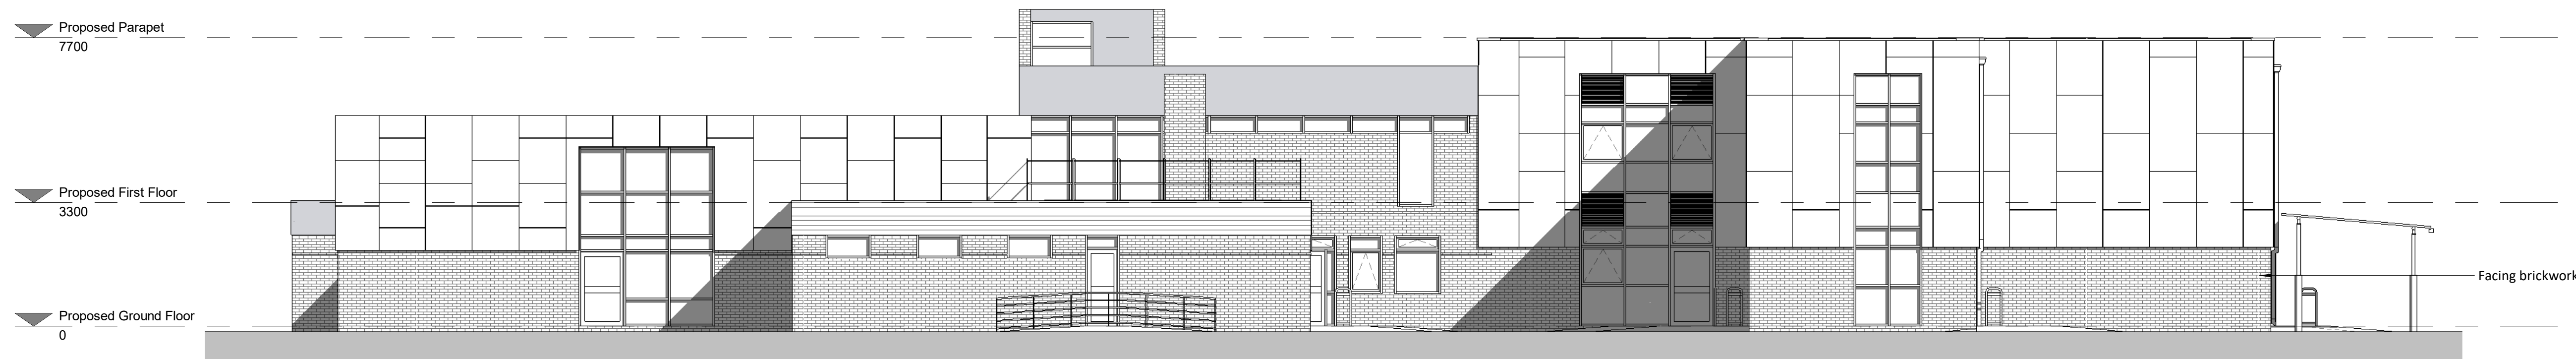

South West
1:100



North East
1:100

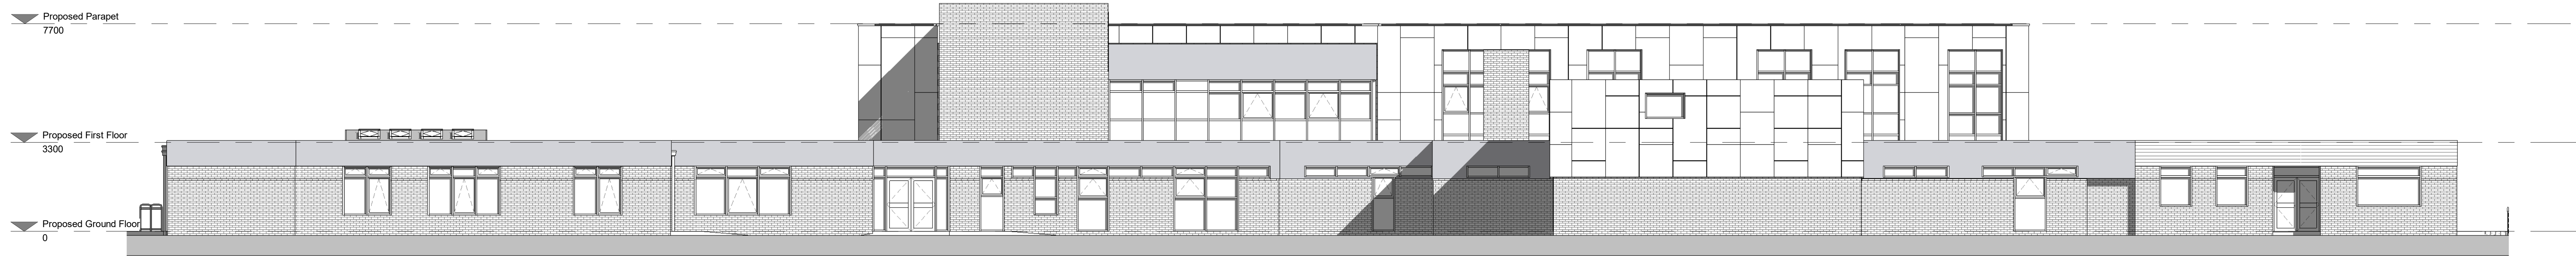

North West
1:100

- General Notes
1. Contractor to verify all dimensions and check level datums on site
 2. All of the designs are the sole property of TACP Architects Ltd and may not be used without their written agreement
 3. All prints, specifications and their copyright are the property of TACP Architects Ltd
 4. Do not scale off drawings
 5. All dimensions shall be checked on site before commencement of shop drawings, manufacture and all discrepancies must be reported to TACP Architects Ltd

Risk Assessments

Rev	Date	Description	By	Check
P1	10/06/20	Cals Cynllunio - Planning Application	CM	MG
P2	06/08/20	Planning Application	CM	MG
P3	18-08-20	Parapet lowered	CM	MG

Consultants



Client
Read Construction

Project Title
Welsh Medium & Borras CP School

Drawing Title
Borras CP - Proposed Elevations

Purpose of Issue		Status	
Scale	Date	Drawn By	Checked By
1:100@A0	10/06/20	CM	MG
Job Number	Project*Originator*Zone*Level*Type*Role*Number	Revision	
19076	BOR-TACP- A1-XX- DR-A- 0008	P3	

TACP Architects Ltd
Pembroke House, Ellice Way
Wrexham Technology Park
LL13 7YT
T: 01978 291161
F: 01978 351735
E: admin@tacparchitects.co.uk
www.tacparchitects.co.uk
Architecture • Interior Design • Healthcare Planning • Construction • Masterplanning • Sustainable Design

